
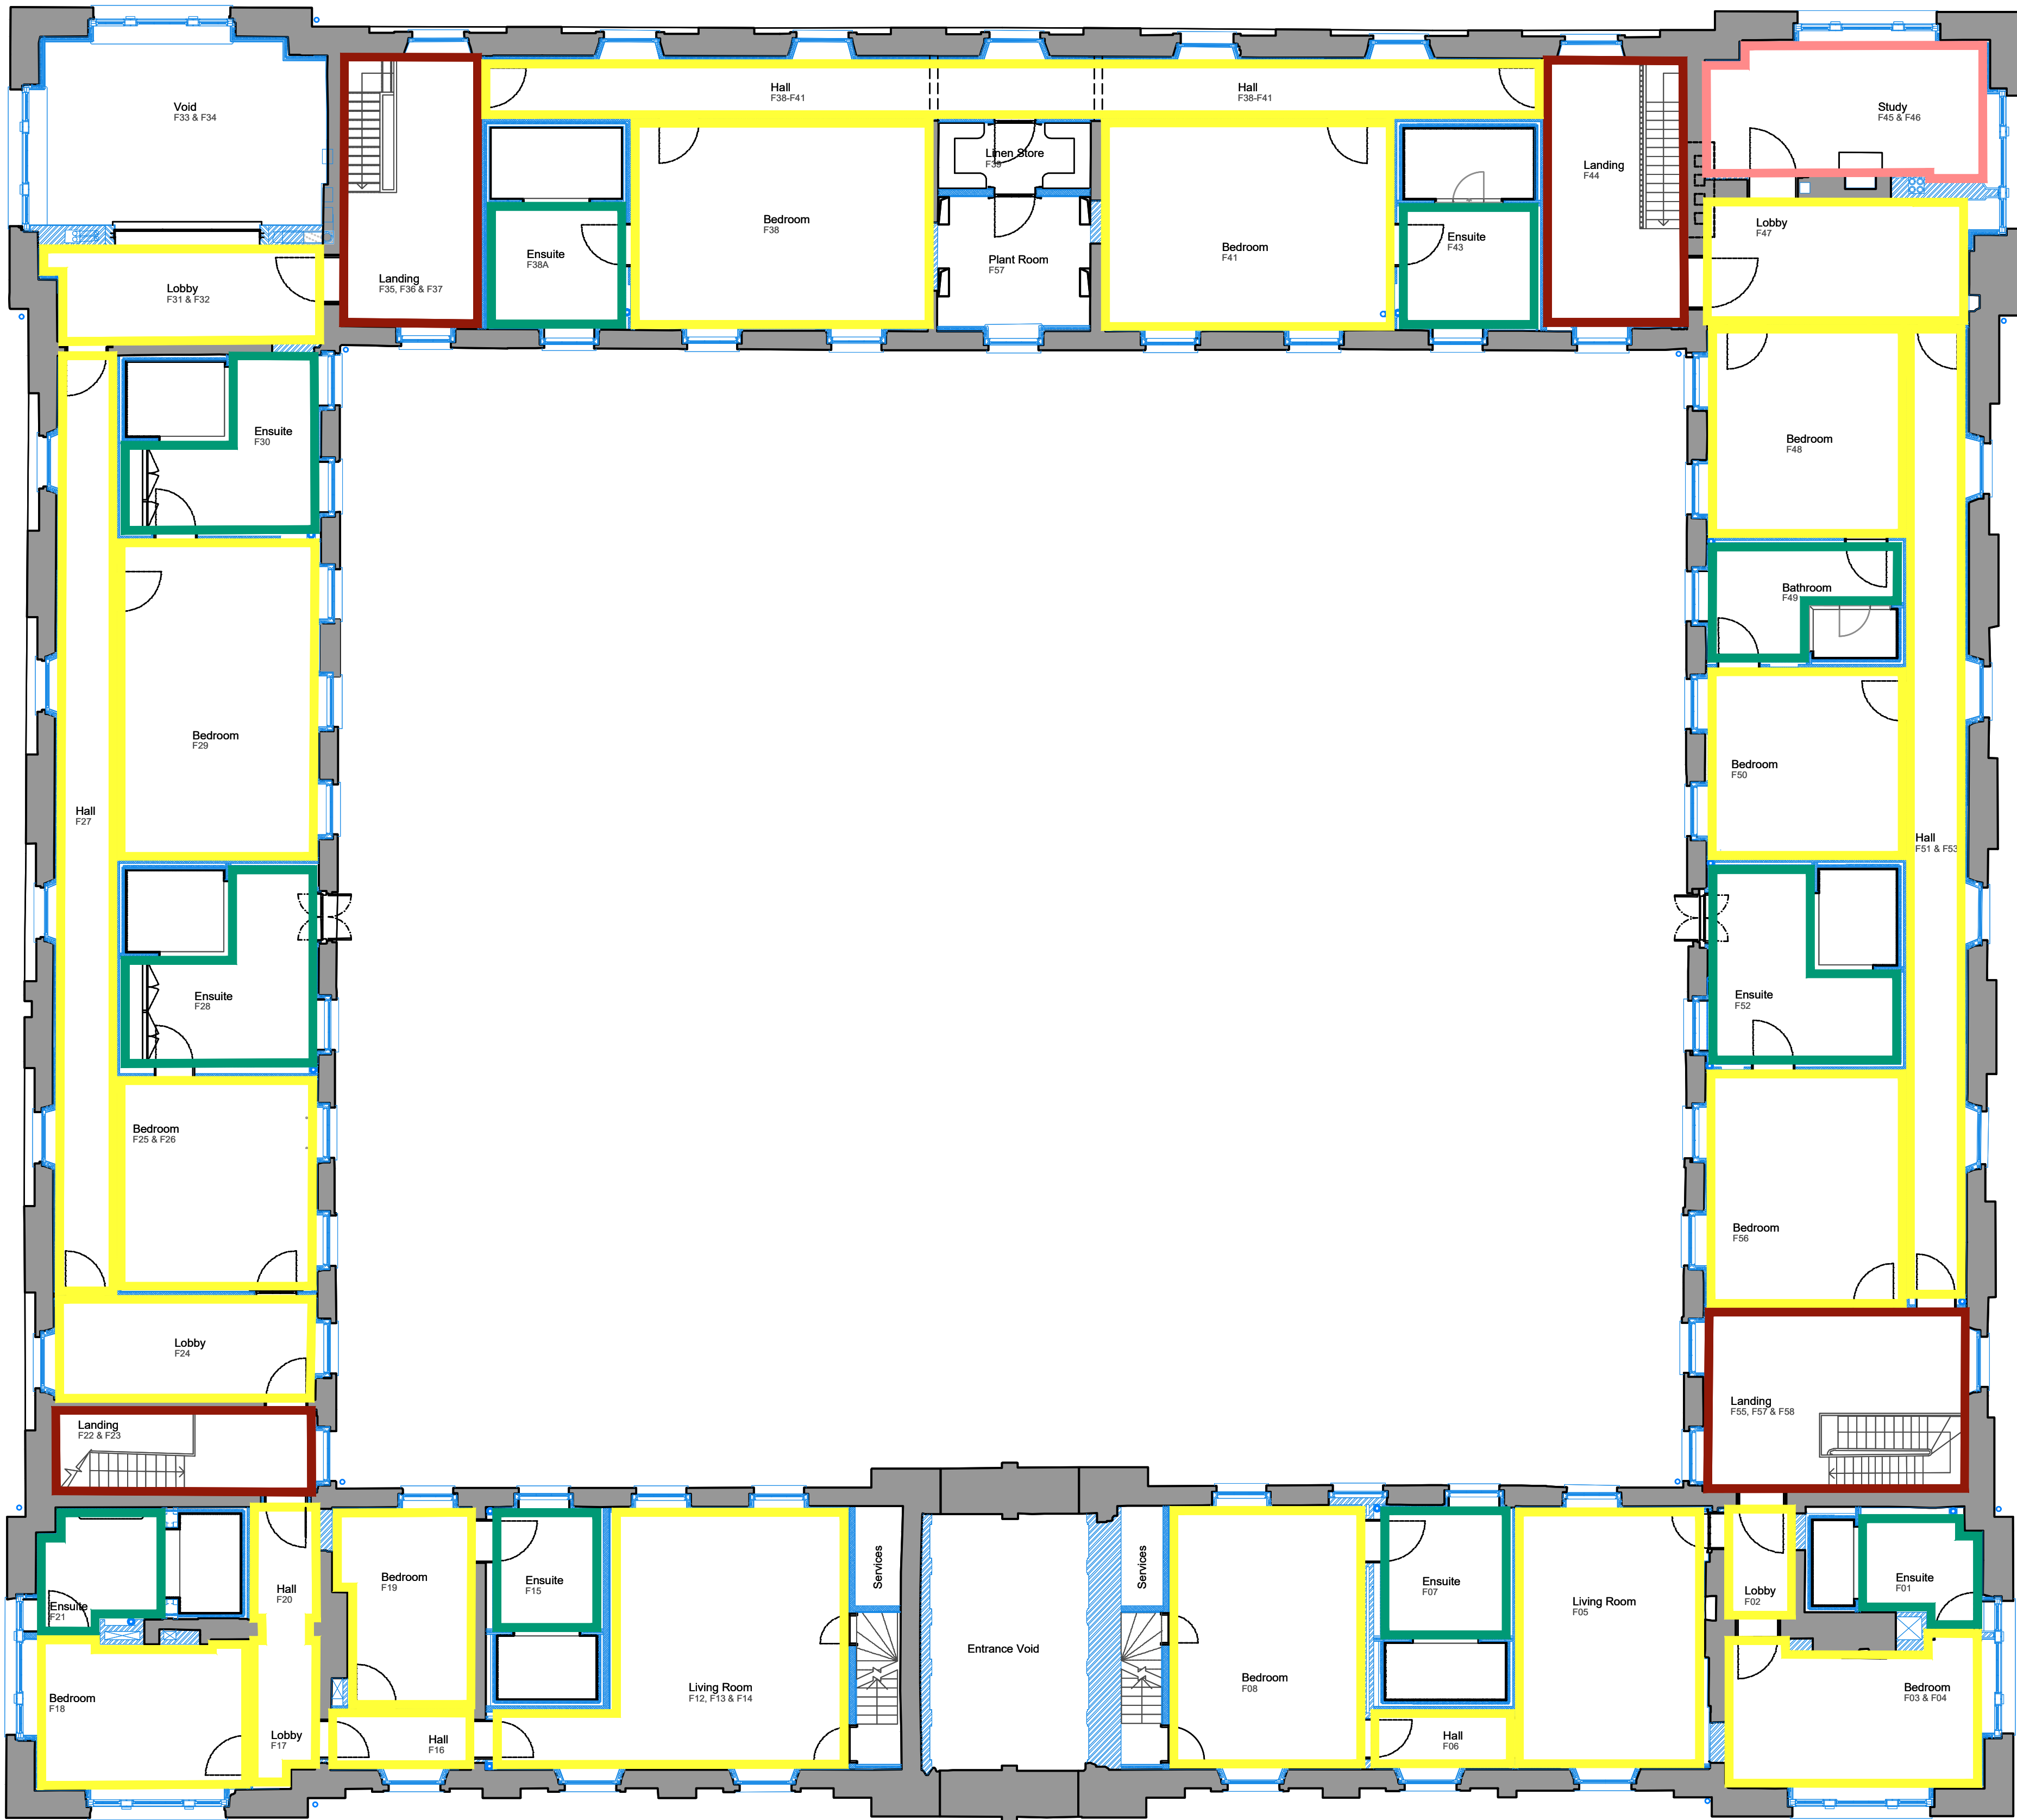


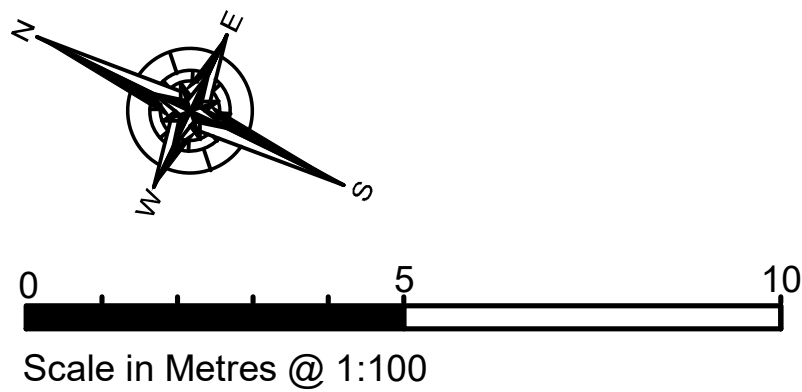

No. Notes

1. Dimensions to be verified on site. Only figured dimensions to be used and any discrepancies in dimensions are to be reported to the architect. No dimensions are to be scaled from printed drawings. Any areas indicated on this drawing are for guidance only. No responsibility is taken for their accuracy.
2. There is a risk of injury or death in construction if the works are not properly planned and supervised. The contractor must not undertake any element of the work without first having carried out the necessary risk assessments and prepared detailed method statements.

- Detail 06 - Timber
- Detail 07 - Stone
- Detail 08 - Stone
- Detail 08 - Marble

B Change of Status 25/03/26
A Skirting removed in F45 as it is in abeyance 05/03/26
* Initial Release 15/09/25

no. revision. date.



RIBA 211 Design Centre East mail@blda.co.uk
Chartered Practice Chelsea Harbour www.blda.co.uk
London, SW10 0XF t +44 (0) 20 7838 5555
f +44 (0) 20 7838 5556

Job: Tottenham House - The Old Stables

Title: Skirting Types - First Floor

Type: 700 Component

Status: FOR PLANNING

drawn by RM checked by --- approved by ---

scale 1:100 @ A1 size A1 date 25/03/26

job number drawing number revision

3123 758 B