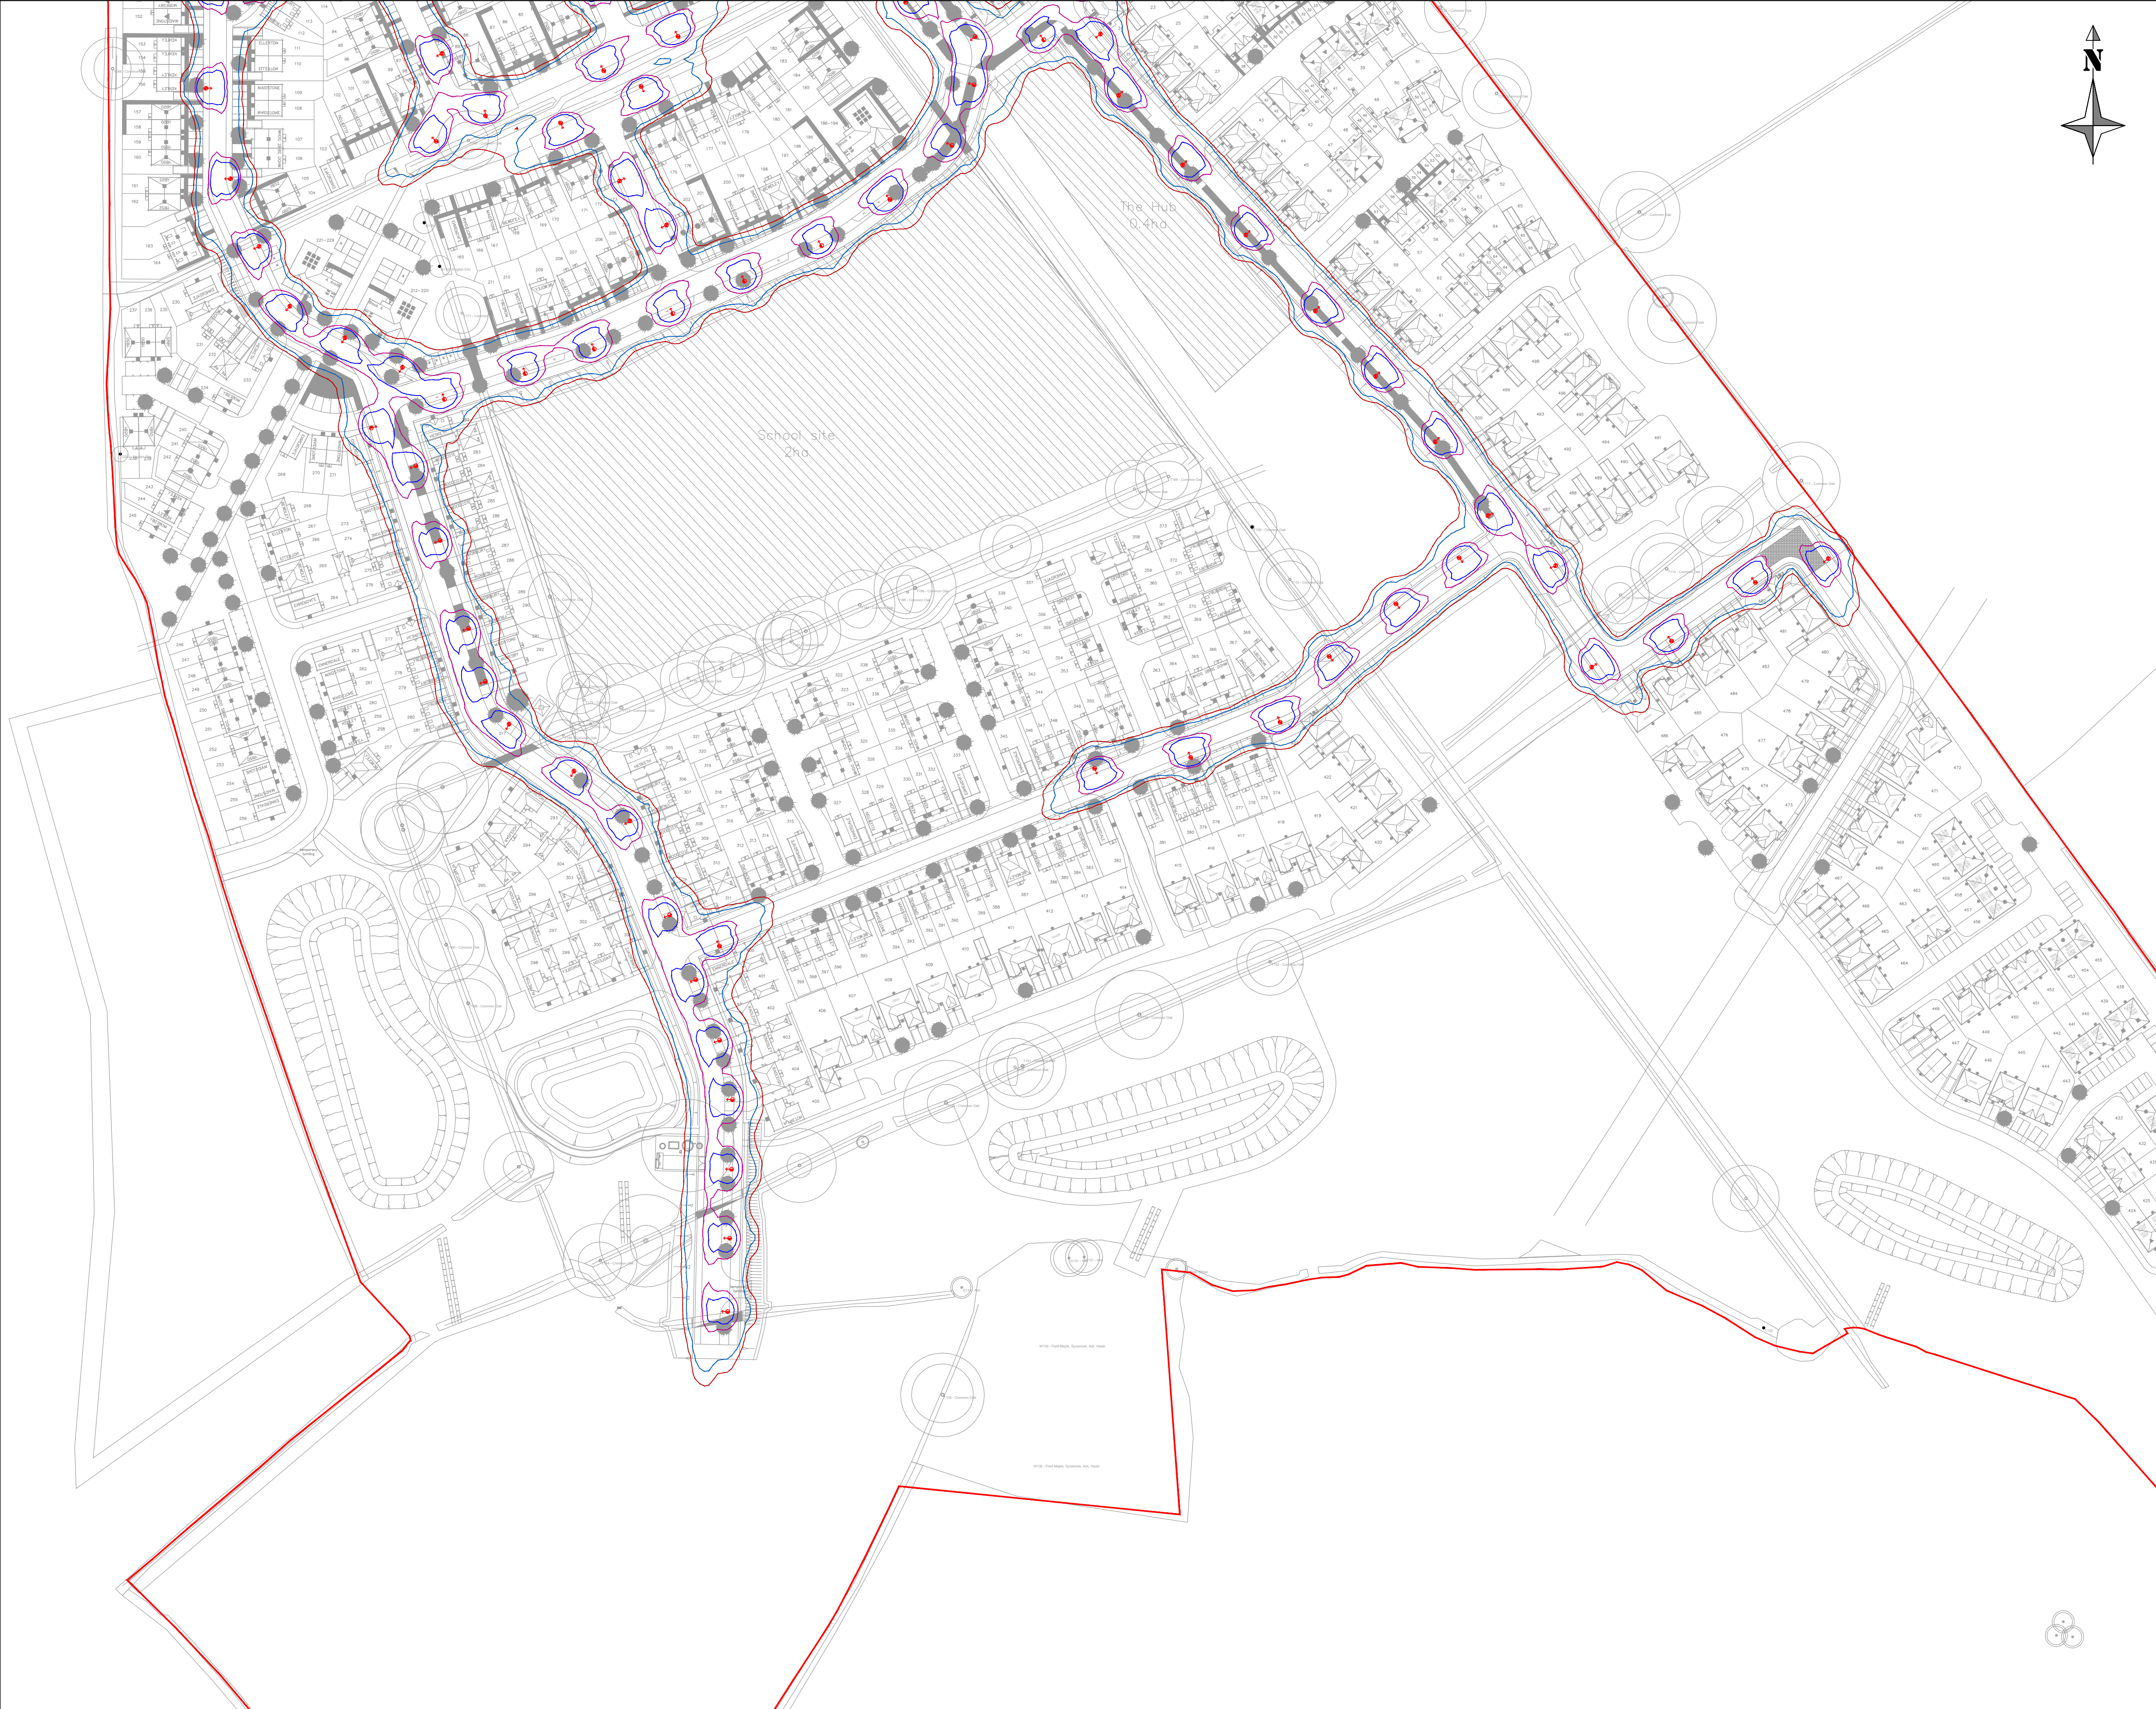


NOTES:
1. DO NOT SCALE THIS DRAWING.

STREET LIGHTING KEY

PROPOSED STREET LIGHTING COLUMN
COLUMN HEIGHT: 6m
PROJECTION: 0.3M POST TOP
LANTERN MANUFACTURER: URBIS SCHREDER
LANTERN NAME: AMPERA EVO 1
INCLINATION: 0°
LAMP TYPE: 10LED 3000K WARM WHITE
OPTIC: 700mA 5433 FLAT GLASS 2.67KLM
QUANTITY
55

PROPOSED STREET LIGHTING COLUMN
COLUMN HEIGHT: 8m
PROJECTION: 0.3M POST TOP
LANTERN MANUFACTURER: URBIS SCHREDER
LANTERN NAME: AMPERA EVO 1
INCLINATION: 0°
LAMP TYPE: 10LED 3000K WARM WHITE
OPTIC: 700mA 5433 FLAT GLASS 2.67KLM
QUANTITY
27

PROPOSED STREET LIGHTING COLUMN
COLUMN HEIGHT: 8m
PROJECTION: 0.3M POST TOP
LANTERN MANUFACTURER: URBIS SCHREDER
LANTERN NAME: AMPERA EVO 1
INCLINATION: 0°
LAMP TYPE: 10LED 3000K WARM WHITE
OPTIC: 200mA 5366 FLAT GLASS 910 LUMENS
QUANTITY
1

7.5 LUX ISO CONTOUR

5.0 LUX ISO CONTOUR

1.0 LUX ISO CONTOUR

0.6 LUX ISO CONTOUR

SITE BOUNDARY

- FIRST ISSUE		CA	NA	TR	17.12.25
REV:	AMENDMENTS:	DRN:	CHK:	APP:	DATE:
PROJECT:		BLACKMORE FARM, MELKSHAM PHASE 1			
DRAWING TITLE:		LUX CONTOUR PLOT SHEET 2 OF 2			
CLIENT:		BARRATT AND DAVID WILSON HOMES SOUTH WEST			
DRAWING NUMBER:		30016_02_100_02.2			
REVISION:	SHEET SIZE:	SCALE:			
-	A1	1:1000			
STATUS:		FOR INFORMATION / APPROVAL			
MEC Consulting Group Birmingham Brighton Leicester		Telephone: 01530 264 763 Email: group@mec.co.uk Website: www.m-ec.co.uk ORDNANCE SURVEY © CROWN COPYRIGHT 2015. ALL RIGHTS RESERVED. LICENCE NUMBER 100055865.			