


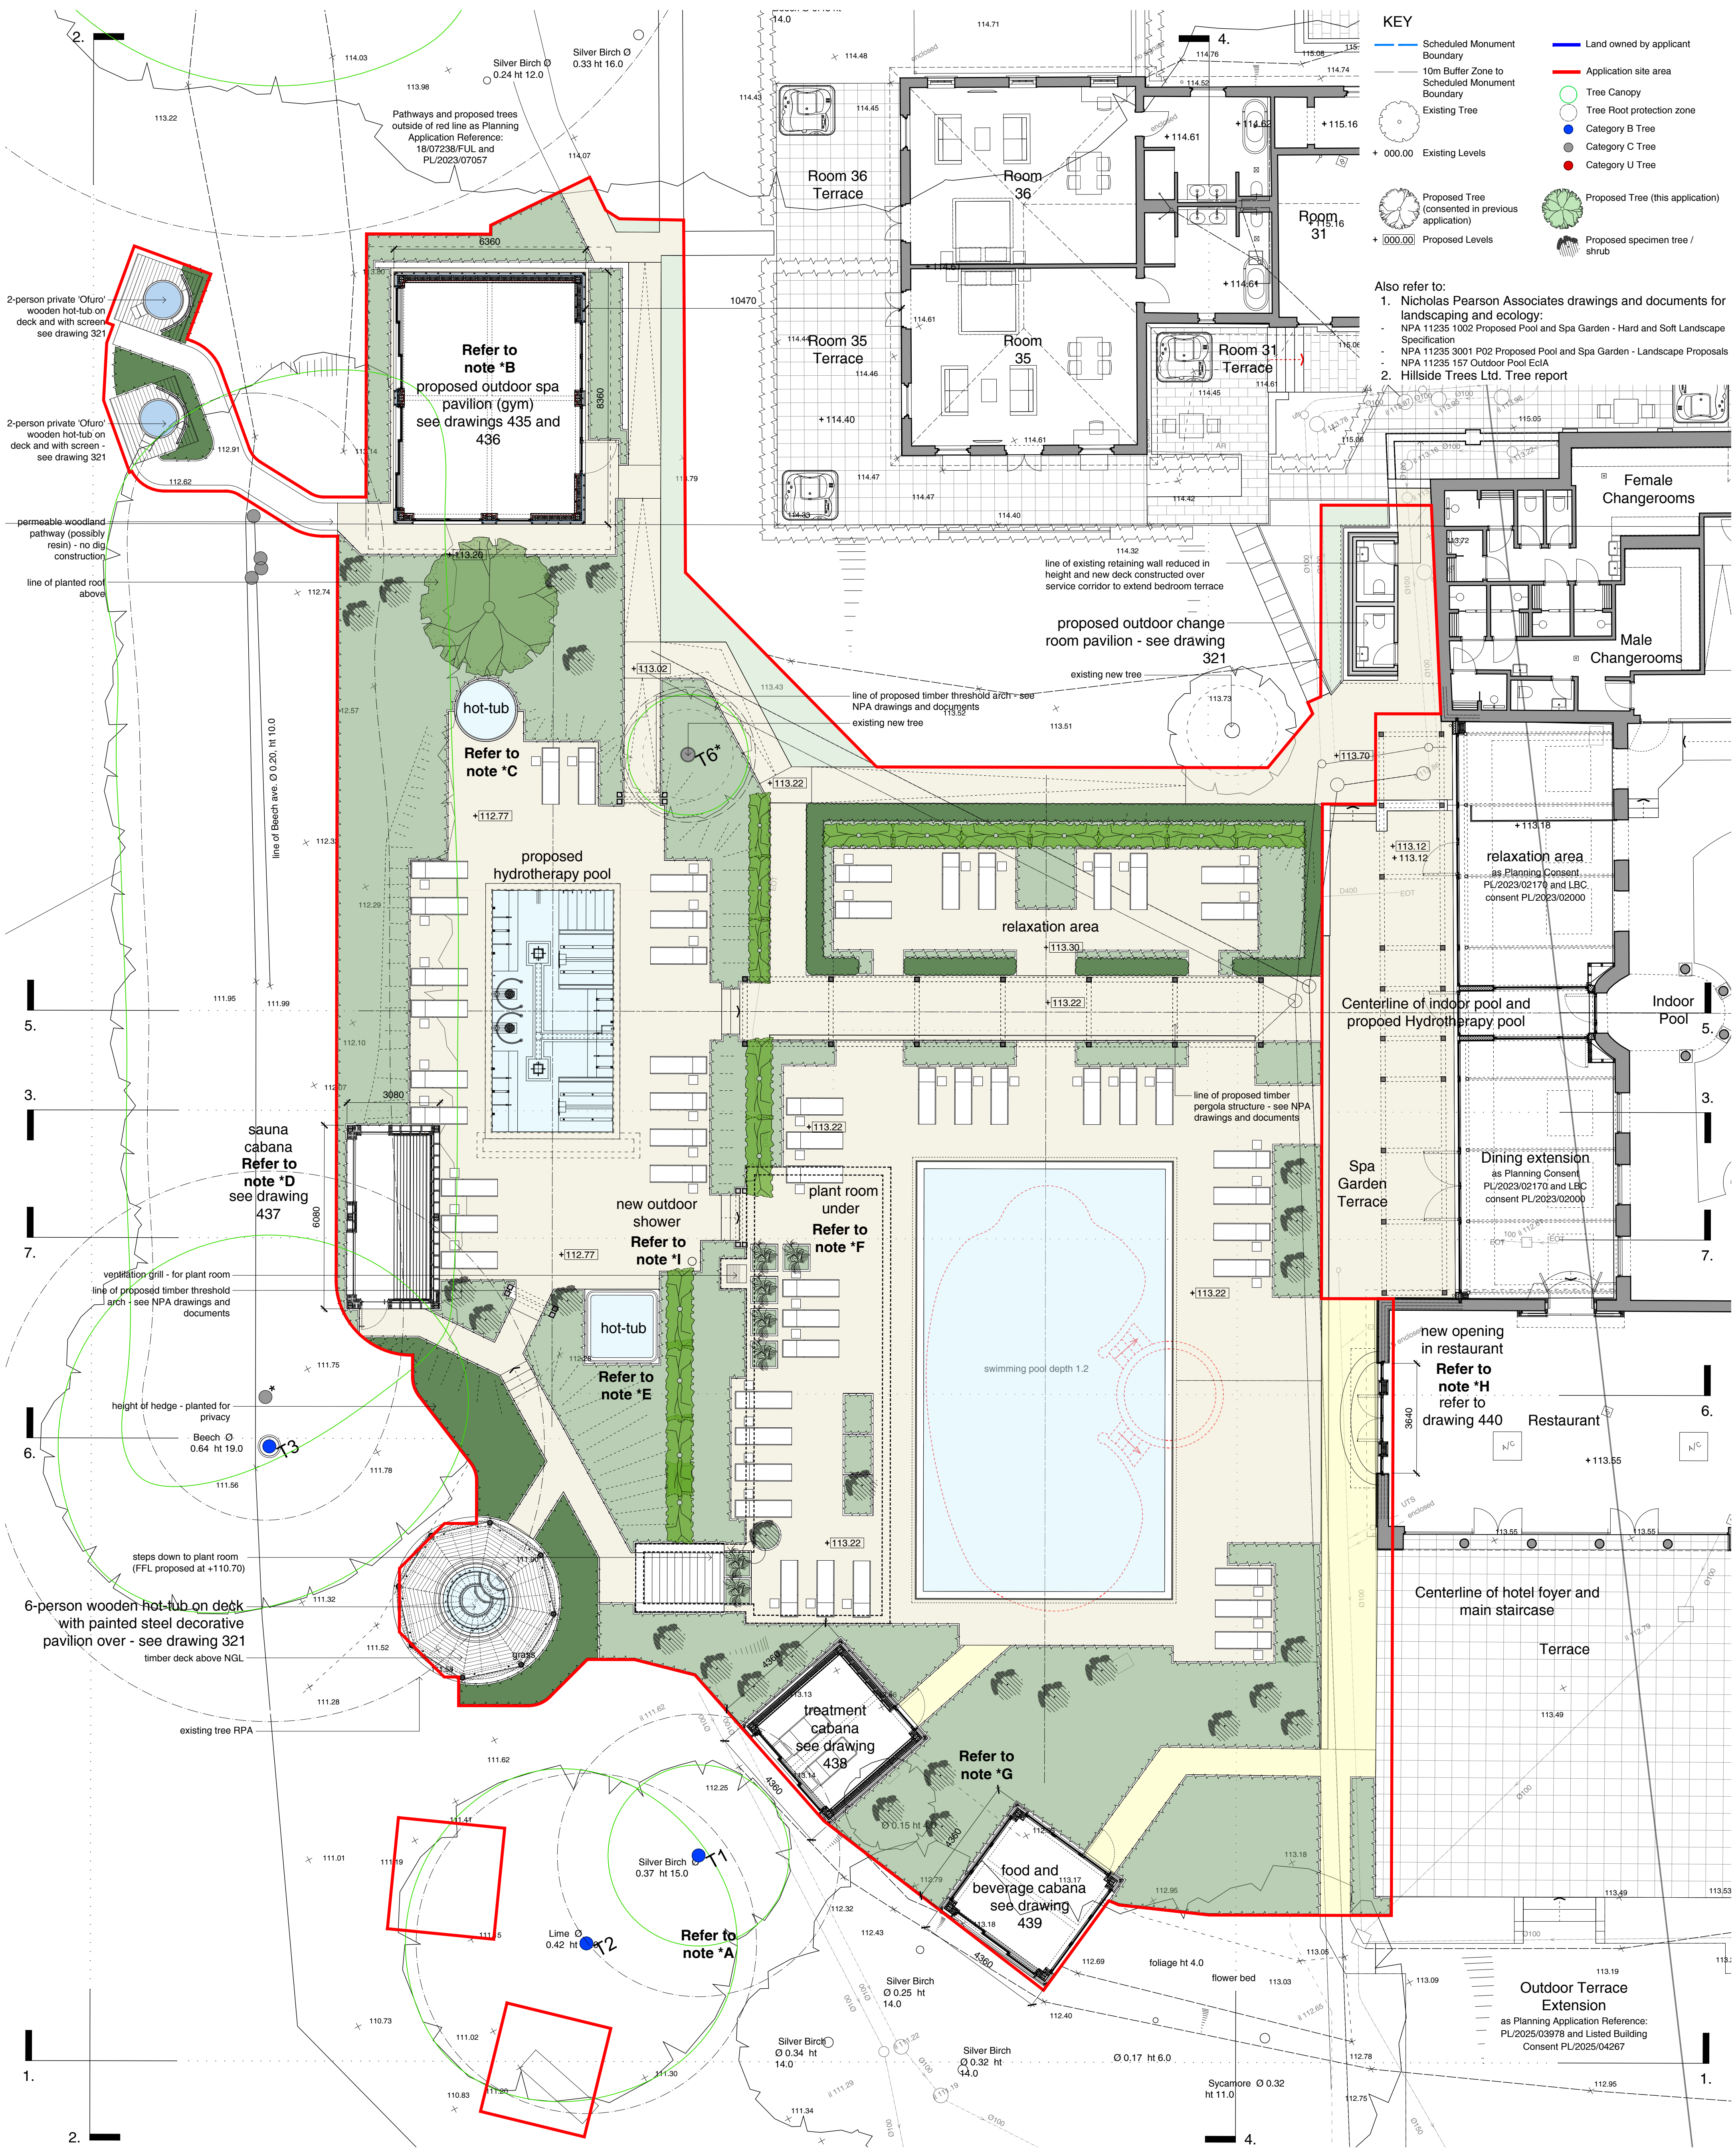

01. Outdoor Pool Plan as proposed

- * VAR Changes highlighted in Revision C from previous 2025 application (PL/2025/06091):
- A. the four dining domes are proposed as demolished
 - B. The Spa Pavilion structure has been simplified - refer to revised drawing 435 and 436.
 - C. The proposed plunge pool is now a hot tub.
 - D. a new cabana structure (sauna) is proposed on the edge of the Hydrotherapy pool terrace - see drawing 437.
 - E. A new hot tub is proposed on the edge of the Hydrotherapy pool terrace
 - F. the footprint of the proposed submerged plant room has been increased to accommodate the required plant
 - G. two of the dining domes are proposed as replaced with new cabana structures - see drawings 438 and 439
 - H. the proposed outdoor bar has been removed. Opening in restaurant wall has been adjusted - see drawing 440
 - I. new outdoor shower proposed on hydrotherapy pool terrace

C	23.04.26	MR	Revised and issued for VAR Planning Application
B	07.07.25	MR	Revised Application Issued for Planning & LB
A	31.07.24	MR	Issued for Planning

Client Bishopstrow House Ltd
Project Bishopstrow House
Title Outdoor Pool - Plan as proposed

Dwg No. 1501 317 C
Scale 1:100 @ A1
Date July 2025

Drawn MR Checked ***

AARON EVANS
ARCHITECTS

RIBA
Chartered Practice

Aaron Evans Architects Ltd 3 Gay Street, Bath, BA1 2PH
www.aaronevans.com e: office@aaronevans.com

01225 466234

This drawing is copyright. Only figured dimensions to be used. Contractors not to scale from this drawing and must check all dimensions before proceeding.