
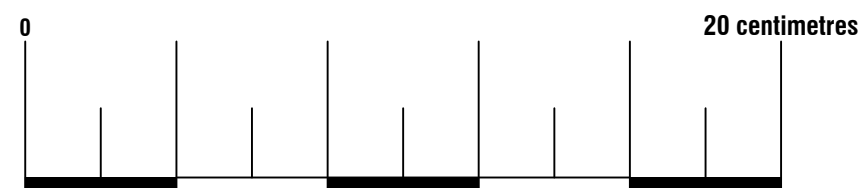
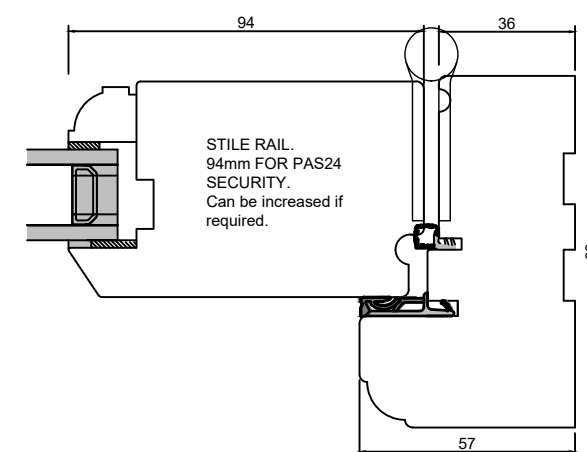


# DOUBLE AND SINGLE OPEN IN JAMBS

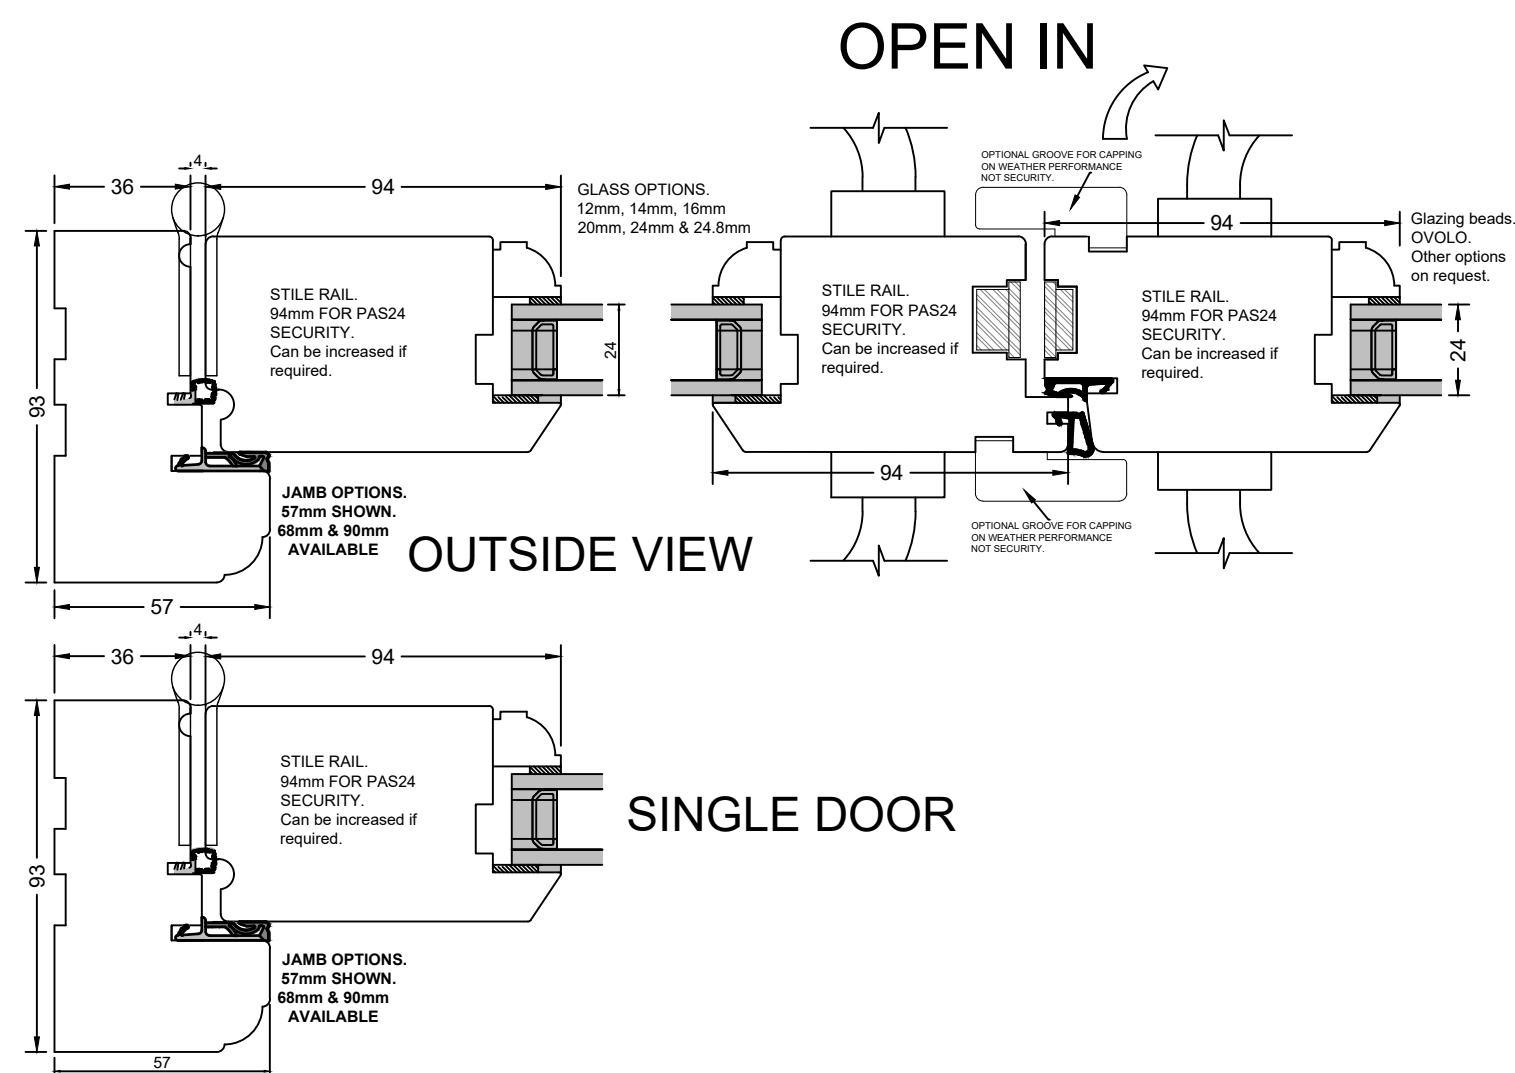

# Arkiplan

ArkiPlan Architectural Ltd • Enquiries@ArkiPlan.co.uk  
Lytchett House, 13 Freeland Park, Wareham Road, Poole, Dorset, BH16 6FA

|              |                                                               |       |                      |
|--------------|---------------------------------------------------------------|-------|----------------------|
| Site         | Albert Cottages,<br>43-45 London Road,<br>Chippenham SN15 3AJ | Date  | 24.04.2026           |
|              |                                                               | Sheet | 25-3076-A D27 REV 05 |
|              |                                                               | Job   | Windows Replacement  |
|              |                                                               | Scale | 1:2 @A3              |
| Title Number | -                                                             | Title | Window Drawings      |