



Window type - 2

Clear Float Glass

1220w x 1350h

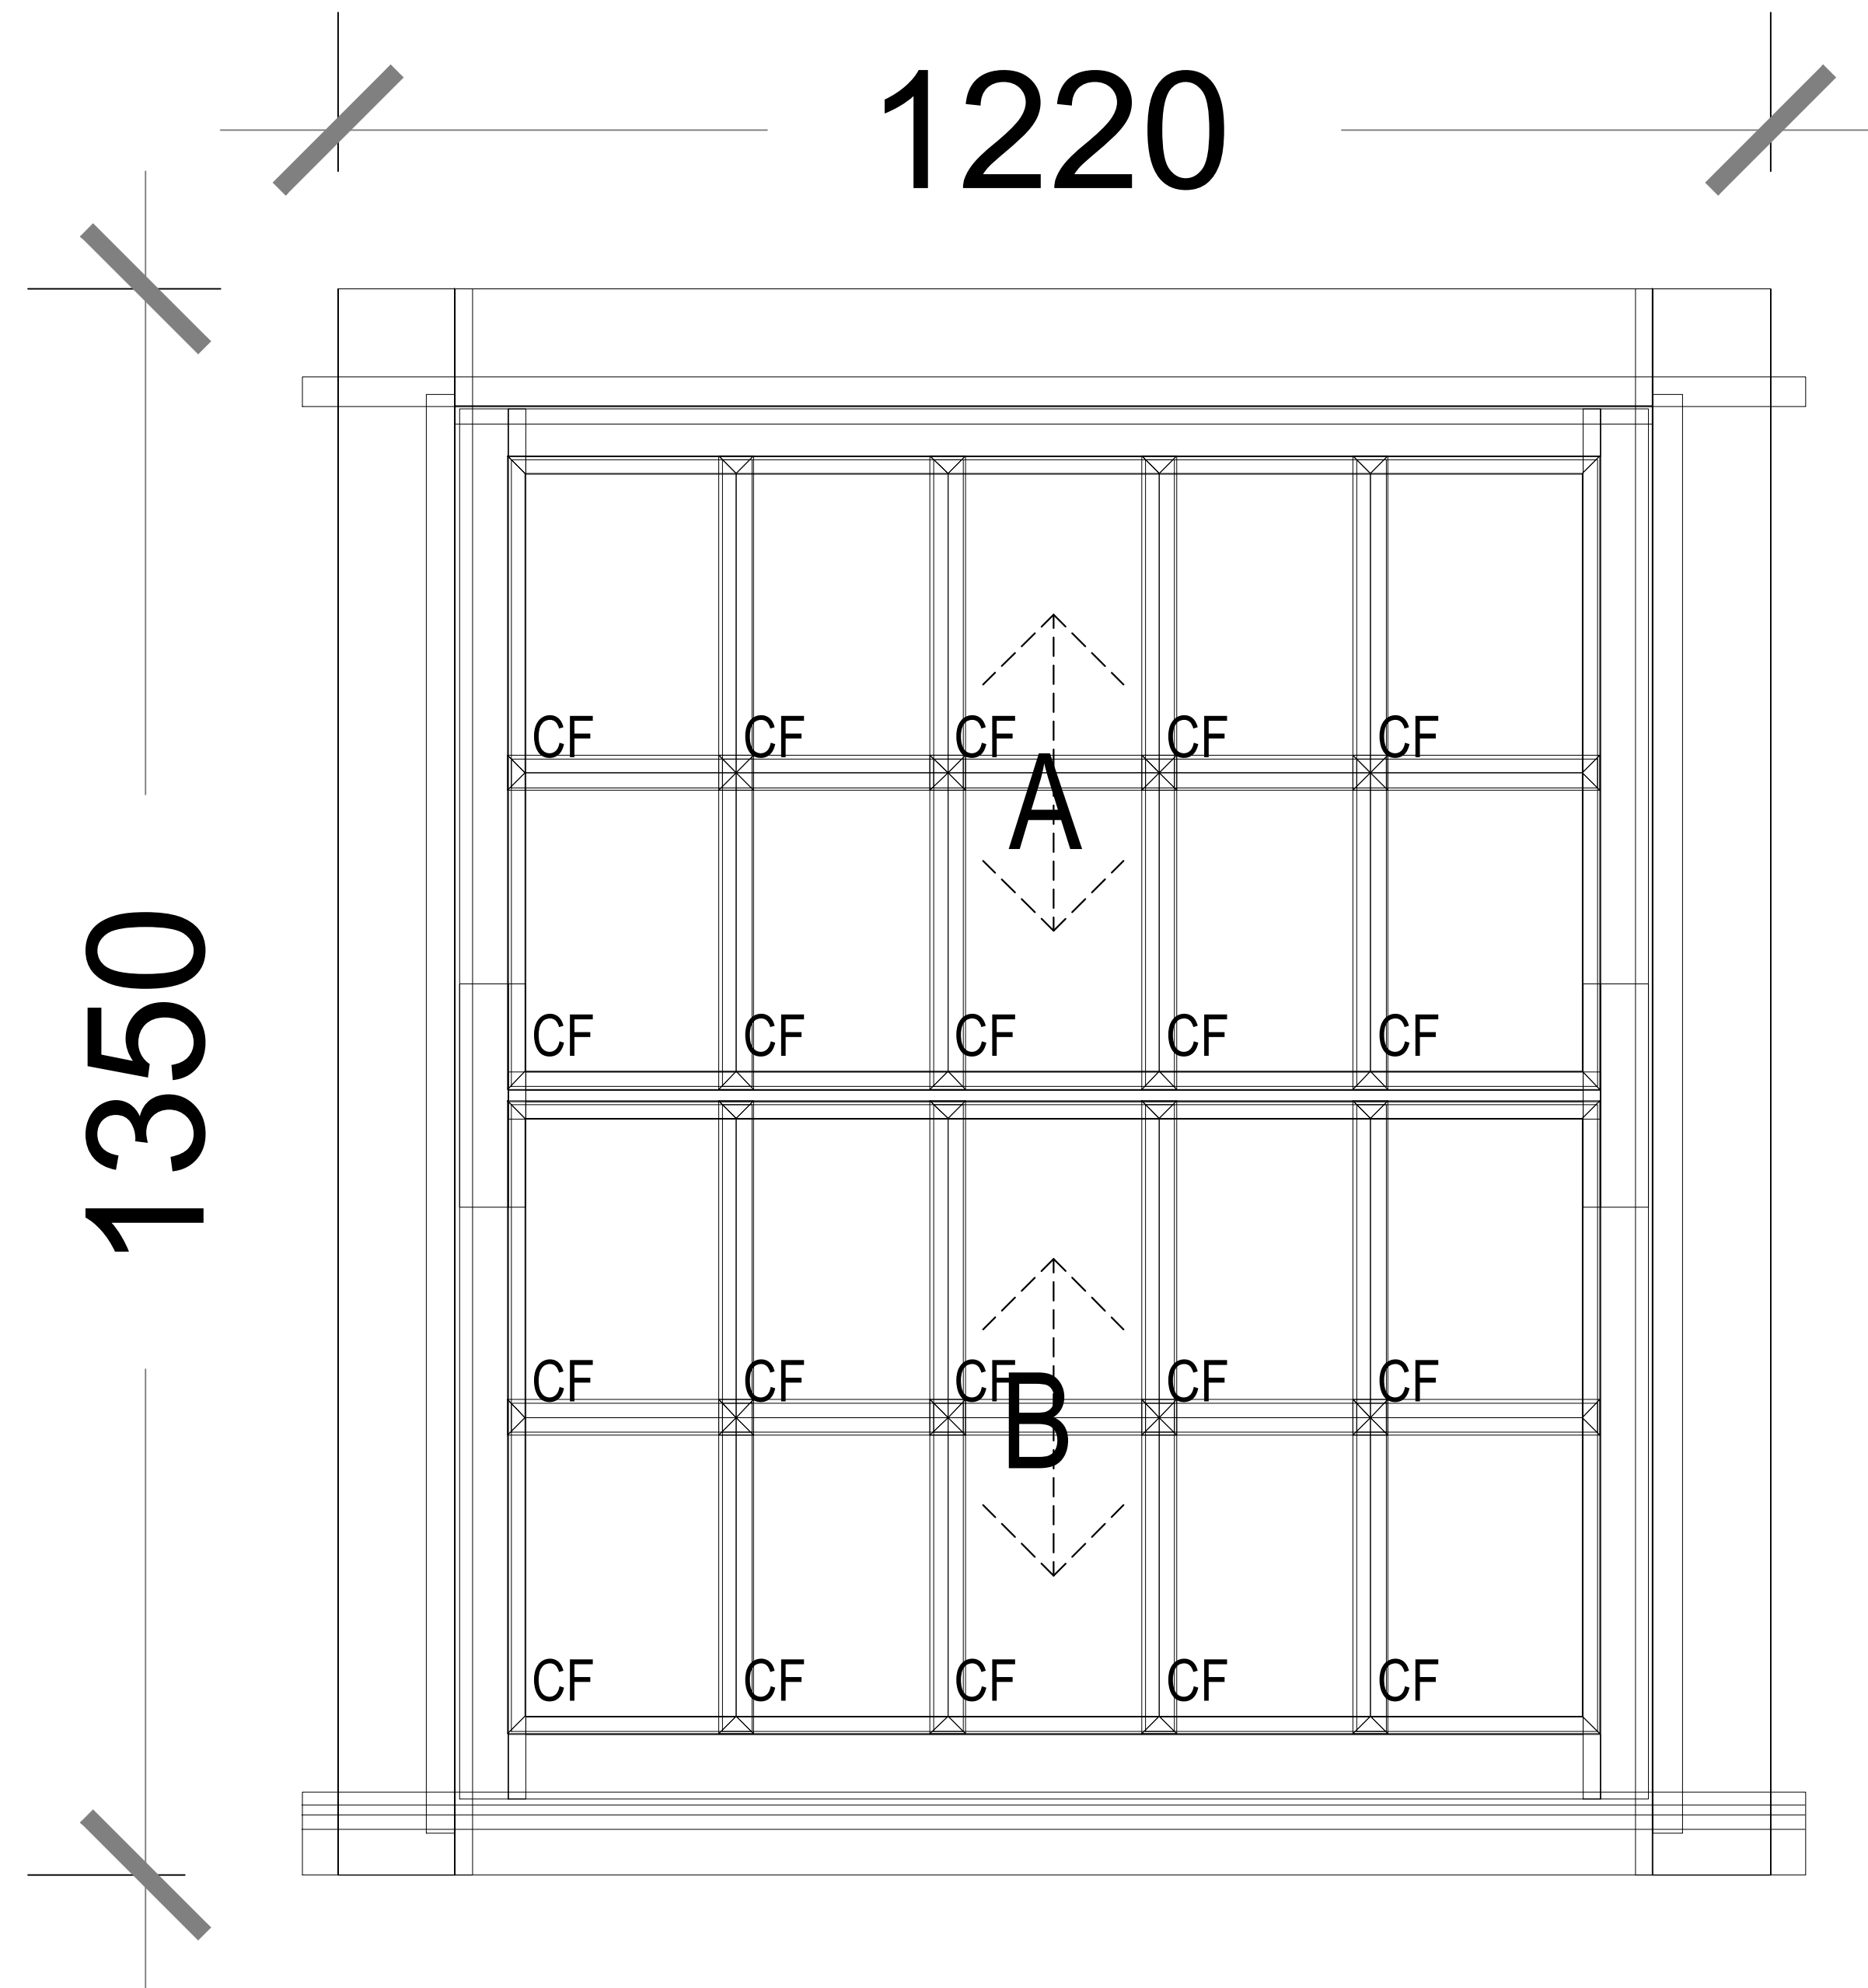

Proposed materials:
Lignum profiles as per the
manufacturer's detailed drawings.
White colour

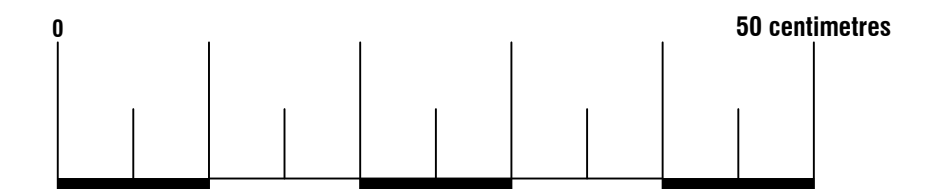

Arkiplan

ArkiPlan Architectural Ltd • Enquiries@ArkiPlan.co.uk
Lytchett House, 13 Freeland Park, Wareham Road, Poole, Dorset, BH16 6FA

Site	Albert Cottages, 43-45 London Road, Chippenham SN15 3AJ	Date	24.04.2026
		Sheet	25-3076-A D06 REV 05
		Job	Windows Replacement
		Scale	1:5 @A1
Title Number	-	Title	Window Drawings