



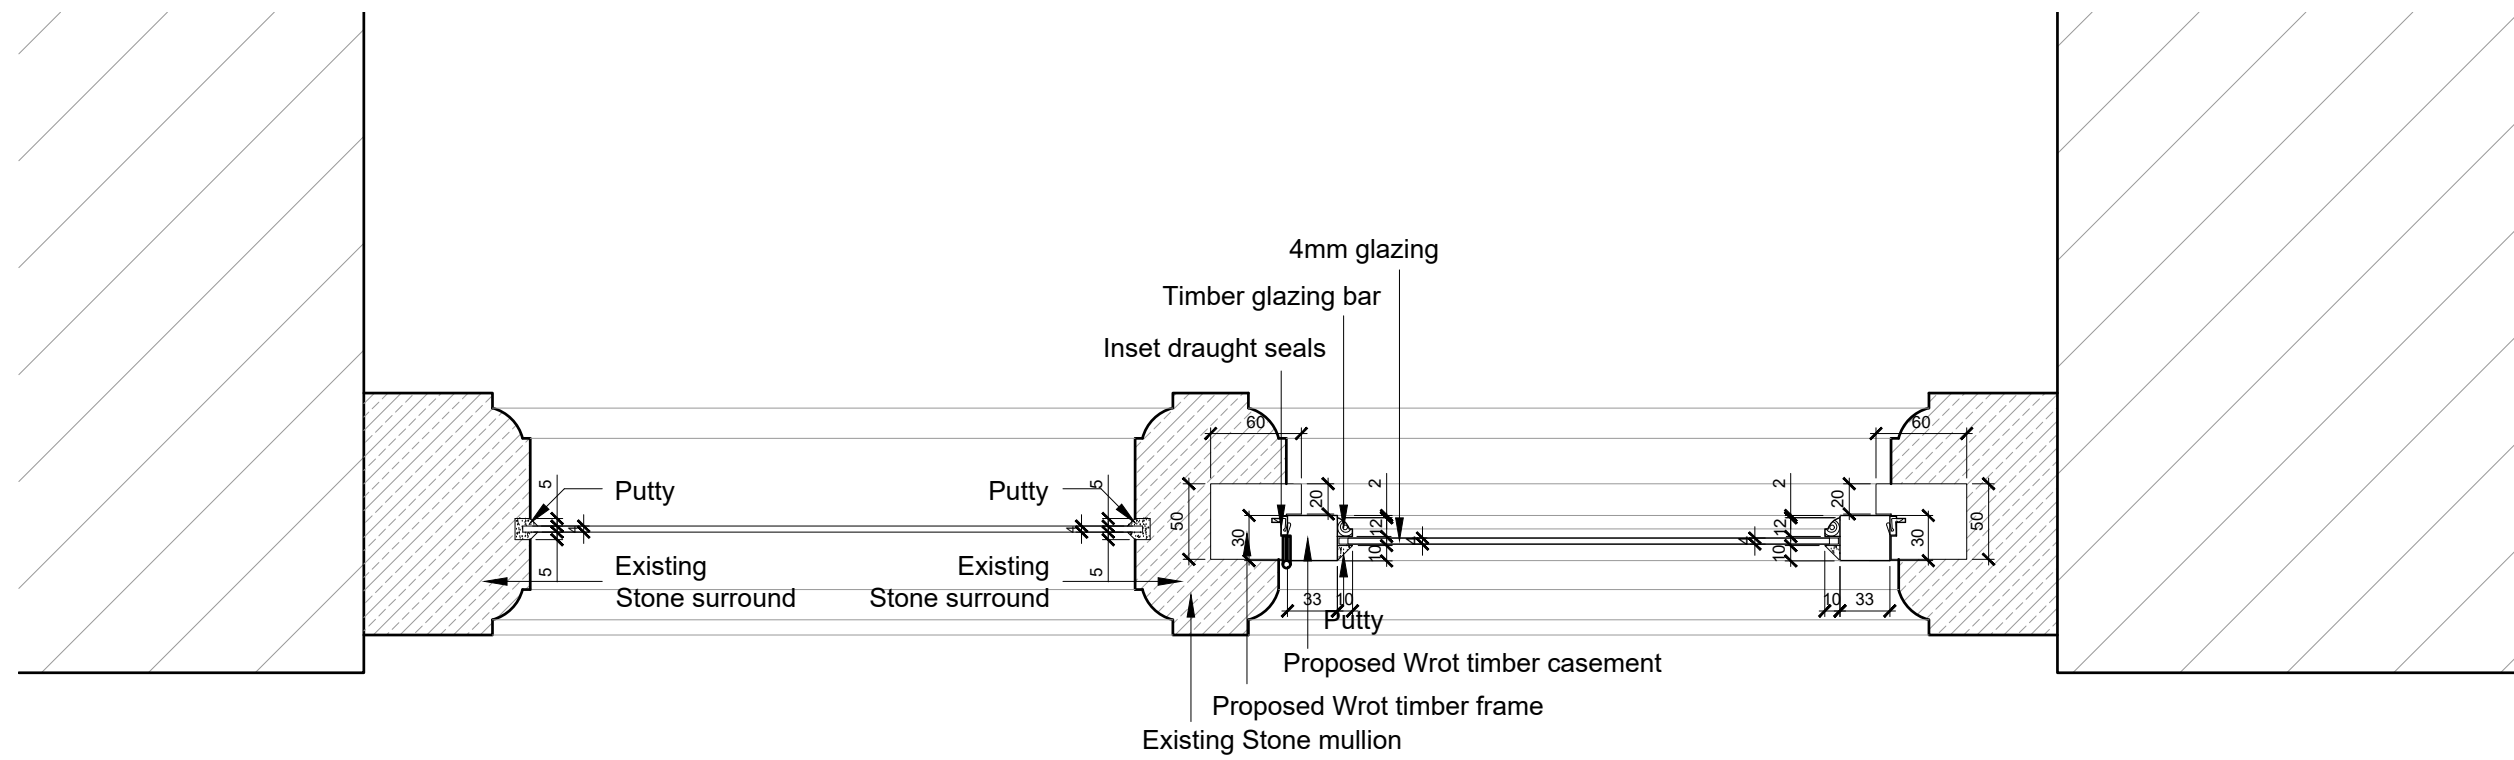


Window Jamb
(Direct glazing) 1:5

Window transom
(Timber casement -
direct glazing) 1:5


Window jamb (Timber
casement) 1:5

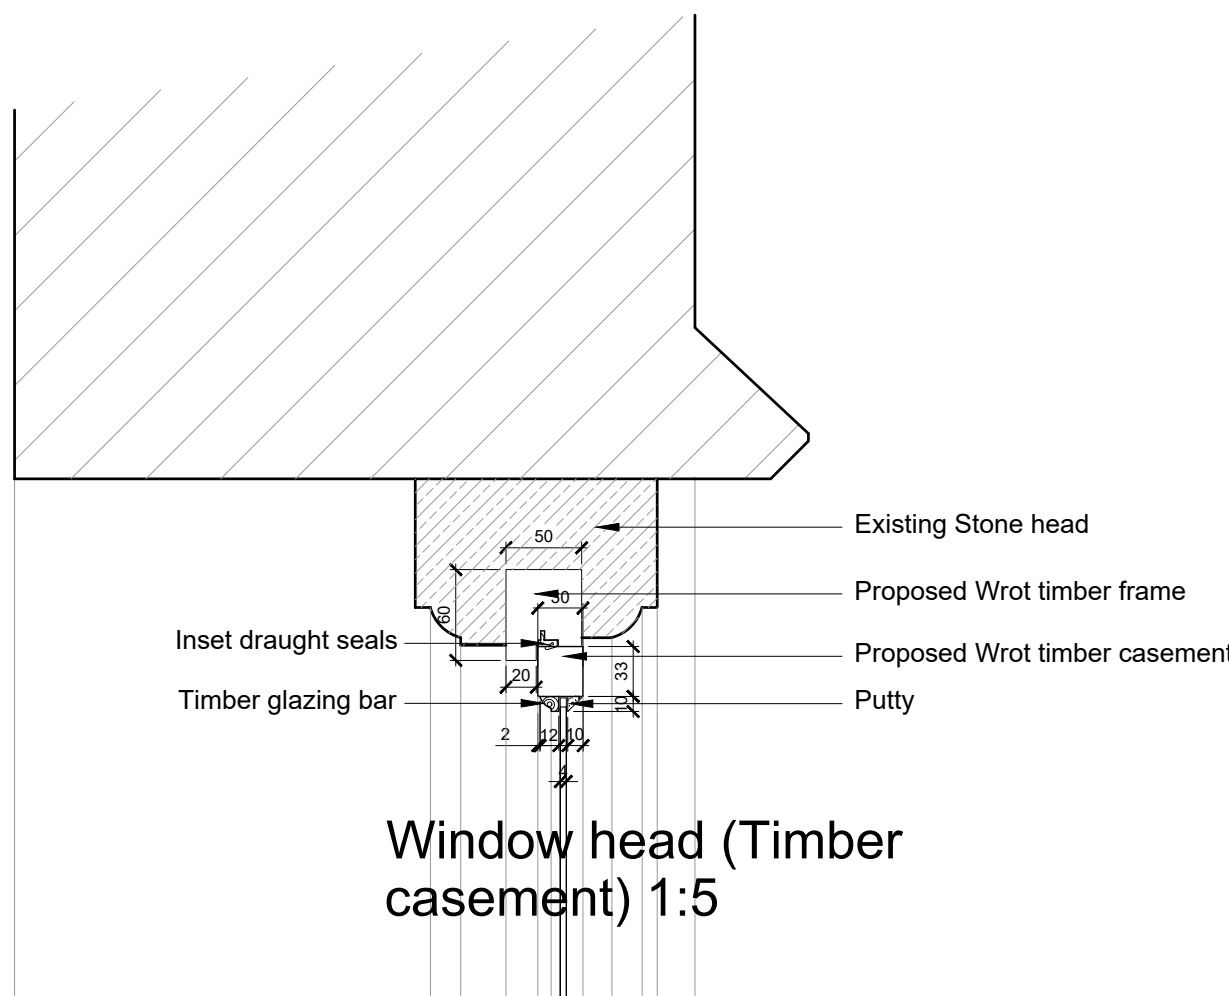

Window head (Timber
casement) 1:5

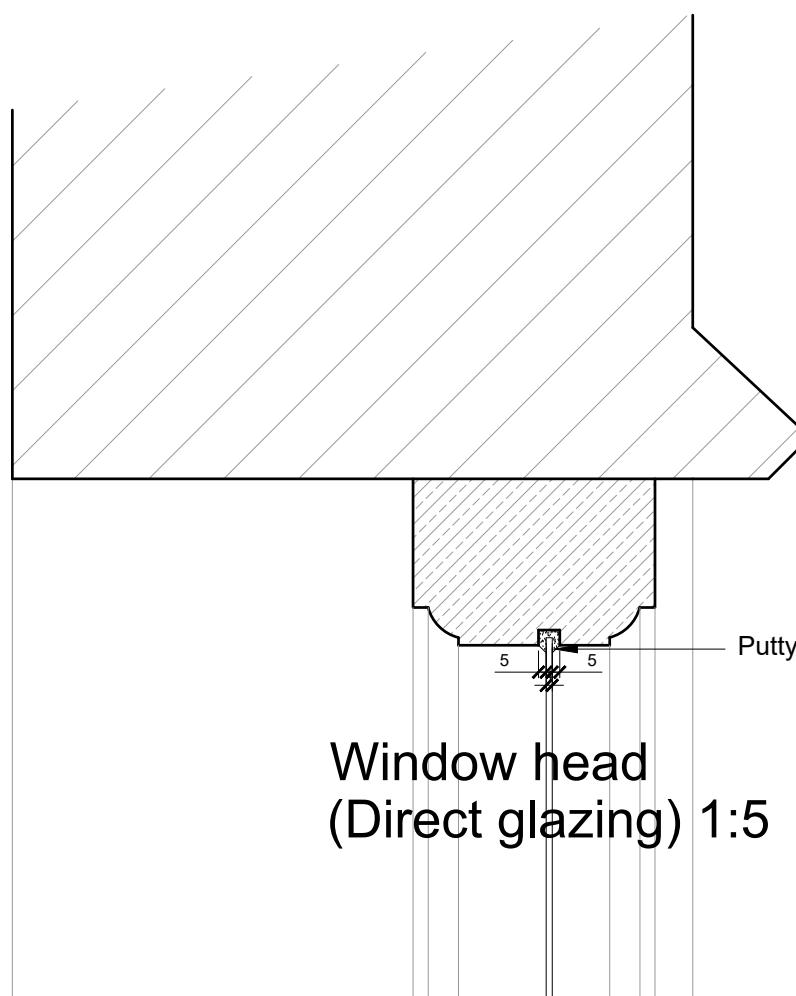


Window head
(Direct glazing) 1:5

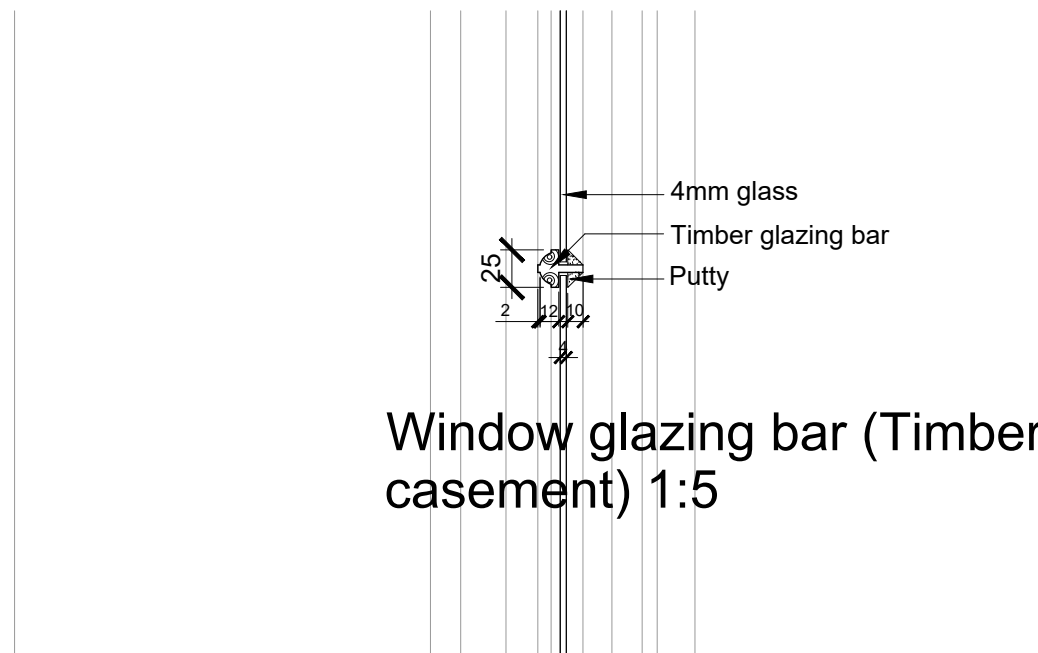


Window glazing bar (Timber
casement) 1:5




Window glazing bar
(Direct glazing) 1:5

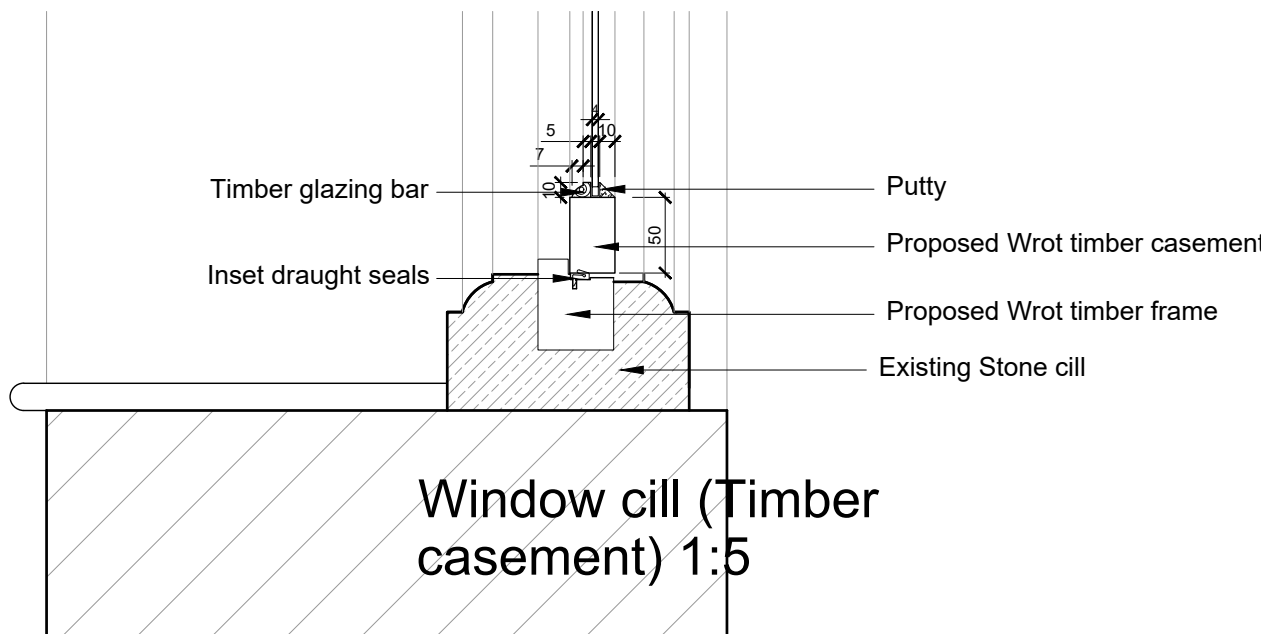

Window cill (Timber
casement) 1:5

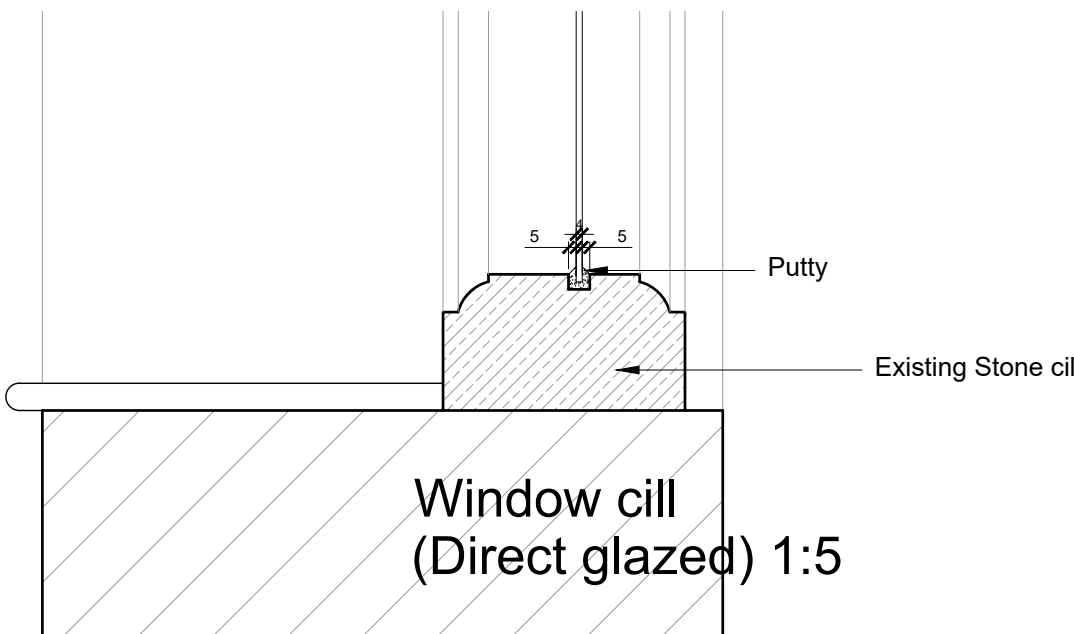


Window cill
(Direct glazed) 1:5

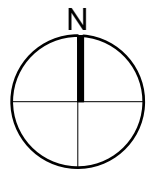


Notes:
Responsibility will not be accepted for errors made by others in scaling from this drawing; all construction information should be taken from figured dimensions only. If any discrepancies are found inform AB Architectural Design immediately.


REVISION
2021-09-24 - Preliminary Issue
2026-04-24 - Rev A - Windows changed and issued for planning.

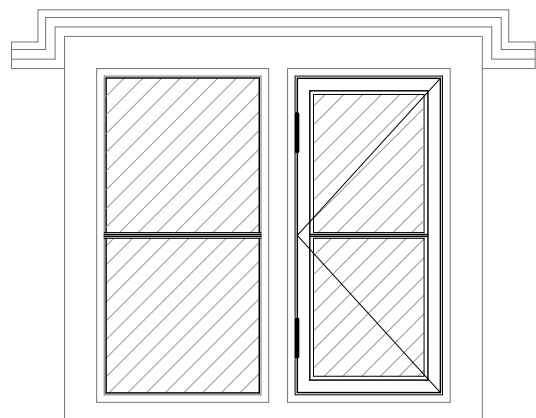


Window WF-01
Elevation - 1:20

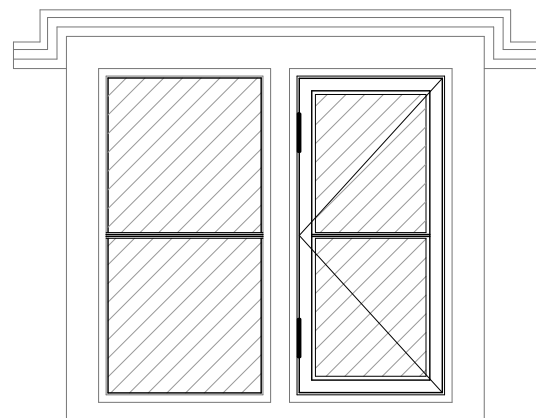


Window WF-02
Elevation - 1:20

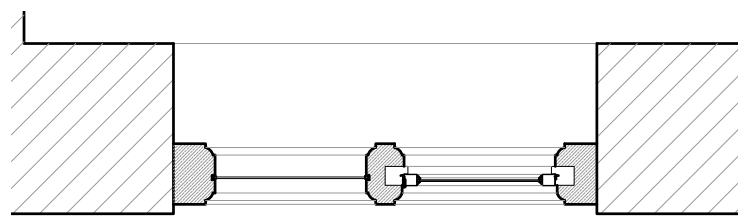


Window WF-01
Plan - 1:20

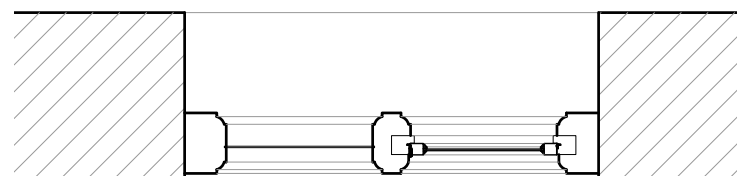


Window WF-02
Plan - 1:20

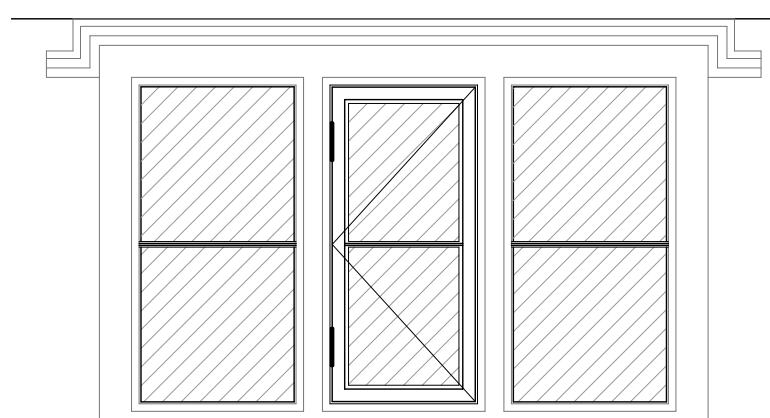


Window WF-03
Elevation - 1:20

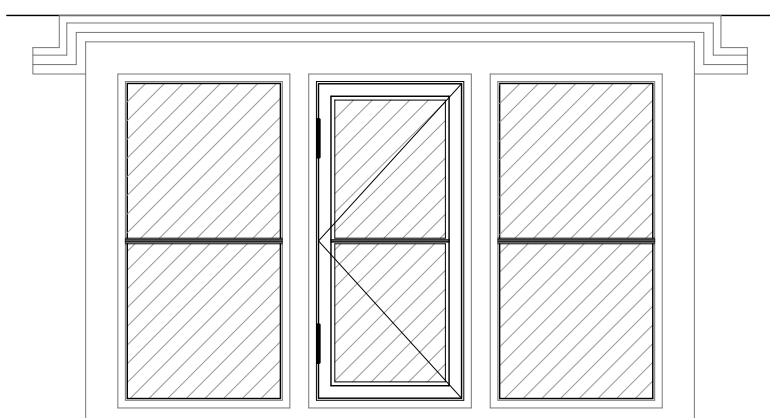


Window WF-04
Elevation - 1:20

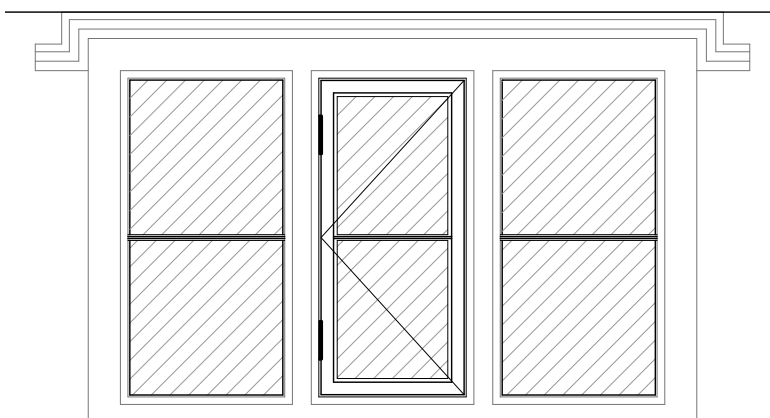


Window WF-05
Elevation - 1:20

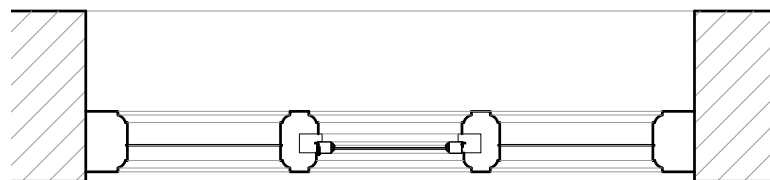


Window WF-03
Plan - 1:20

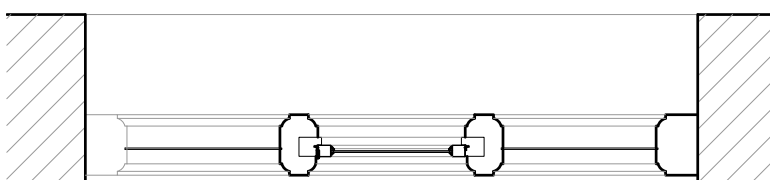


Window WF-04
Plan - 1:20

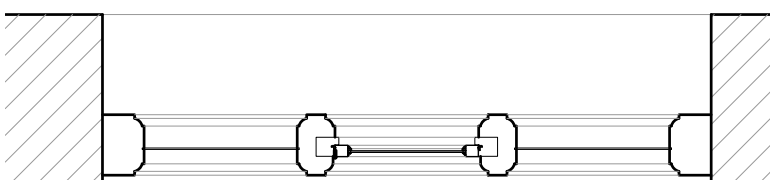

Window WF-05
Plan - 1:20

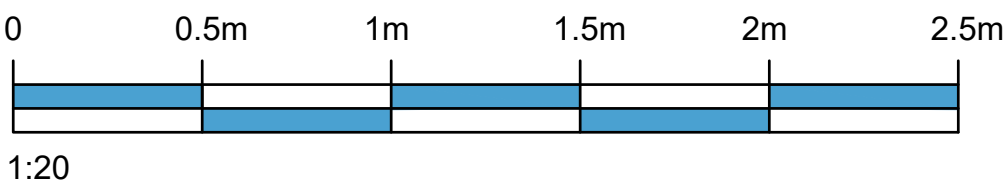

1:20

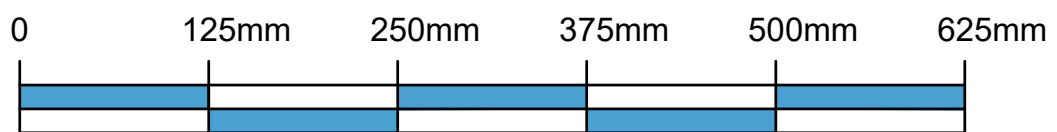

1:5

ISSUE: PLANNING

Proposed replacement windows
Barter Farm, 45 High St, Chapmanslade

Proposed Joinery details

FOR:

Mr and Mrs S. Arkell

1:5/20 @ A1

Sept. 2021
AB/AB

AL(1)02 Rev - A

ab Architectural design

Job No. 4113

© AB Architectural Design Ltd.
Tel: 01373 832 133 - Email: queries@abadesign.co.uk - www.abadesign.co.uk