
STABLE DOORS

OPEN IN with Timber Cill: 68mm Frame


01/03/2023 REVISION I

FILE: SD1-01SX

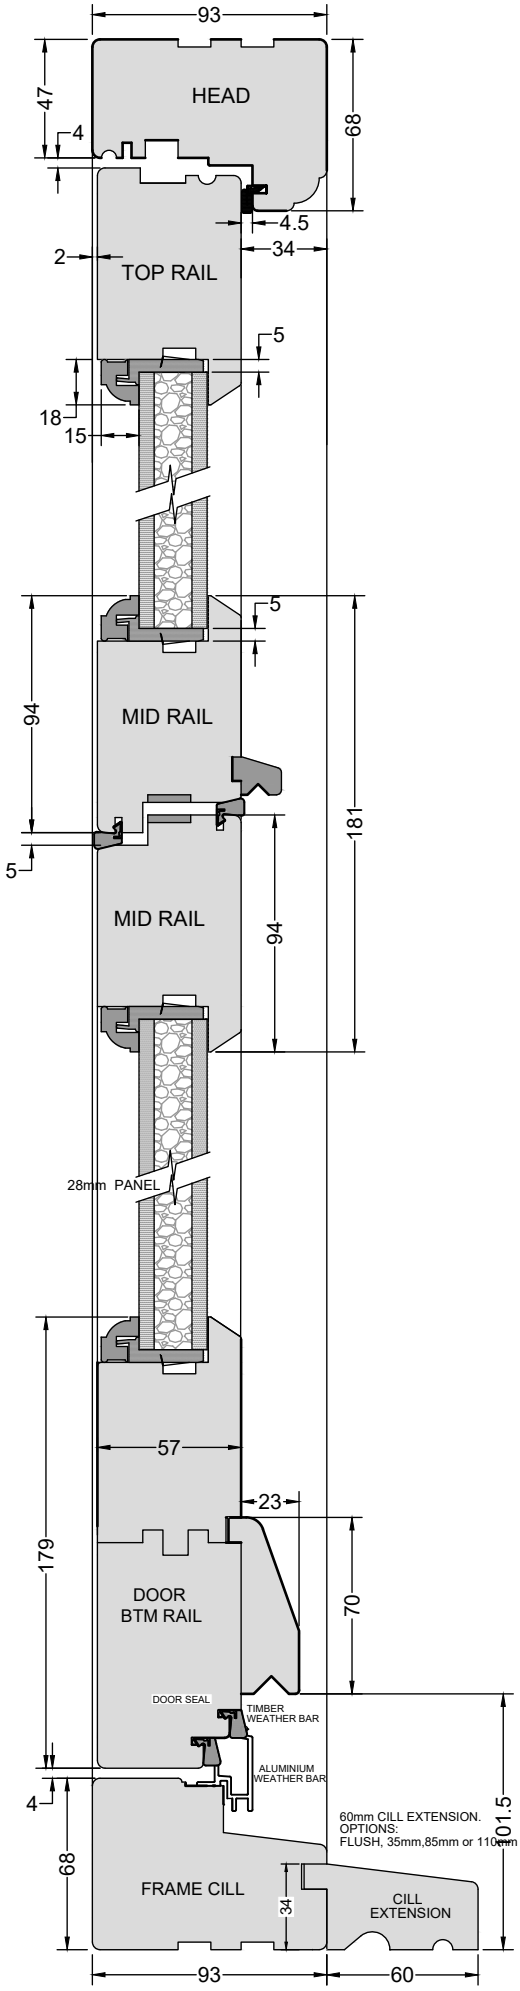

HEAD/CILL SECTION

ALL MEASUREMENTS ARE FINISHED DIMENSIONS IN MM. DO NOT SCALE DRAWING!

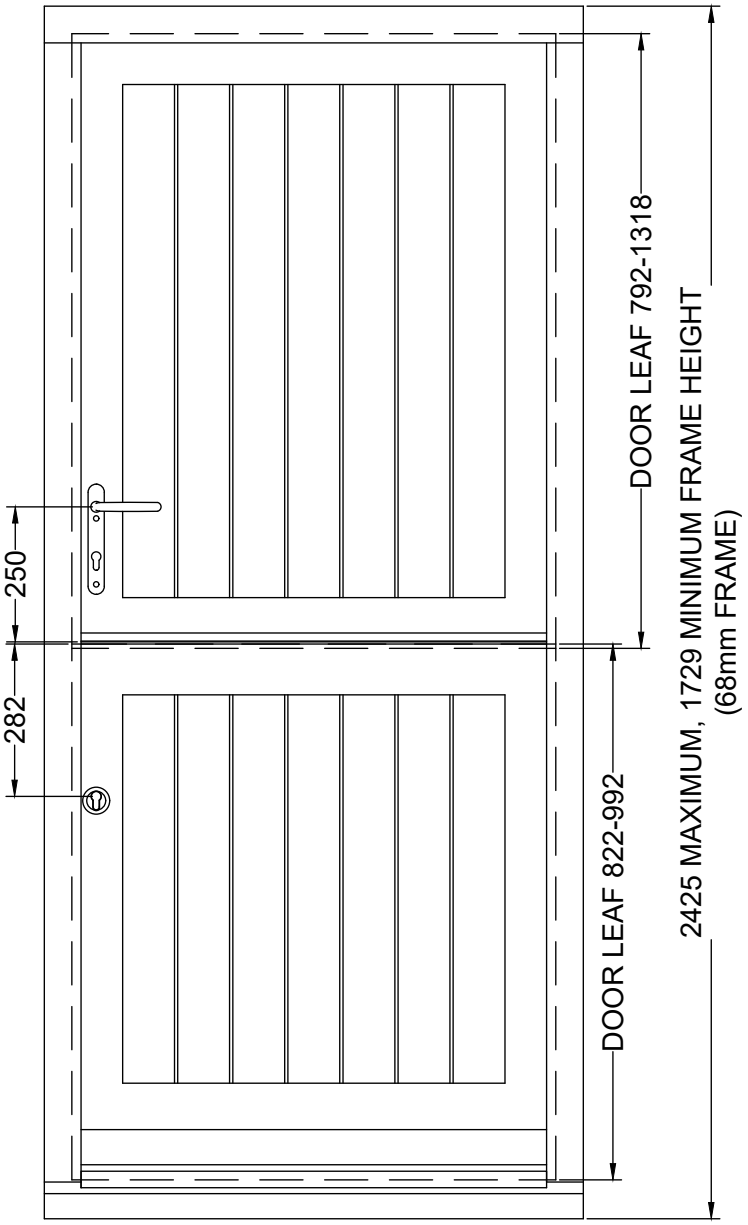

STANDARD SPECIFICATIONS

HARDWARE/FITTINGS

Stainless Steel Lift Off Hinges (2 per door)
Multi point Locking Shootbolt with mortice dead bolt and latch set.
Double locking cylinders
Lever type Handles with Backplate on top door leaf, Escutcheon plates on lower door leaf

PANELS

28mm Insulated Core MDF faced flat panel with T&G effect.

TRICKLE VENTS

4600EA or 1700EA Trickle Vents can be fitted to Top Rail.

DUE TO PROGRESSIVE DEVELOPMENT MUMFORD & WOOD LIMITED RESERVE THE RIGHT TO MODIFY OR CHANGE SPECIFICATIONS WITHOUT PRIOR NOTICE

THIS DRAWING & SPECIFICATIONS ARE THE PROERTY OF MUMFORD & WOOD Ltd. THEY ARE ISSUED IN STRICT CONFIDENCE AND SHALL NOT BE REPRODUCED, COPIED OR USED AS THE BASIS FOR MANUFACTURING WITHOUT WRITTEN PERMISSION.

MUMFORD & WOOD EST. 1984

TOWER BUSINESS PARK,
KELVEDON ROAD
TIPTREE, ESSEX
CO5 0LX
Tel: 01621 818155 FAX: 01621 818175
EMAIL: sales@mumfordwood.com
WEB: www.mumfordwood.com