


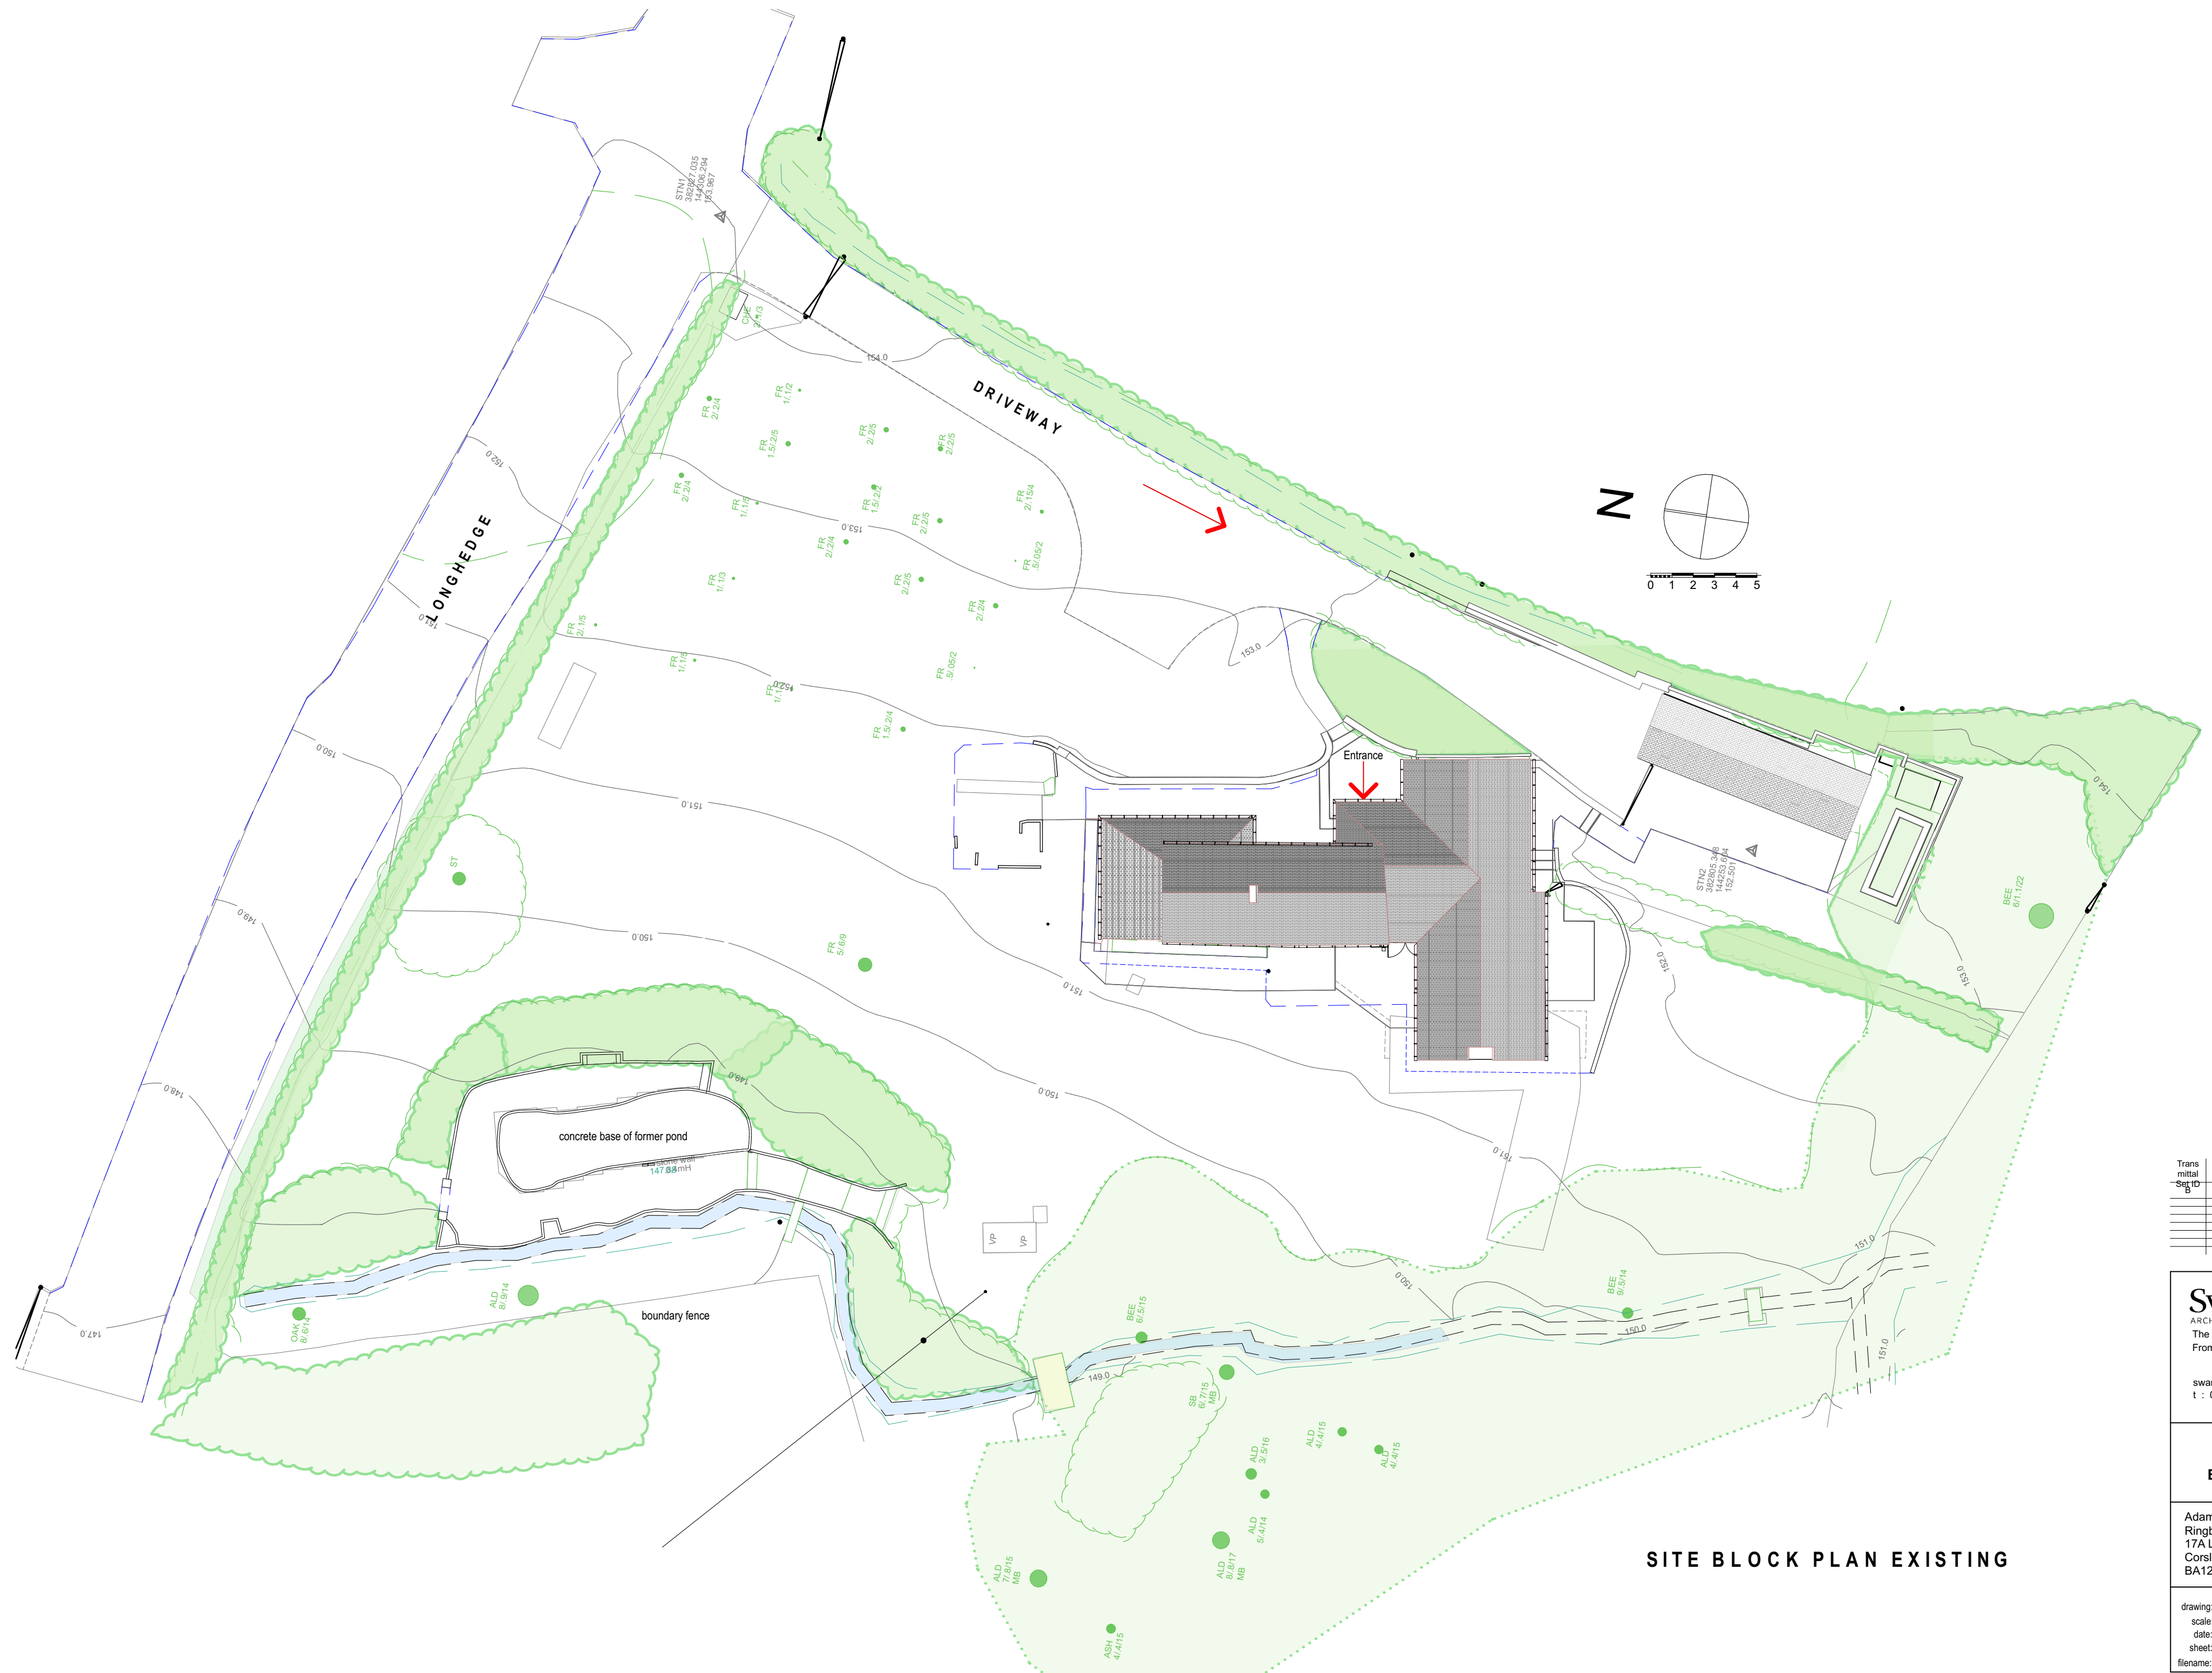

SITE BLOCK PLAN EXISTING

Transmittal Set ID	Transmittal Set Date	Transmittal Set Name
1	24/04/2026	partition moved

Swann Design
ARCHITECTS
The Old School, Great Elm,
Frome, Somerset BA11 3NY

swanndesign.co.uk
t : 01373 831256

RIBA

**Ringbourne
Existing Site Block Plan**

Adam & Lisa Fairfield
Ringbourne
17A Longhedge
Corsley
BA12 7QZ

drawing: **993.G.1 rev.B**
scale: 1:500, 1:200
date: 24/04/2026
sheet: **A2**
filename: 993 Ringbourne 13_4_26.pln

issue: 24/04/2026
status: scheme