


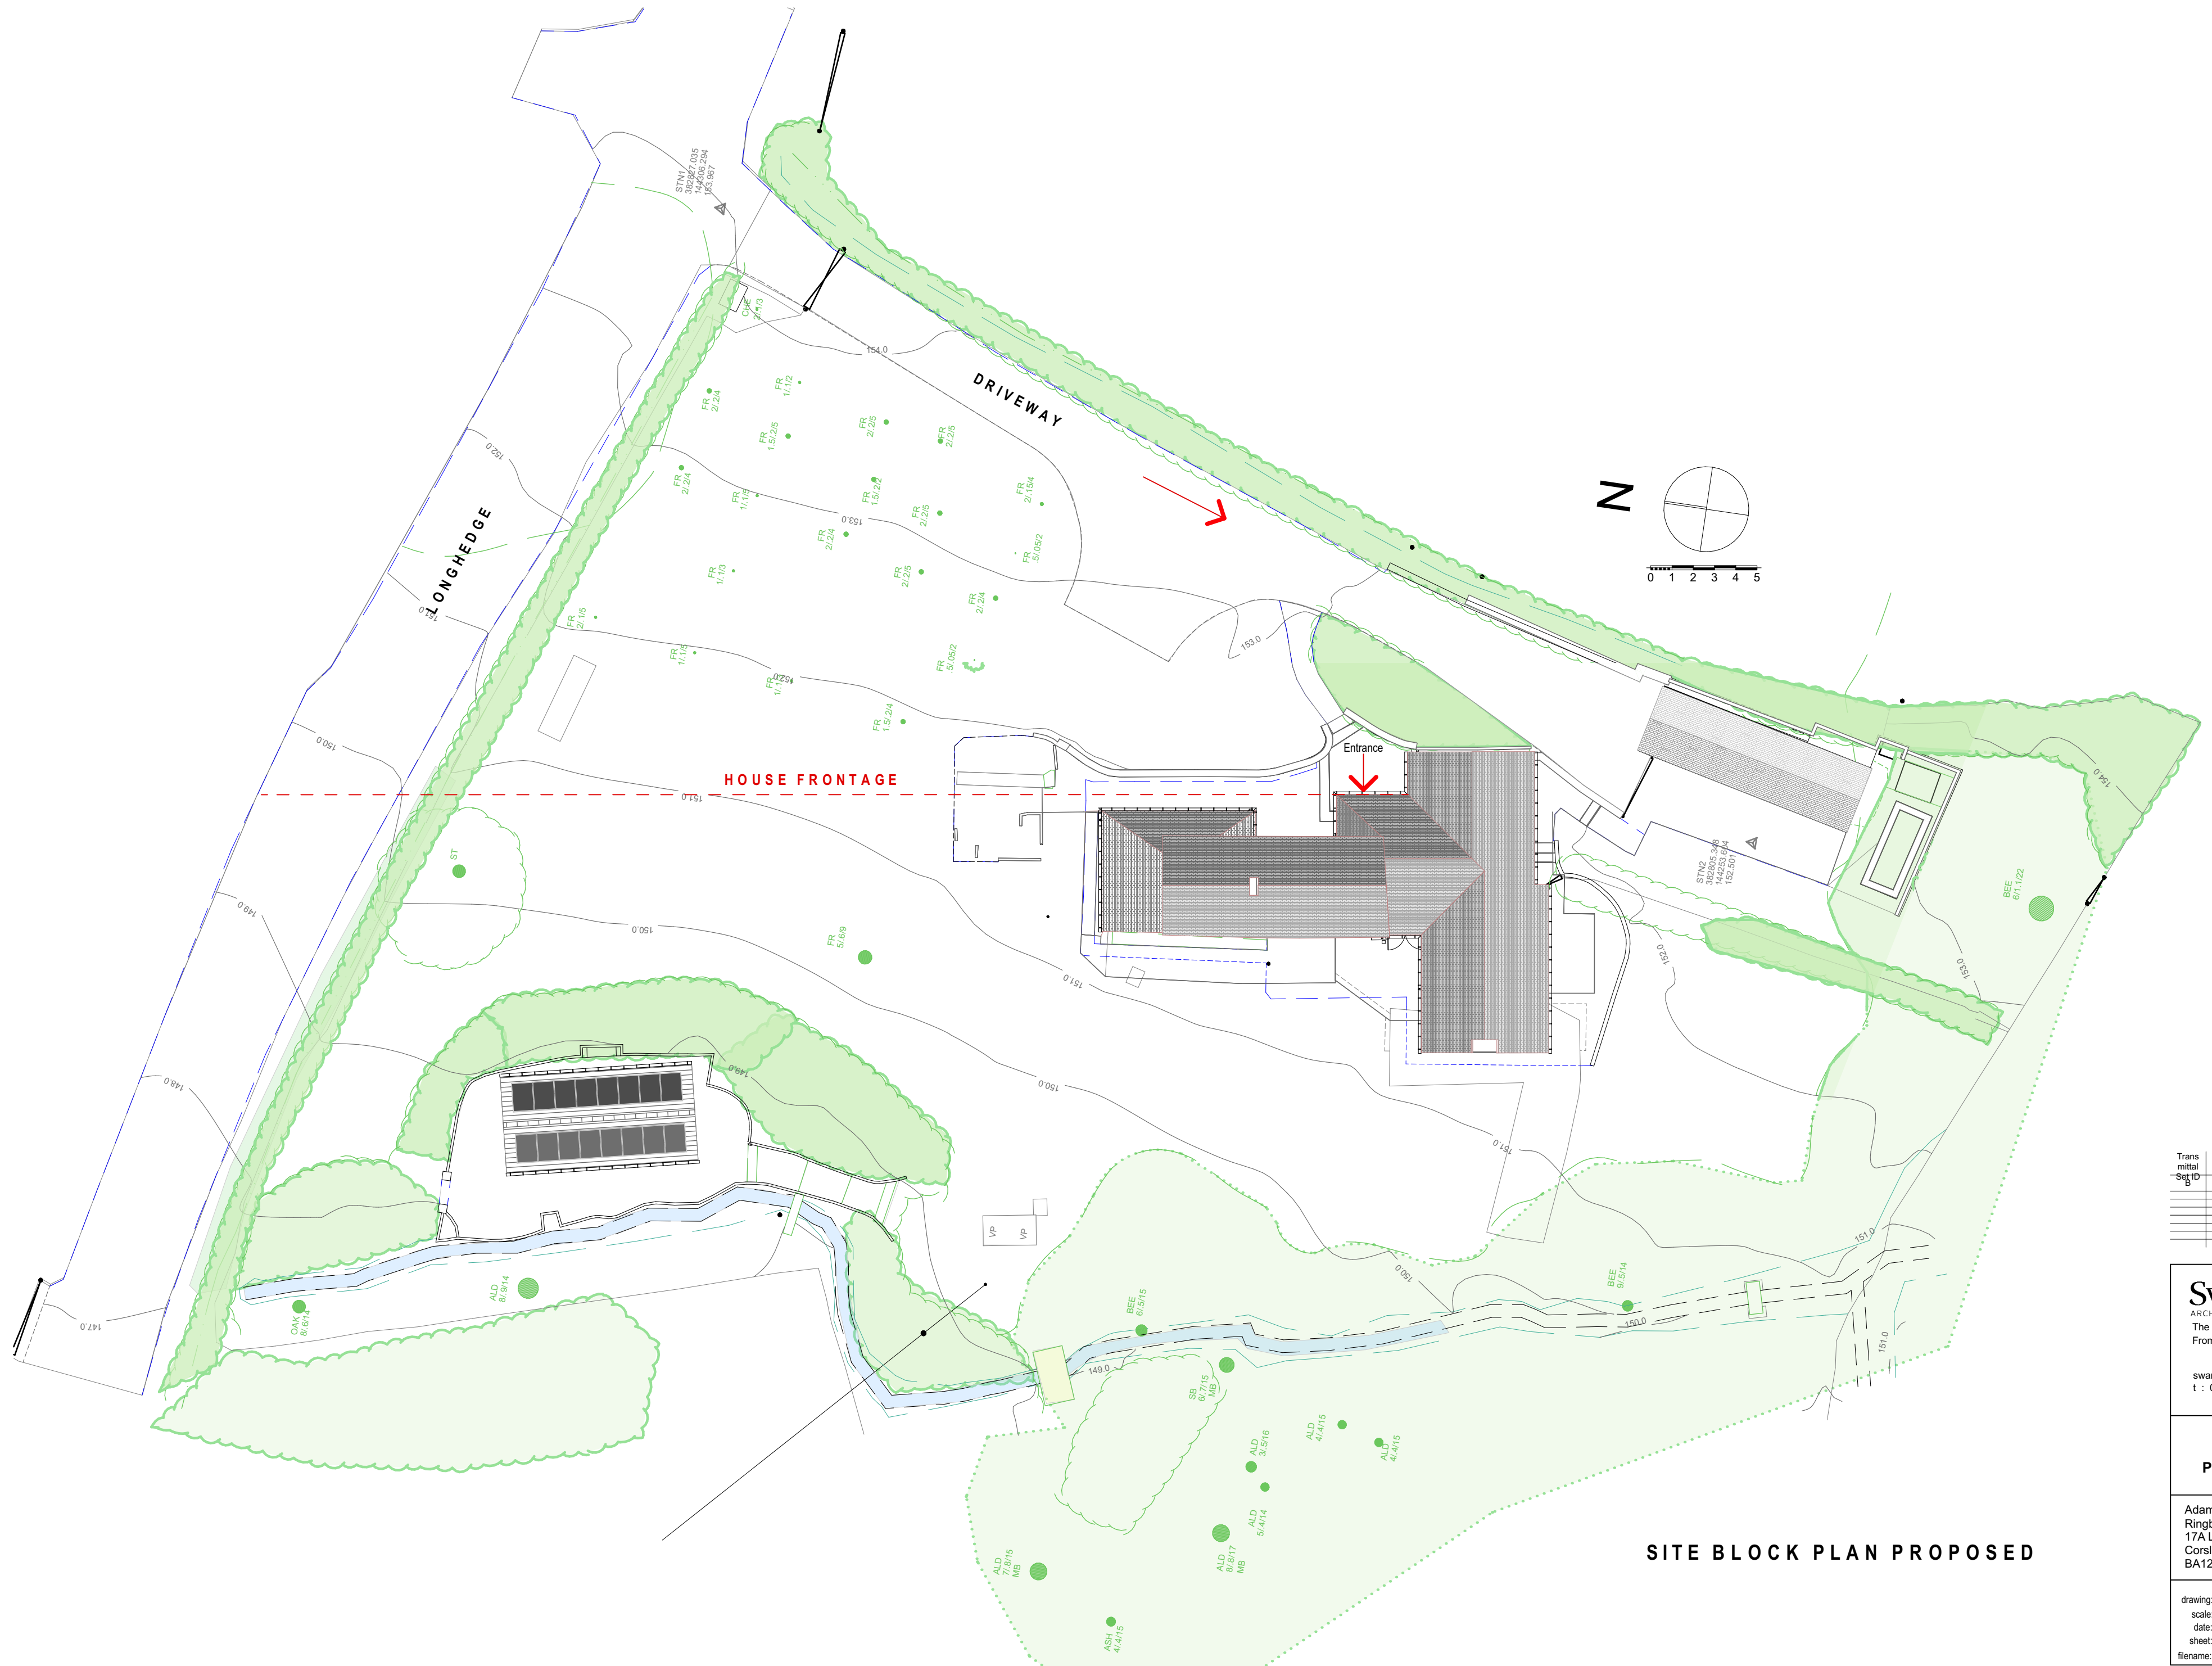

Transmittal Set ID	Transmittal Set Date	Transmittal Set Name
5	24/04/2026	partition moved

Swann Design

ARCHITECTS
The Old School, Great Elm,
Frome, Somerset BA11 3NY

swanndesign.co.uk
t : 01373 831256



Ringbourne
Proposed Site Block Plan

Adam & Lisa Fairfield
Ringbourne
17A Longhedge
Corsley
BA12 7QZ

drawing: 993.G.2 rev.B
scale: 1:200
date: 24/04/2026
sheet: A2
filename: 993 Ringbourne 13_4_26.pln