


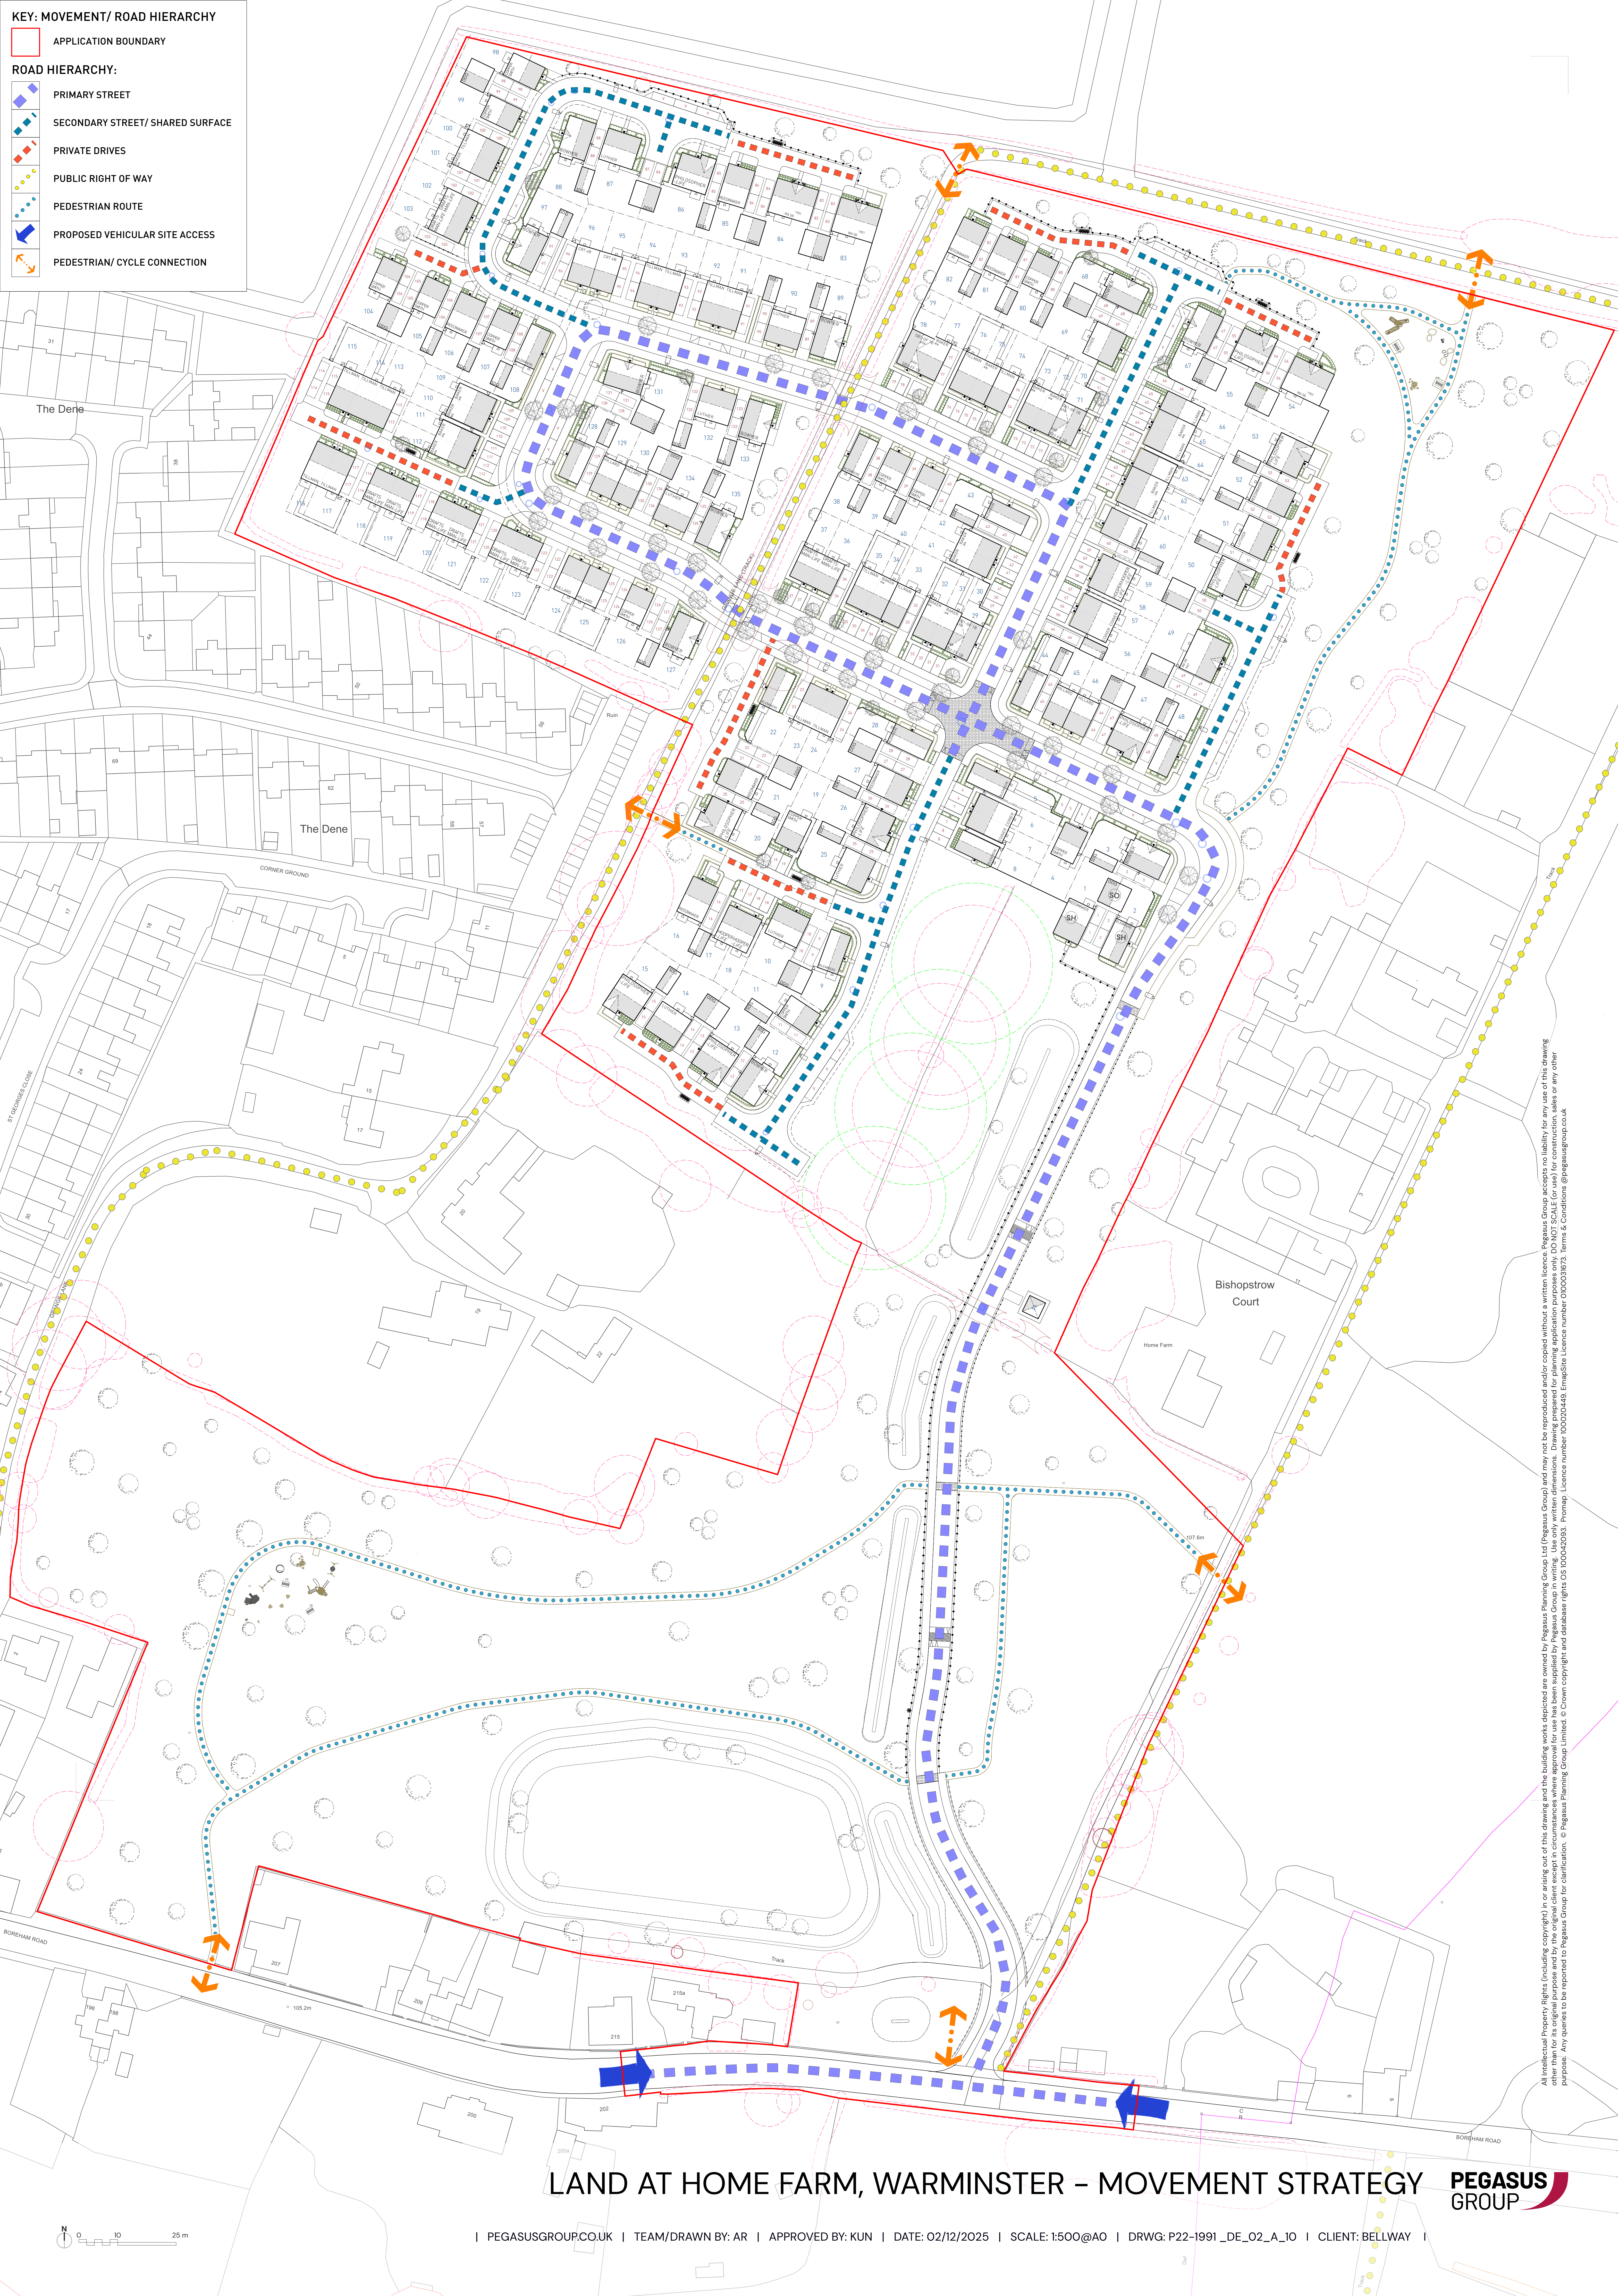

KEY: MOVEMENT/ ROAD HIERARCHY

ROAD HIERARCHY:

- PRIMARY STREET
- SECONDARY STREET/ SHARED SURFACE
- PRIVATE DRIVES
- PUBLIC RIGHT OF WAY
- PEDESTRIAN ROUTE
- PROPOSED VEHICULAR SITE ACCESS
- PEDESTRIAN/ CYCLE CONNECTION

