

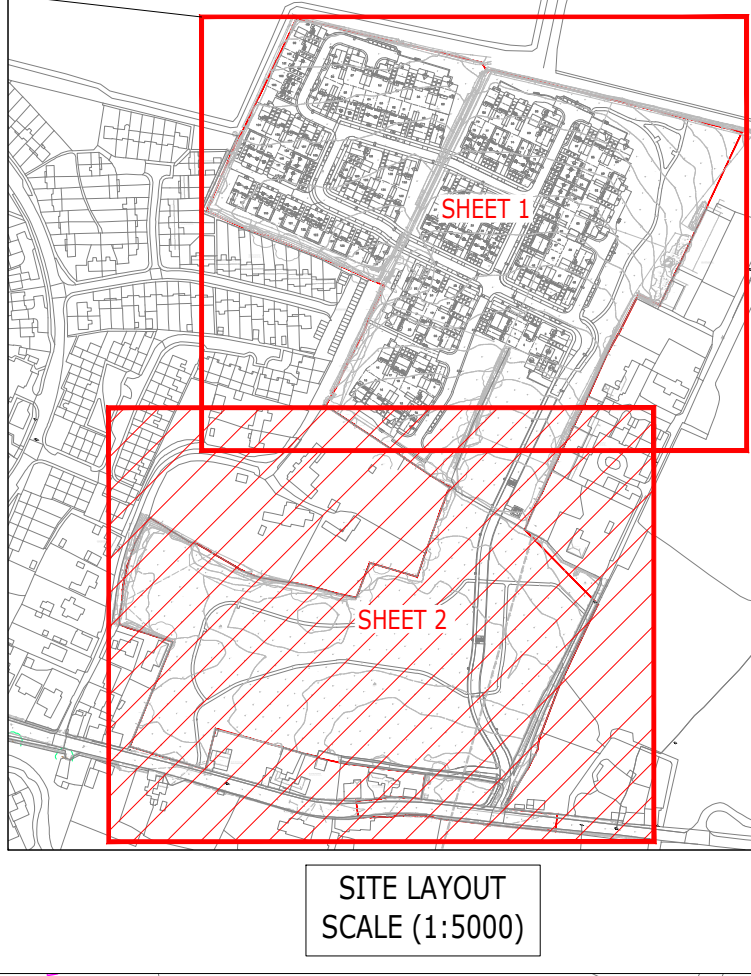
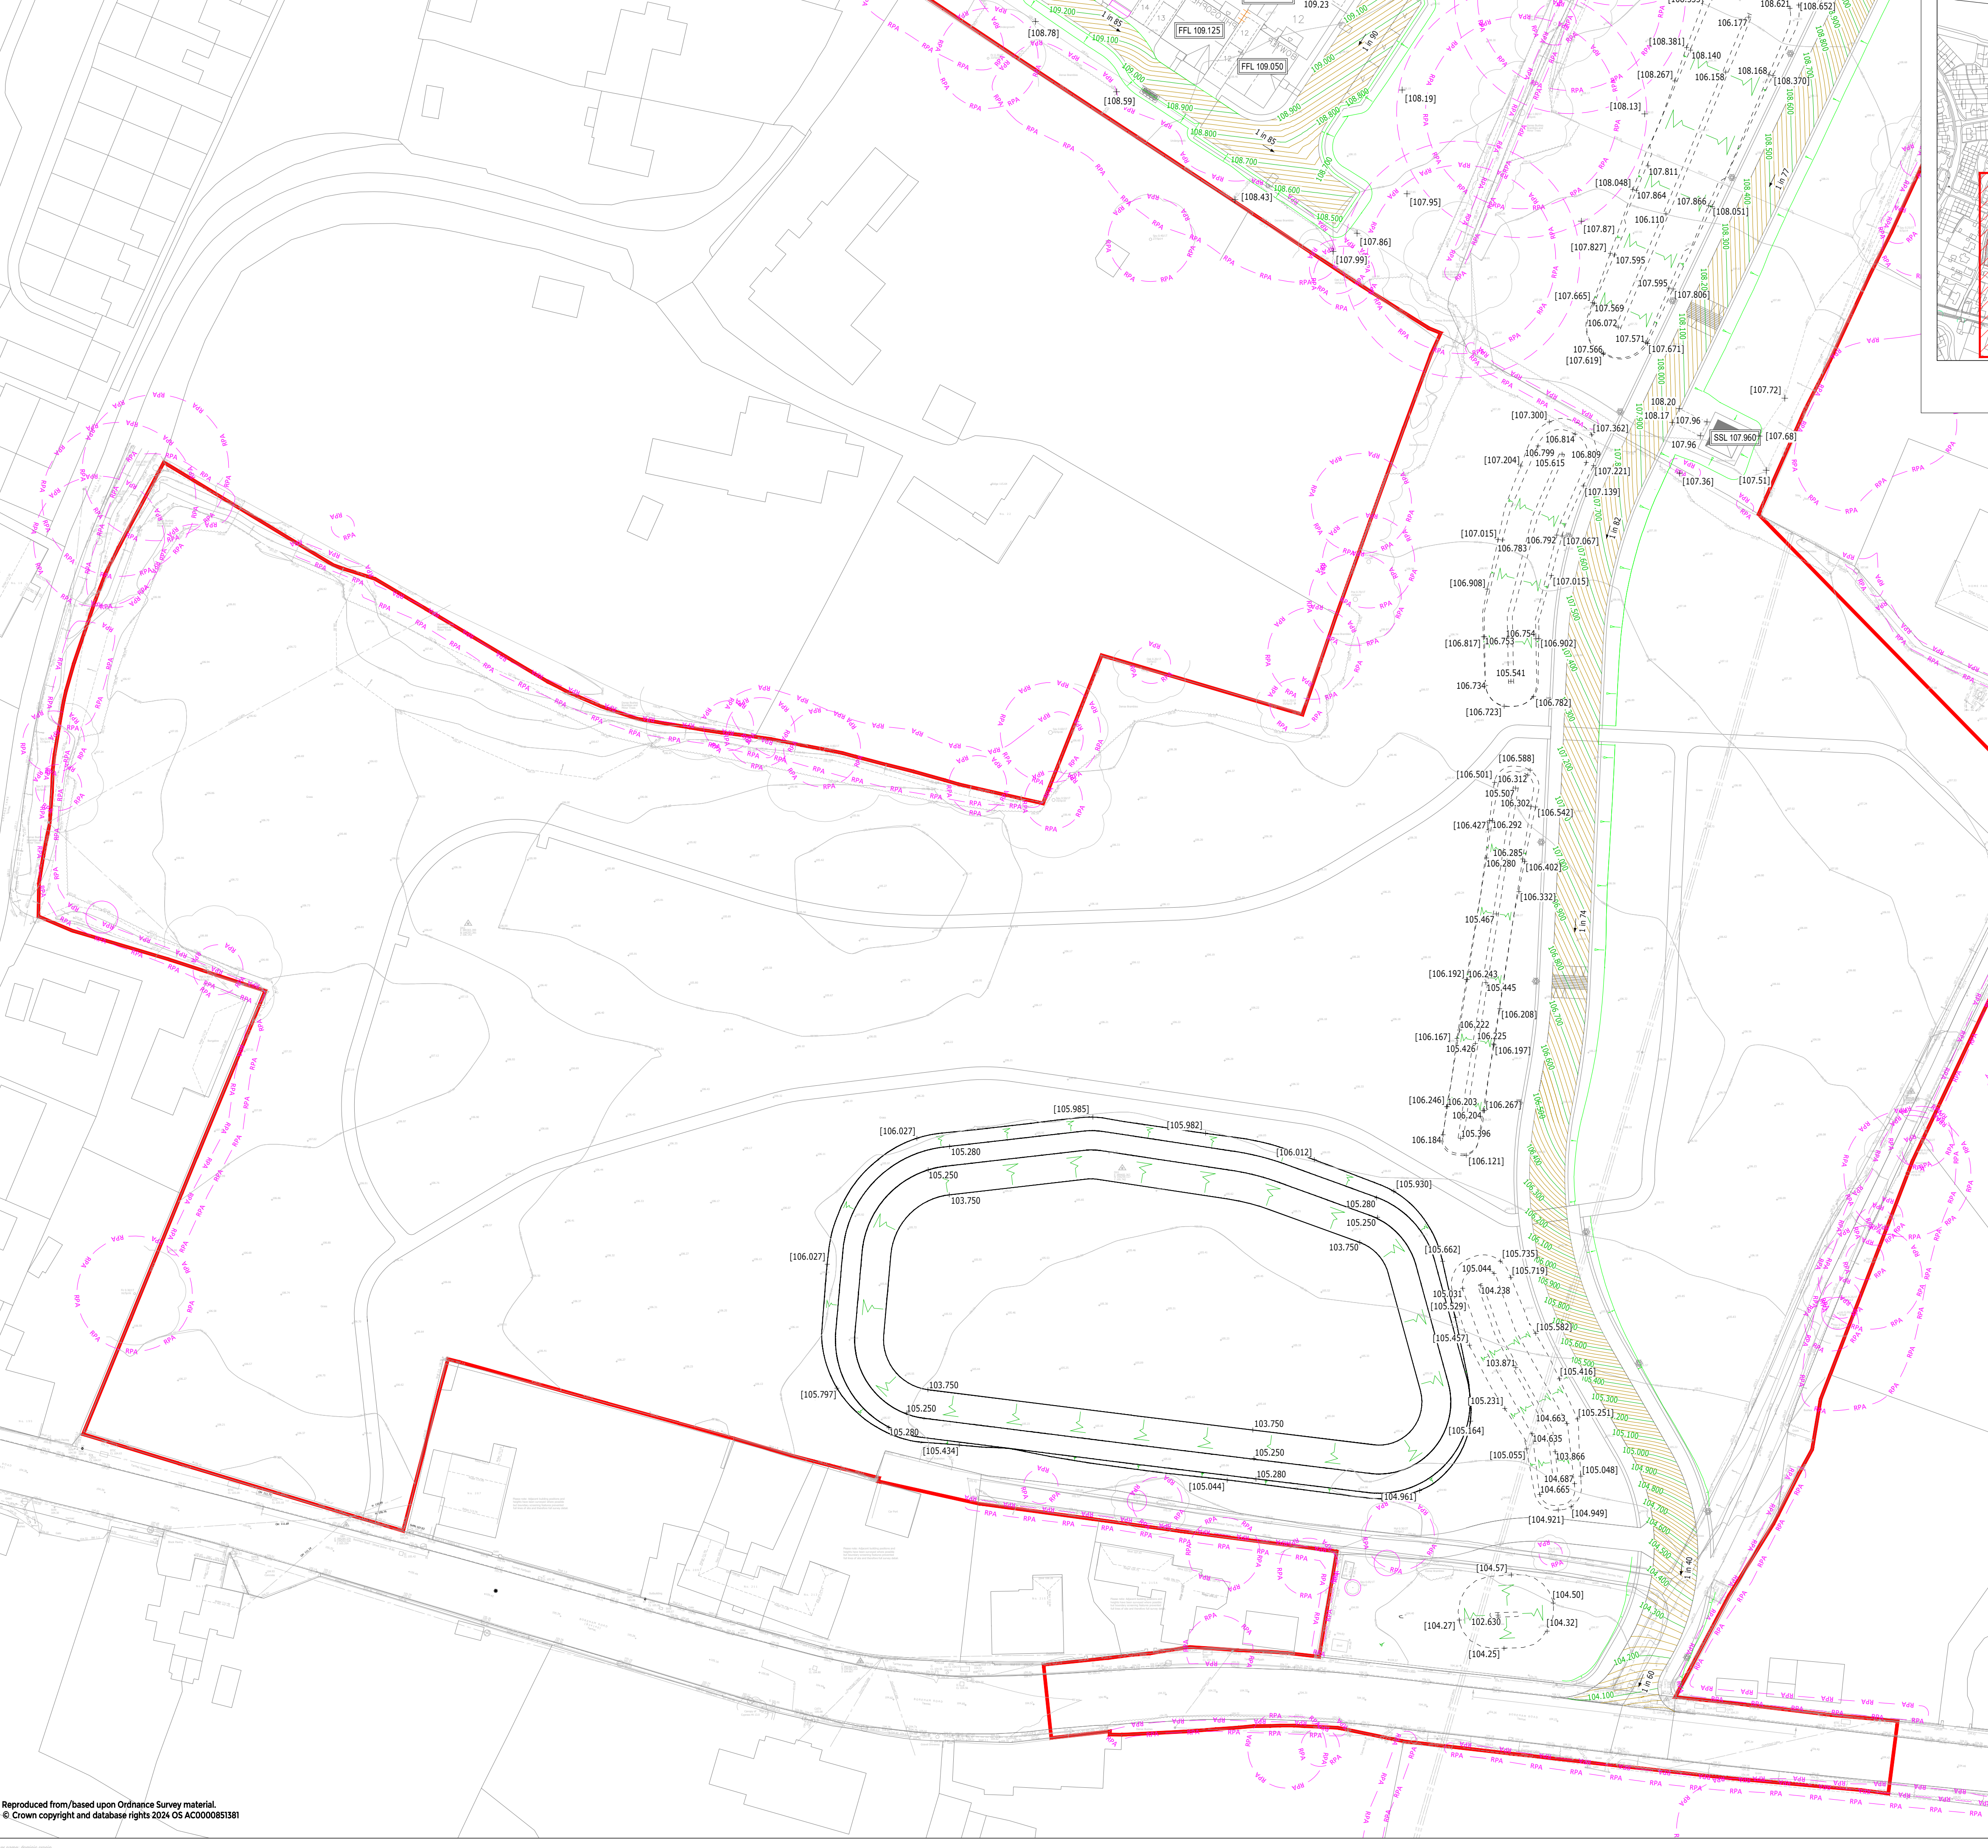


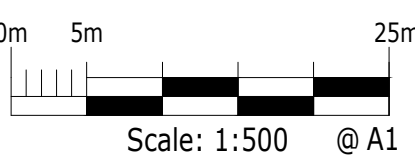

- NOTES:
- THIS DRAWING IS TO BE READ IN CONJUNCTION WITH THE RELEVANT SPECIFICATION, INC. RISK ASSESSMENTS AND ALL OTHER RELATED DRAWINGS ISSUED BY THE ENGINEER.
 - DO NOT SCALE FROM THIS DRAWING. WORK FROM FIGURED DIMENSIONS ONLY.
 - ALL DIMENSIONS SHOWN ON THIS DRAWING ARE IN METRES UNLESS OTHERWISE STATED.
 - ALL DIMENSIONS, LEVELS AND SURVEY GRID CO-ORDINATES ARE TO BE CHECKED ON SITE AND THE ENGINEER NOTIFIED IMMEDIATELY OF ANY DISCREPANCIES PRIOR TO THE COMMENCEMENT OF THE WORKS.
 - NO DEVIATION FROM THE DETAILS SHOWN ON THIS DRAWING IS PERMITTED WITHOUT PRIOR PERMISSION FROM THE ENGINEER.
 - ANY WORKS OUTSIDE RED SITE BOUNDARY ARE FOR INFORMATION PURPOSES ONLY. UNLESS SPECIFICALLY NOTED, ALL WORKS OUTSIDE THE SITE BOUNDARY WILL BE UNDERTAKEN BY OTHERS UNDER A SEPARATE CONTRACT.

INFORMATION SUMMARY			
INFORMATION TYPE	SOURCE	REFERENCE	REVISION & DATE
SITE LAYOUT	PEGASUS	P22-1991_DE_02-O	27/02/2026 Rev. O
TOPOGRAPHICAL SURVEY	ENCOMPASS SURVEYS	ENC/200125/3797-S2	JAN 204
OS	PEGASUS	P22-1991_DE_02_F_01	13/10/25 Rev. -

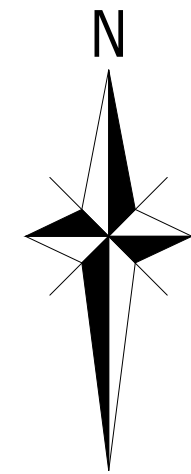

P4	LEVELS UPDATED TO REVISED SITE ACCESS	DC	DC	AW	09.03.26
P3	LEVELS UPDATED TO REVISED SITE ACCESS	DC	DC	AW	25.02.26
P2	LEVELS UPDATED TO REVISED SITE ACCESS	DC	DC	JM	23.02.23
P1	PRELIMINARY ISSUE	KC	DC	AW	19.12.25
Rev	Description	Drn	Chk	App	Date

Purpose:	DRAFT	Status:	NOT YET APPROVED
----------	-------	---------	------------------

ARDENT CONSULTING ENGINEERS
AN EMPLOYEE OWNED COMPANY

Third Floor
The Hallmark Building
52-56 Leadenhall Street
London
EC3M 5JE
Tel: 020 7680 4088
Web: www.ardent-ce.co.uk
E-mail: enquiries@ardent-ce.co.uk

Client: **BELLWAY HOMES LIMITED**

Project Title: **BOREHAM ROAD, WARMINSTER**

Drawing Title: **CONCEPT LEVELS STRATEGY**

Drawn by KC	Checked by DC	Approved by AW	Revision P4
A1 Scale 1:500@A1	Date DEC 2025	Drawing Number 2204791-ACE-XX-XX-DR-C-0612	