


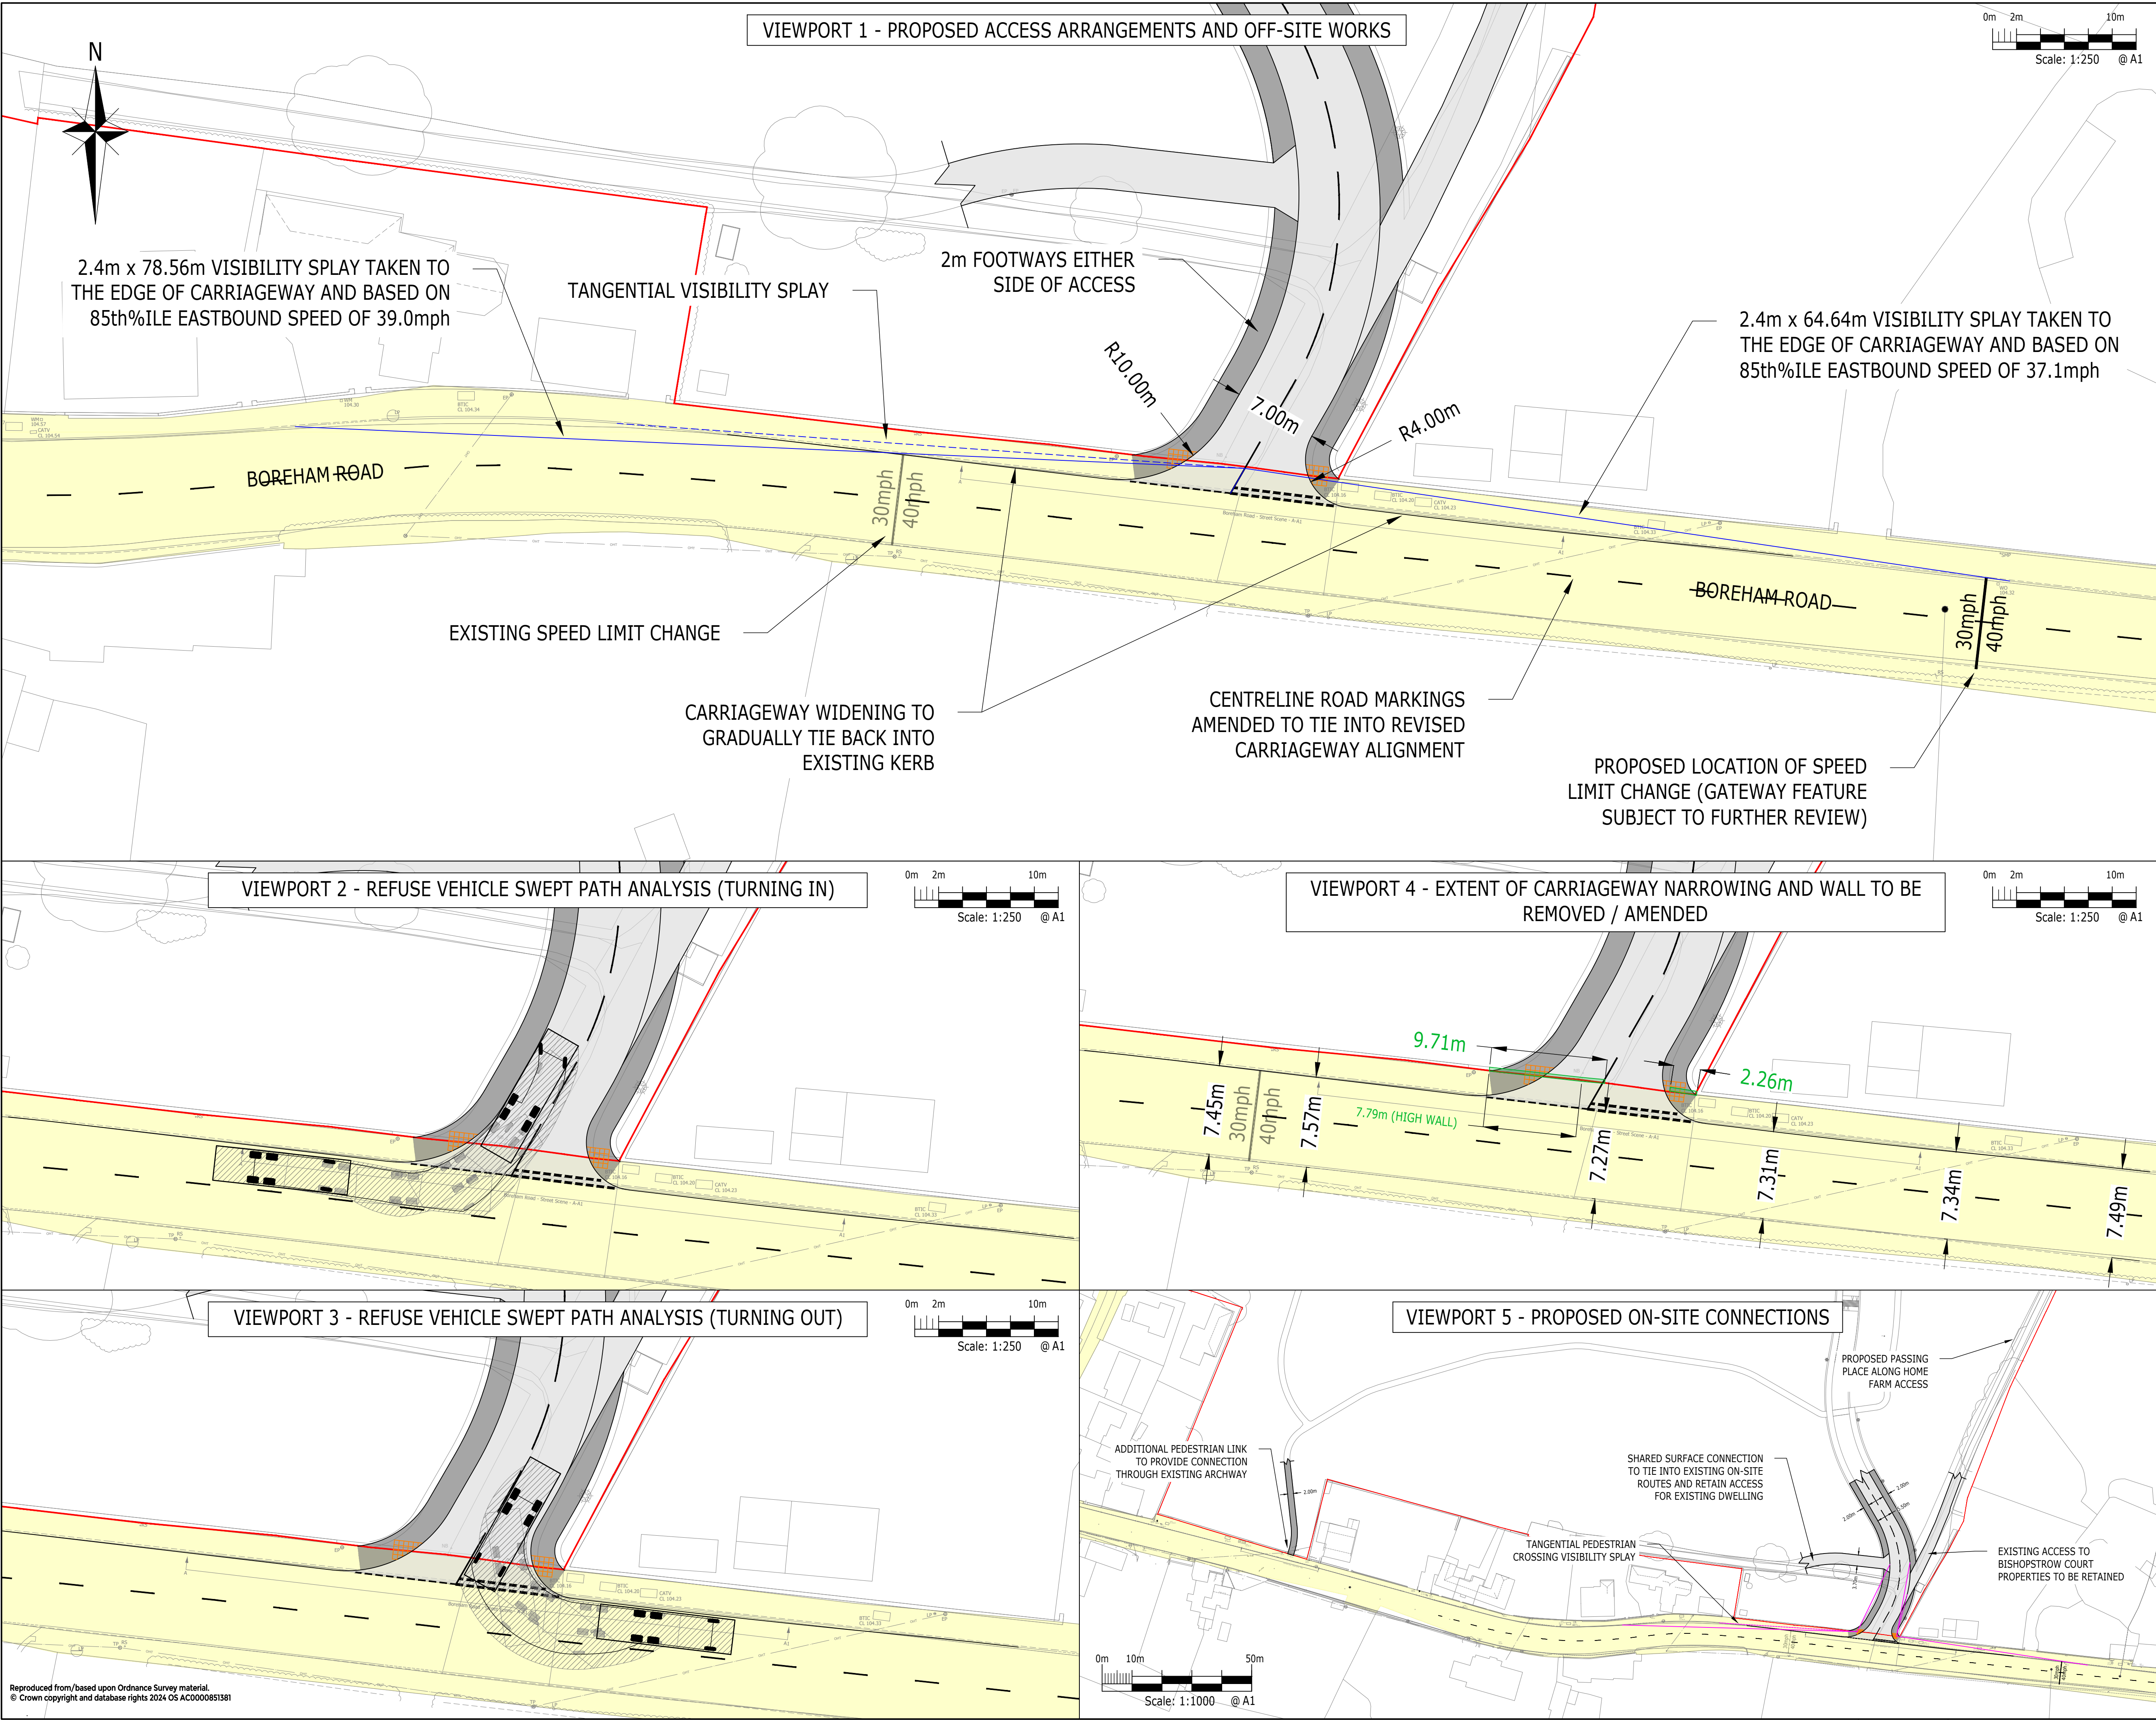

NOTES:

- SUBJECT TO DISCUSSIONS WITH THE LOCAL HIGHWAY AUTHORITY.
- HIGHWAY BOUNDARY INFORMATION BASED ON LAND REGISTRY INFORMATION AND IS TRANSCRIBED TO BEST FIT.
- TOPOGRAPHICAL SURVEY AND OS MAPPING ALIGNED TO BEST FIT.
- EXISTING ROAD MARKINGS PLOTTED INDICATIVELY BASED ON GOOGLE EARTH IMAGERY.
- VISIBILITY TO NOT BE OBSTRUCTED BY ANYTHING ABOVE 0.6m, SO WALL COULD BE LOWERED TO 0.6m IF REQUIRED.
- PEDESTRIAN CROSSING VISIBILITY SPLAYS ALONG BOREHAM ROAD SHOWN IN ACCORDANCE WITH SURVEYED VEHICLE SPEEDS. INTERNAL VISIBILITY SPLAYS SHOWN IN ACCORDANCE WITH 20mph SPEED LIMIT ALONG INTERNAL ACCESS ROAD (1.5m x 25m).

KEY:

- RED LINE BOUNDARY
- EXTENT OF HIGHWAY BOUNDARY
- JUNCTION VISIBILITY SPLAY
- TANGENTIAL JUNCTION VISIBILITY SPLAY
- PEDESTRIAN CROSSING VISIBILITY SPLAY (SEE NOTE 6)
- TANGENTIAL PED CROSSING VISIBILITY SPLAY
- EXTENT OF CARRIAGEWAY NARROWING REQUIRED
- EXISTING WALL TO BE REMOVED / AMENDED (SEE NOTE 5)

VEHICLES USED:

Wiltshire Council - Phoenix 2 Duo (P2-15W with Elite 6x4 chassis)
Overall Length: 11.300m
Overall Width: 2.900m
Overall Body Height: 3.740m
Min Body Ground Clearance: 0.321m
Track Width: 2.600m
Lock to lock time: 4.00s
Wall to Wall Turning Radius: 10.150m

F	ACCESS JUNCTION REALIGNED	SL	SL	PR	02.03.26
E	UPDATED AS PER CLIENT / STAGE 1 RSA COMMENTS	SL	SL	PR	19.01.25
D	UPDATED AS PER CLIENT COMMENTS	BT	SL	PR	28.11.25
C	CROSSOVER LOCATION UPDATED	BT	SL	PR	27.11.25
B	UPDATED FOLLOWING DISCUSSIONS WITH WILTSHIRE COUNCIL	SL	SL	PR	24.10.25
A	UPDATED FOLLOWING DISCUSSIONS WITH WILTSHIRE COUNCIL	SL	SL	PR	23.06.25
Rev	Description	Drn	Chk	App	Date
Purpose:		Status:			
FOR PLANNING		-			

ARDENT CONSULTING ENGINEERS
AN EMPLOYEE OWNED COMPANY

Third Floor
The Hallmark Building
52-56 Leadenhall Street
London
EC3M 5JE
Tel: 020 7680 4088
Web: www.ardent-ce.co.uk
E-mail: enquiries@ardent-ce.co.uk

Client:

BELLWAY HOMES LIMITED

Project Title:

BOREHAM ROAD, WARMINSTER

Drawing Title:

PROPOSED SITE ACCESS ARRANGEMENTS

Drawn by	Checked by	Approved by	Revision
SL	SL	PR	F

Scale: 1:250 @ A1 Date: MARCH 2025

Drawing Number: 2204791-ACE-XX-XX-DR-C-0507