


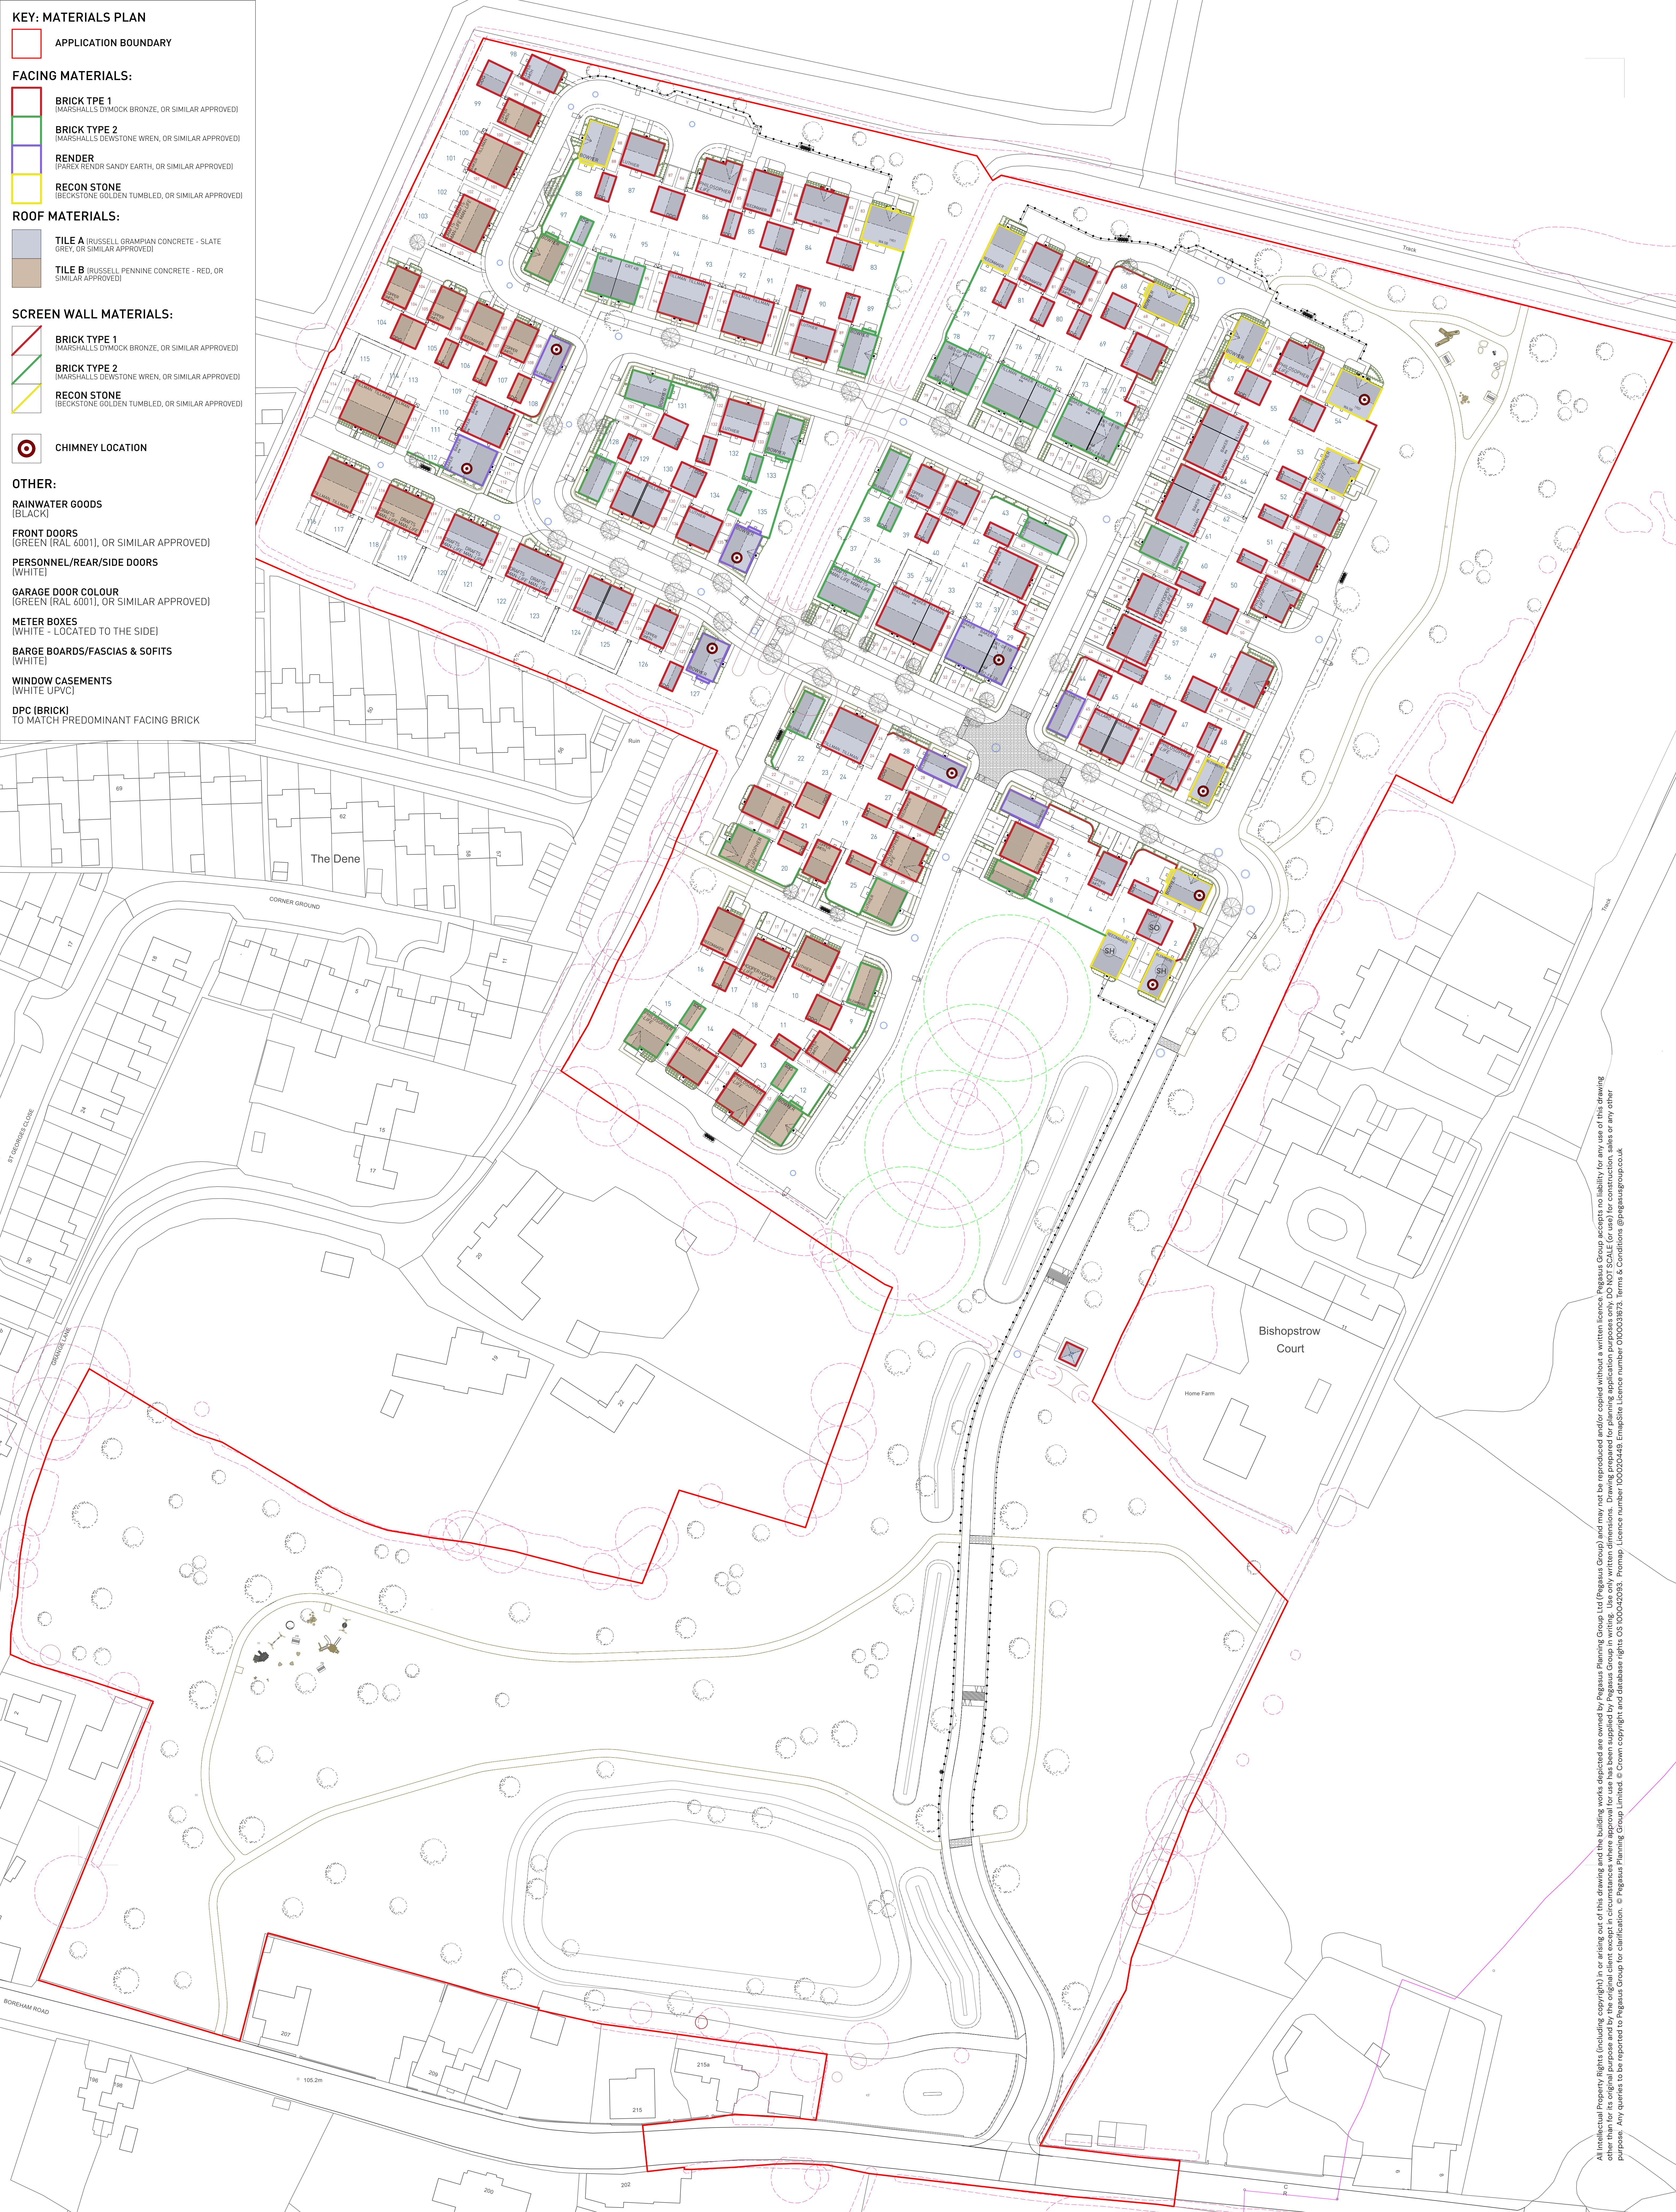

- KEY: MATERIALS PLAN**
- APPLICATION BOUNDARY**
- FACING MATERIALS:**
- BRICK TYPE 1**
(MARSHALLS DYMCK BRONZE, OR SIMILAR APPROVED)
 - BRICK TYPE 2**
(MARSHALLS DEWSTONE WREN, OR SIMILAR APPROVED)
 - RENDER**
(PAREX RENDER SANDY EARTH, OR SIMILAR APPROVED)
 - RECON STONE**
(BECKSTONE GOLDEN TUMBLED, OR SIMILAR APPROVED)
- ROOF MATERIALS:**
- TILE A** (RUSSELL GRAMPAIN CONCRETE - SLATE GREY, OR SIMILAR APPROVED)
 - TILE B** (RUSSELL PENNINE CONCRETE - RED, OR SIMILAR APPROVED)
- SCREEN WALL MATERIALS:**
- BRICK TYPE 1**
(MARSHALLS DYMCK BRONZE, OR SIMILAR APPROVED)
 - BRICK TYPE 2**
(MARSHALLS DEWSTONE WREN, OR SIMILAR APPROVED)
 - RECON STONE**
(BECKSTONE GOLDEN TUMBLED, OR SIMILAR APPROVED)
- CHIMNEY LOCATION**
- OTHER:**
- RAINWATER GOODS**
(BLACK)
 - FRONT DOORS**
(GREEN [RAL 6001], OR SIMILAR APPROVED)
 - PERSONNEL/REAR/SIDE DOORS**
(WHITE)
 - GARAGE DOOR COLOUR**
(GREEN [RAL 6001], OR SIMILAR APPROVED)
 - METER BOXES**
(WHITE - LOCATED TO THE SIDE)
 - BARGE BOARDS/FASCIAS & SOFITS**
(WHITE)
 - WINDOW CASEMENTS**
(WHITE UPVC)
 - DPC (BRICK)**
TO MATCH PREDOMINANT FACING BRICK

All Intellectual Property Rights (including copyright) in or arising out of this drawing and the building works depicted are owned by Pegasus Planning Group Ltd (Pegasus Group) and may not be reproduced or copied without a written license. Pegasus Group accepts no liability for any use of this drawing other than for its original purpose and by the original client except in circumstances where approval for use has been supplied by Pegasus Group in writing. Use only written dimensions. Drawing prepared for planning application purposes only. DO NOT SCALE (or use) for construction, sales or any other purpose. Any queries to be reported to Pegasus Group for clarification. © Pegasus Planning Group Limited. © Crown copyright and database rights OS 1000420393. Promap. Licence number 100020448. EnmapSite Licence number 0100033873. Terms & Conditions @pegasusgroup.co.uk