
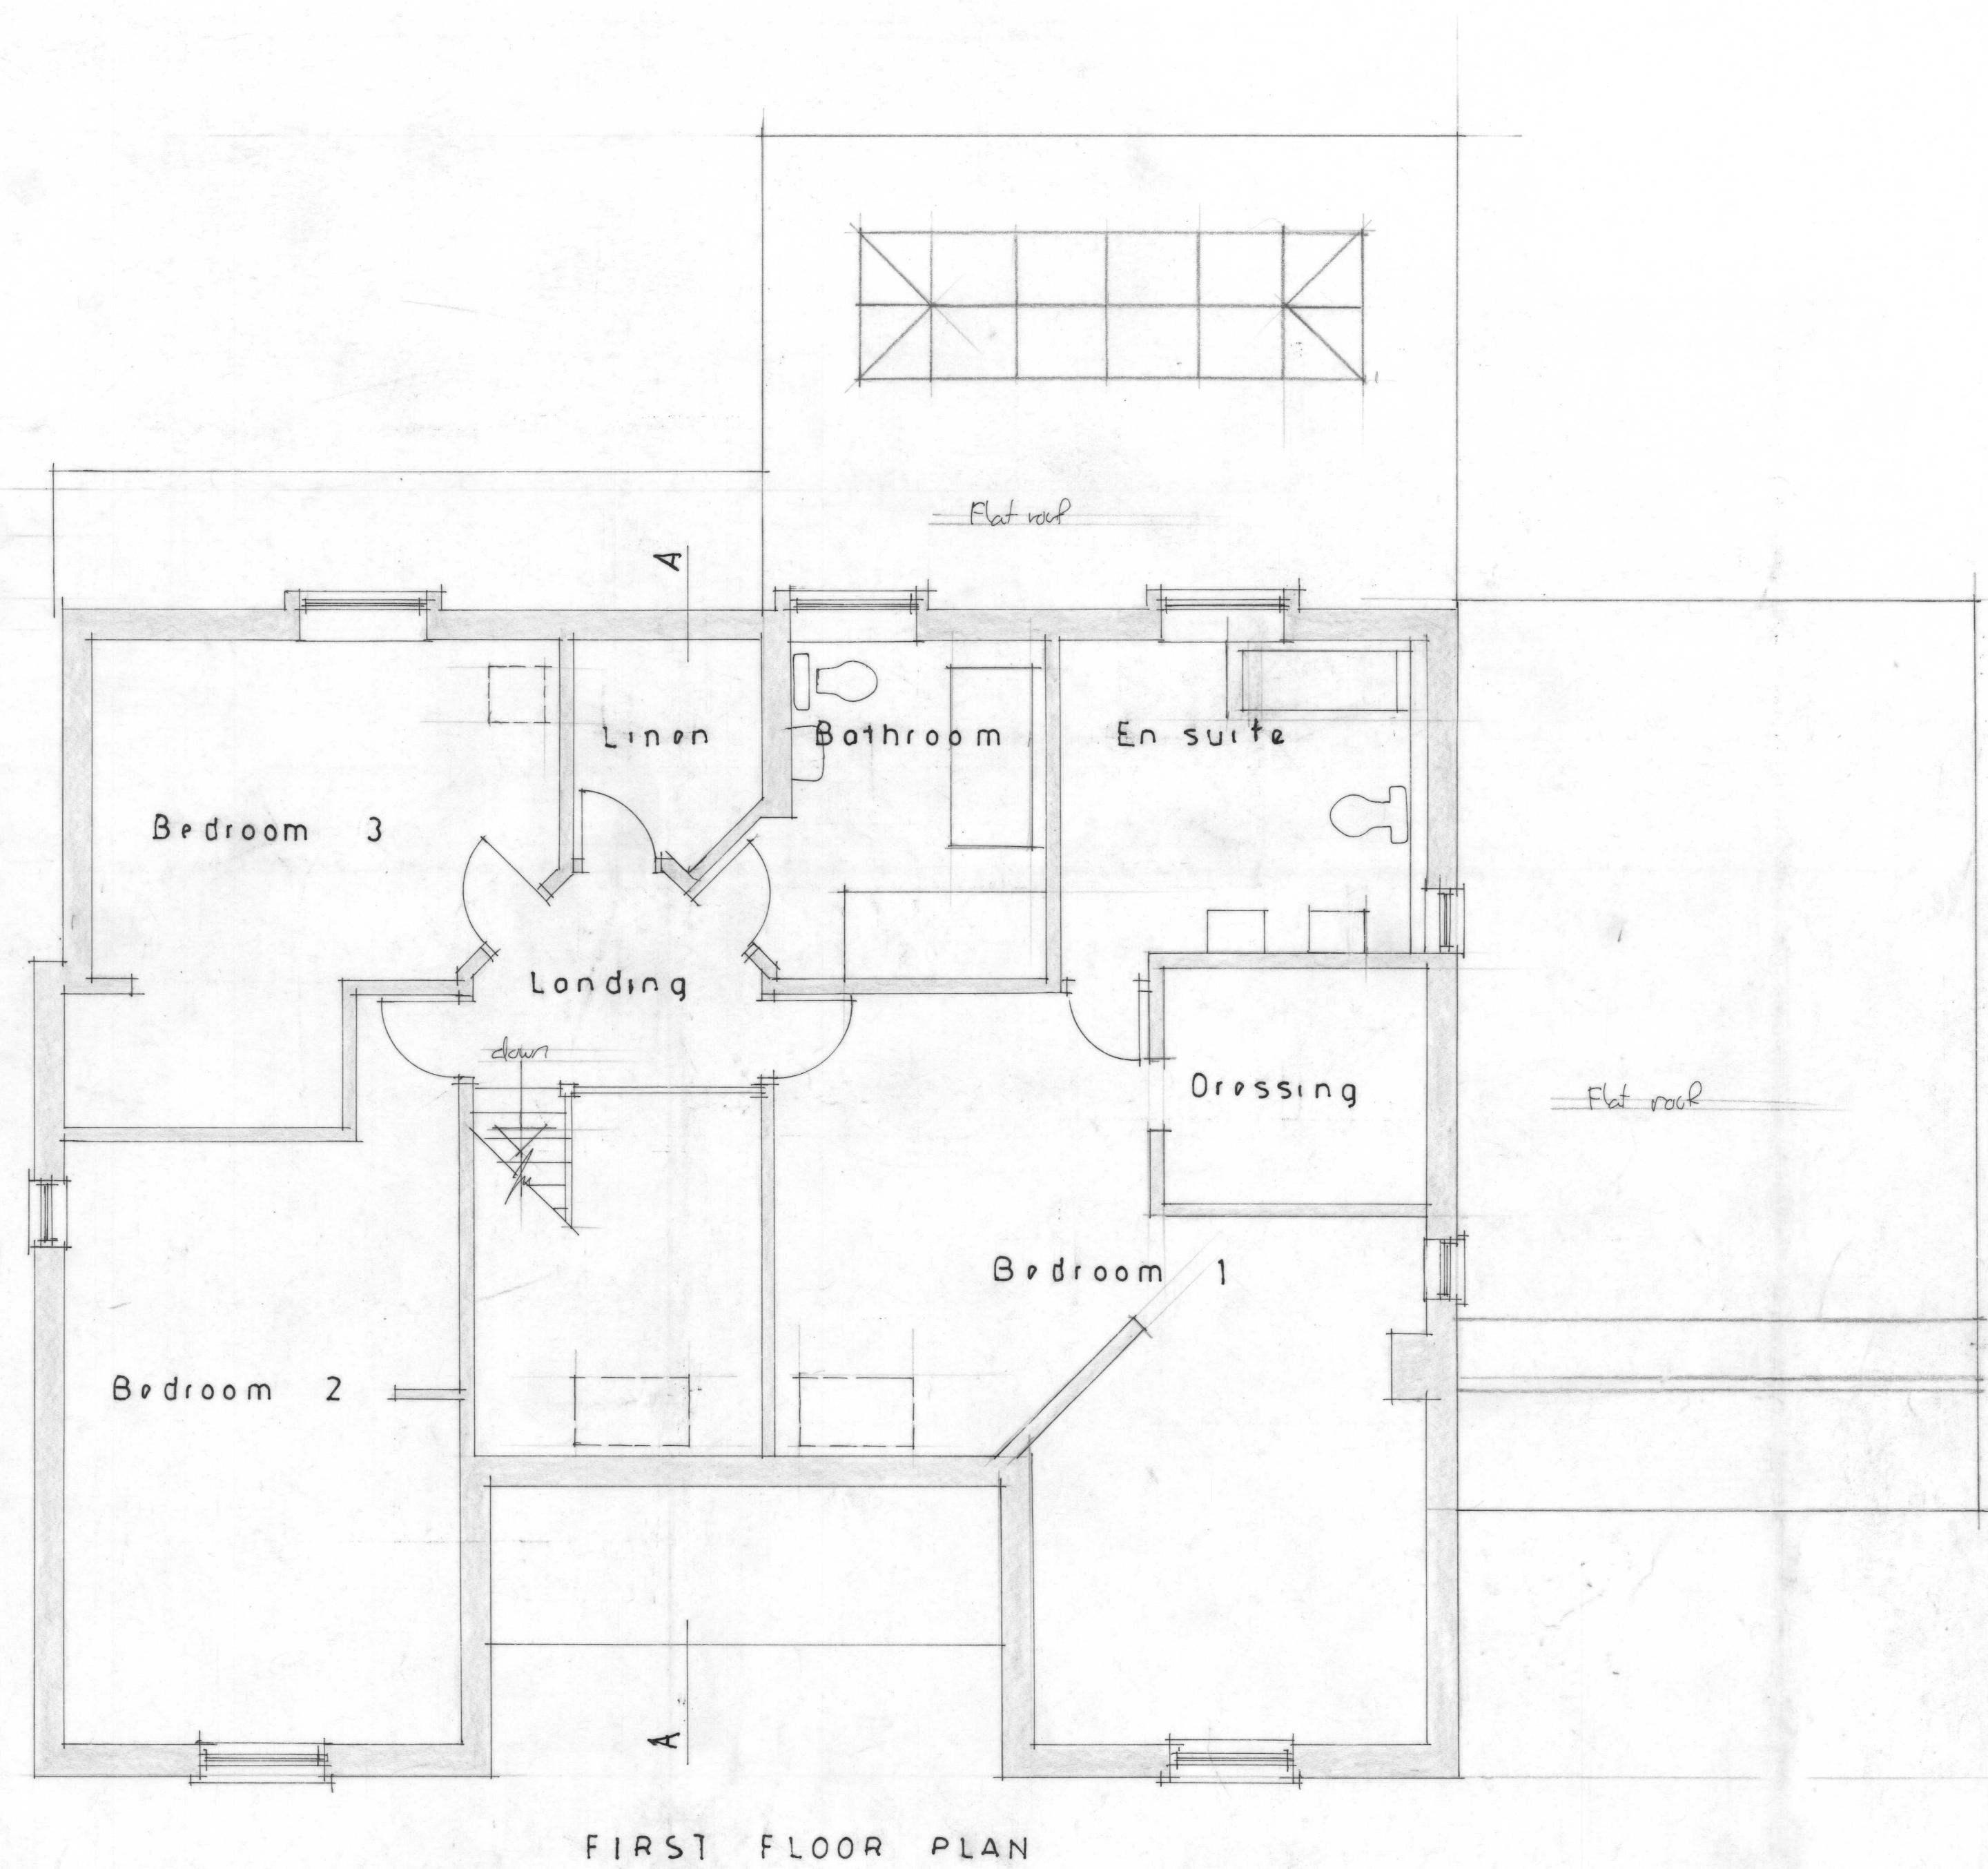


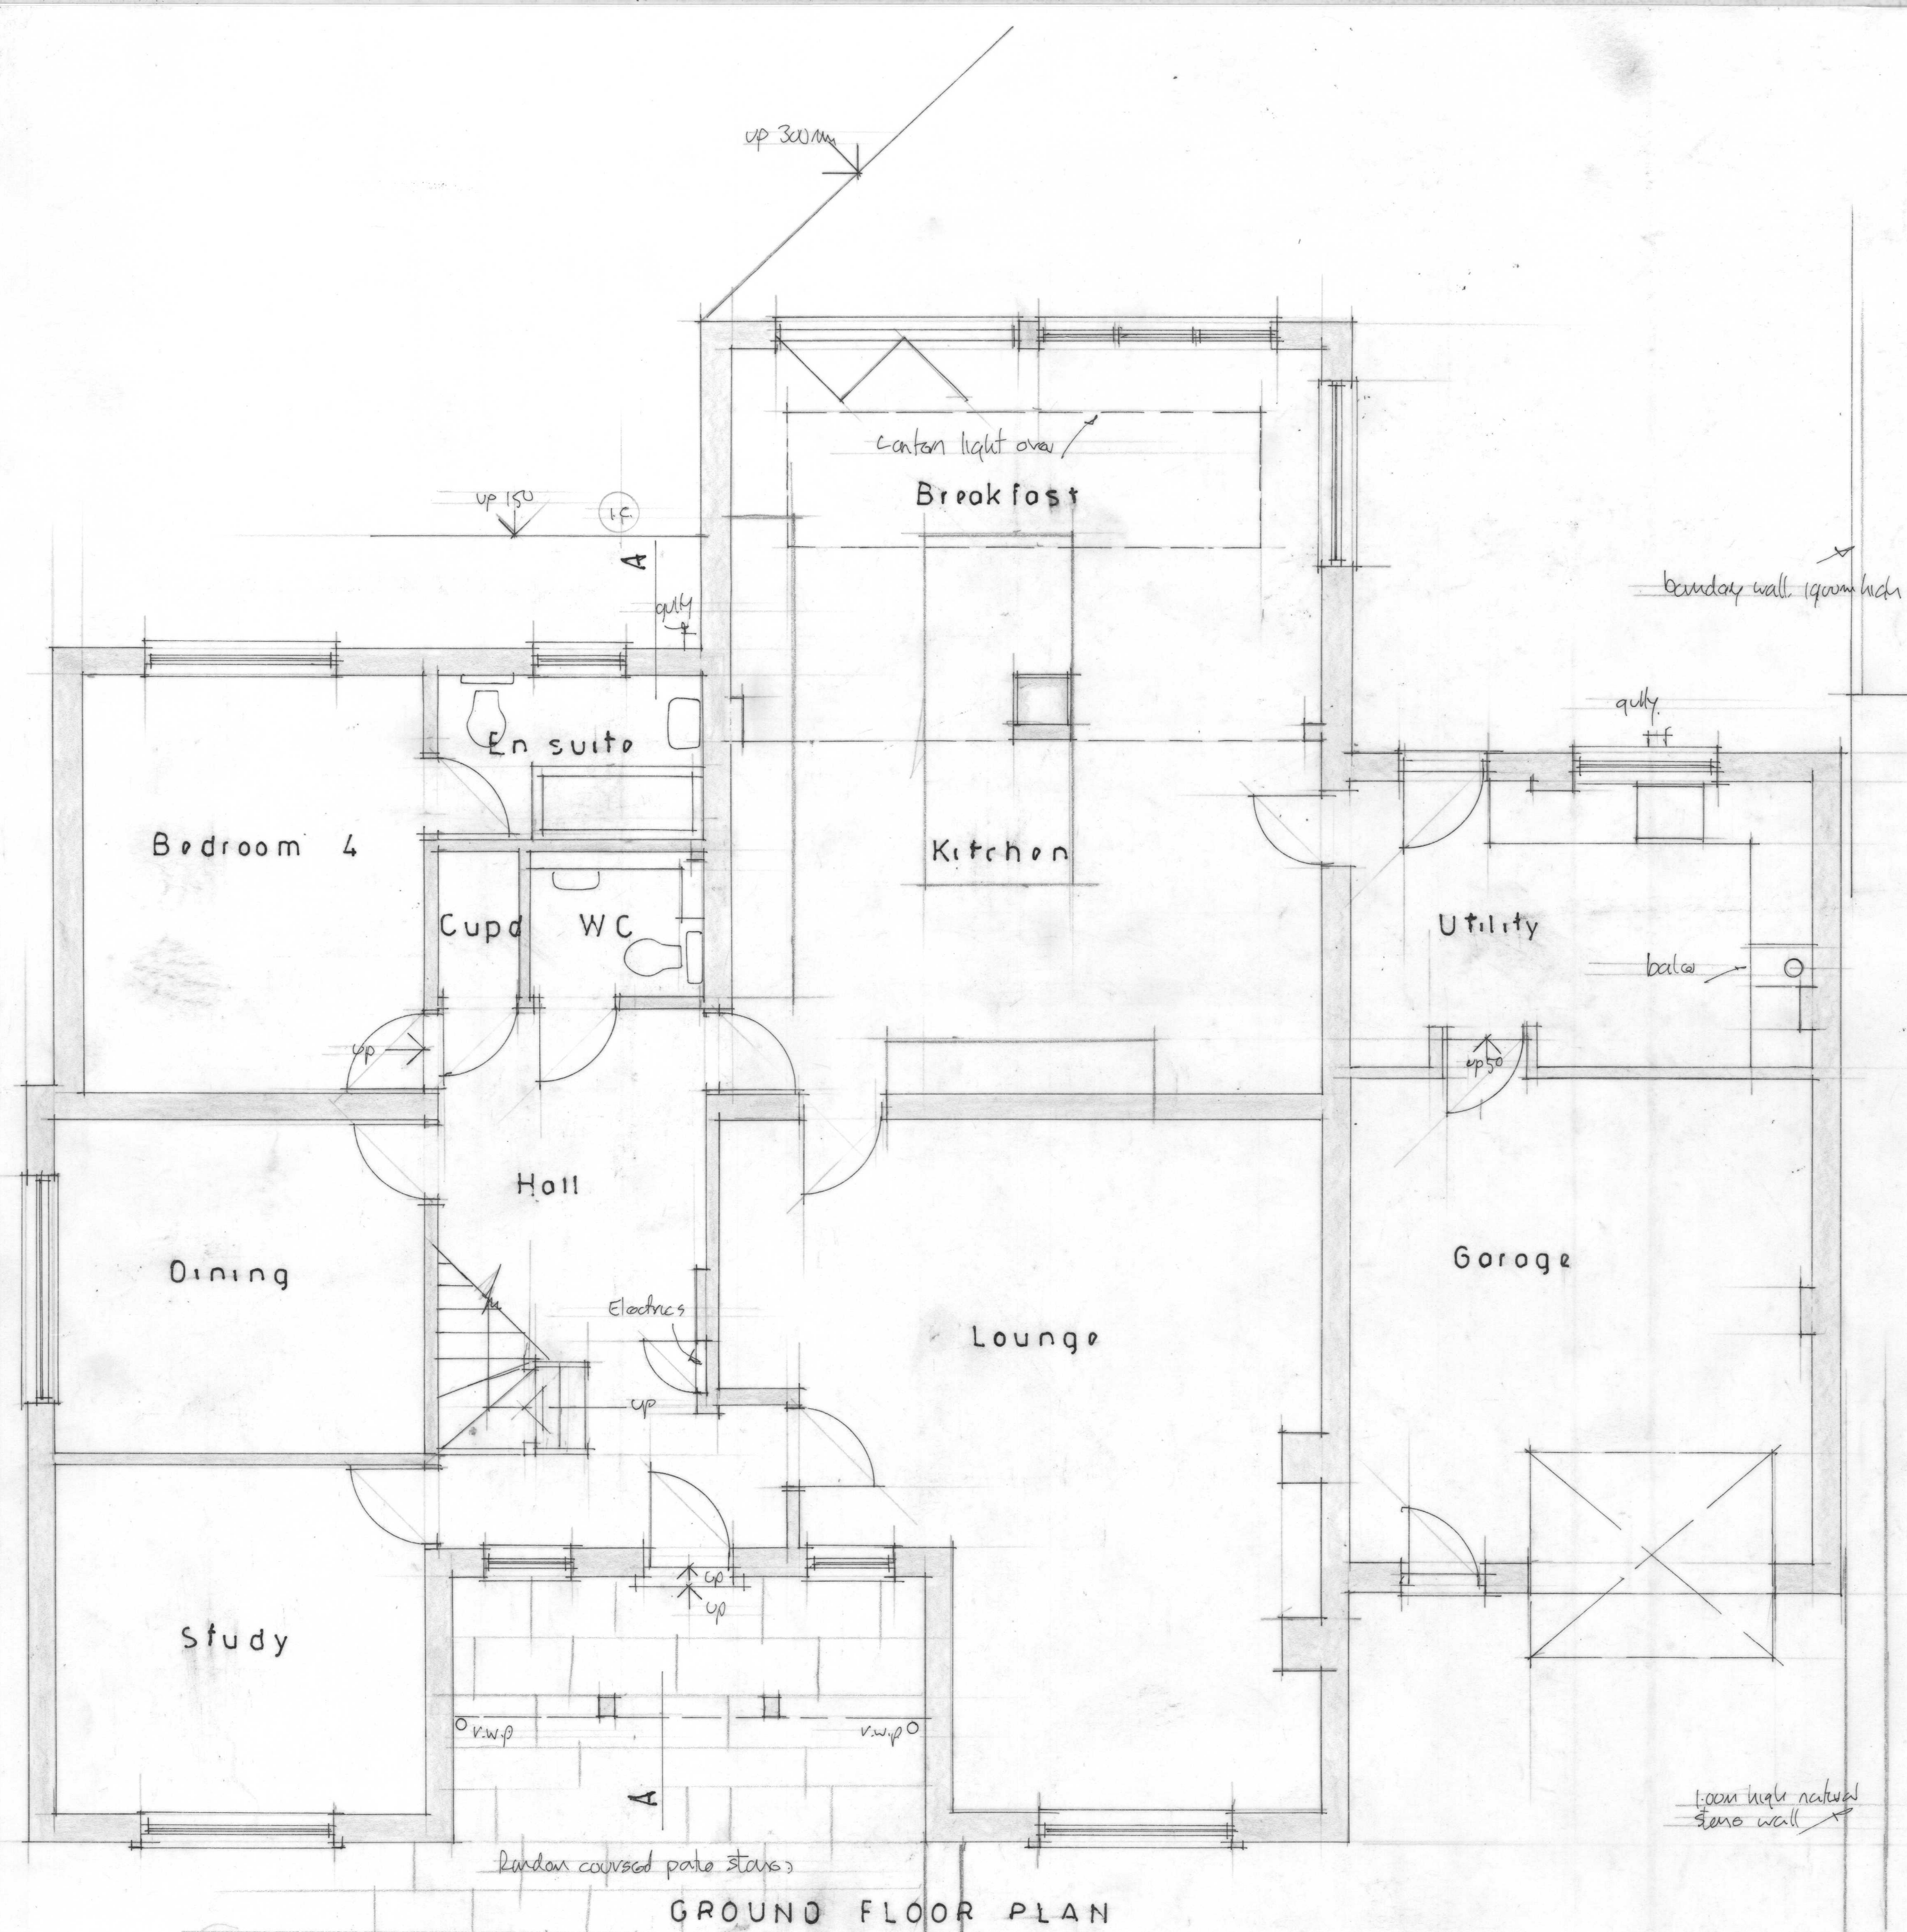

PROPOSED EXTENSION AND ALTERATIONS AT 'ONE TREE', SANDPITS LANE, SHERSTON, MALMESBURY, SN16 0NN  
 EXISTING FLOOR PLANS Scale 1/150

50mm at a scale of 1/150 At Paper Size