



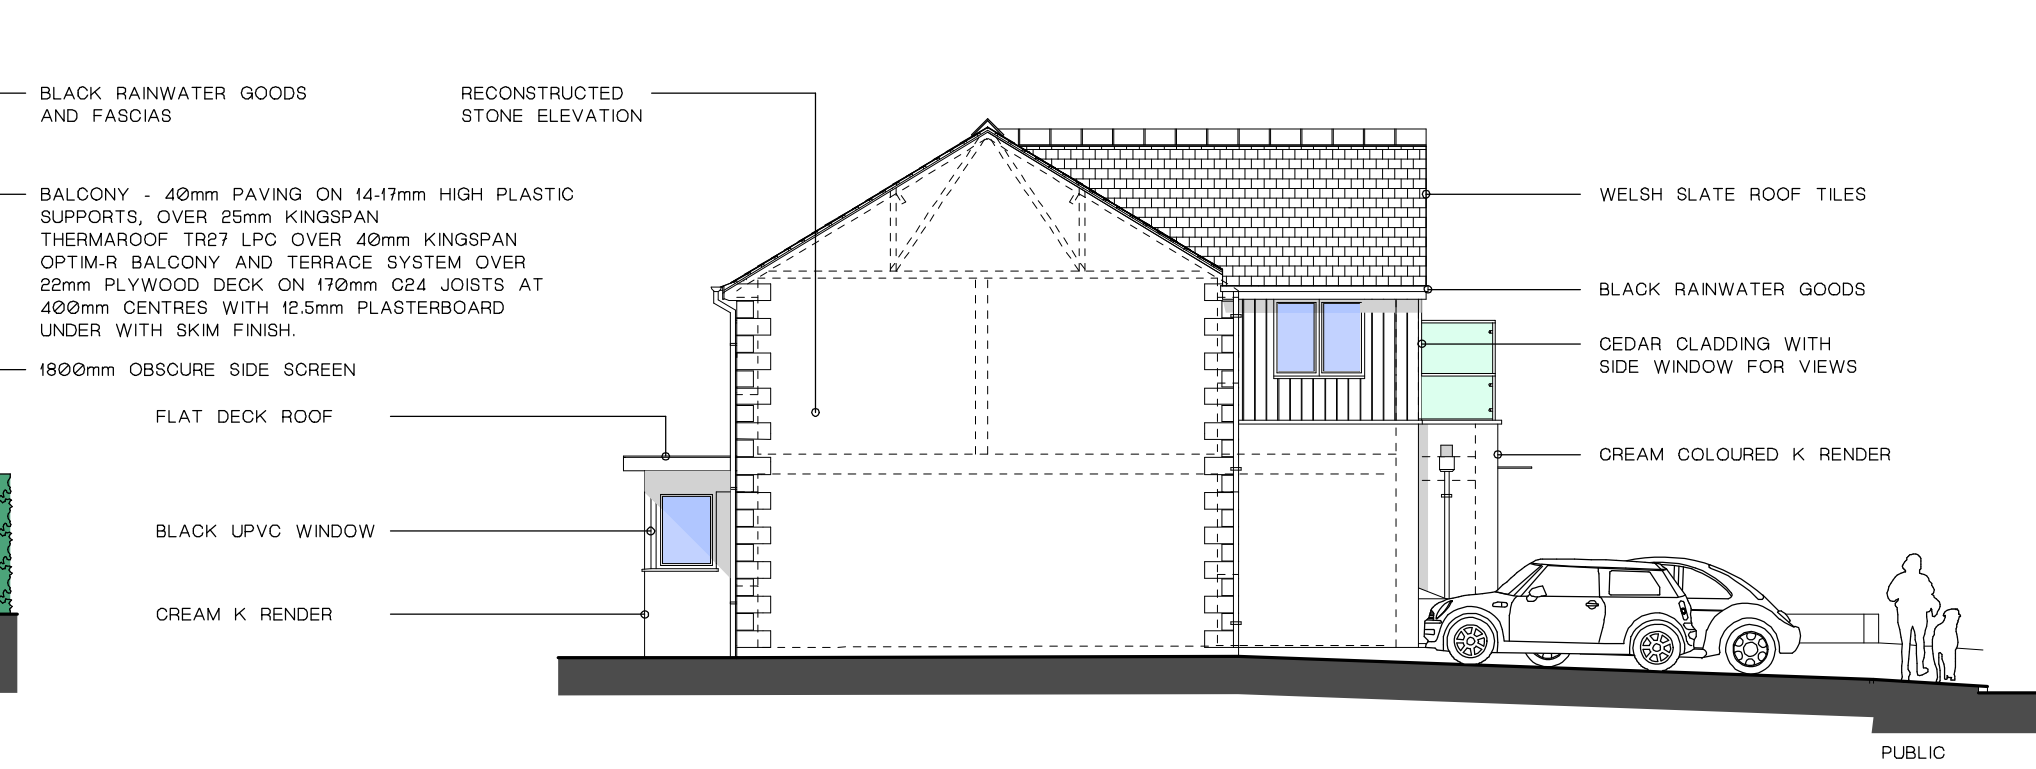



PROPOSED SIDE SOUTH EAST ELEVATION 1:100

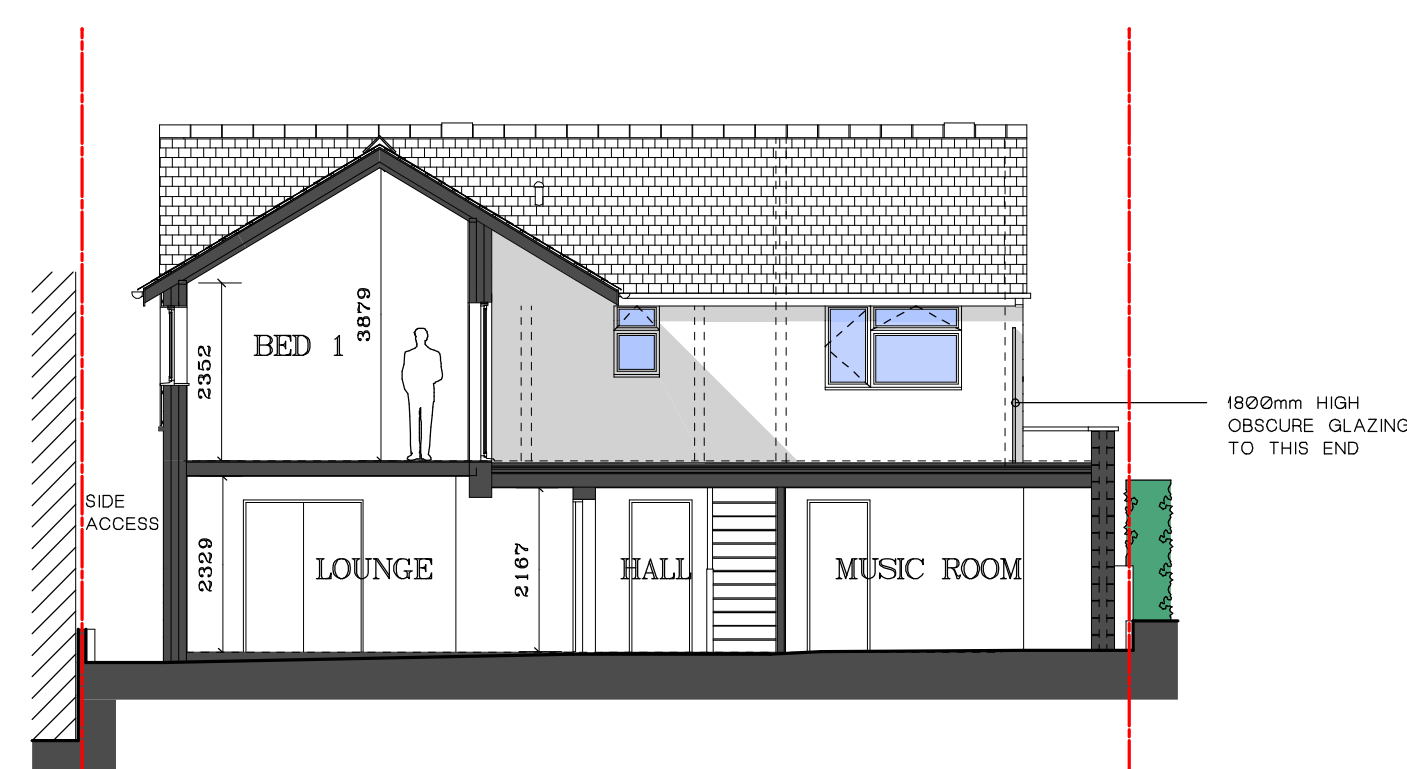


- WELSH SLATE ROOF TILES
- CEDAR CLADDING WITH BLACK BEDROOM DOOR
- OBSOURE GLASS BALUSTRADING 1800mm ABOVE FFL ON SIDE ELEVATION
- CREAM COLOURED K. RENDER
- RECONSTRUCTED STONE ELEVATION
- BLACK UPVC RAINWATER GOODS INCLUDING FASCIA
- FLAT DECK ROOF
- CREAM K. RENDER
- PUBLIC FOOTPATH

PROPOSED SIDE NORTH WEST ELEVATION 1:100

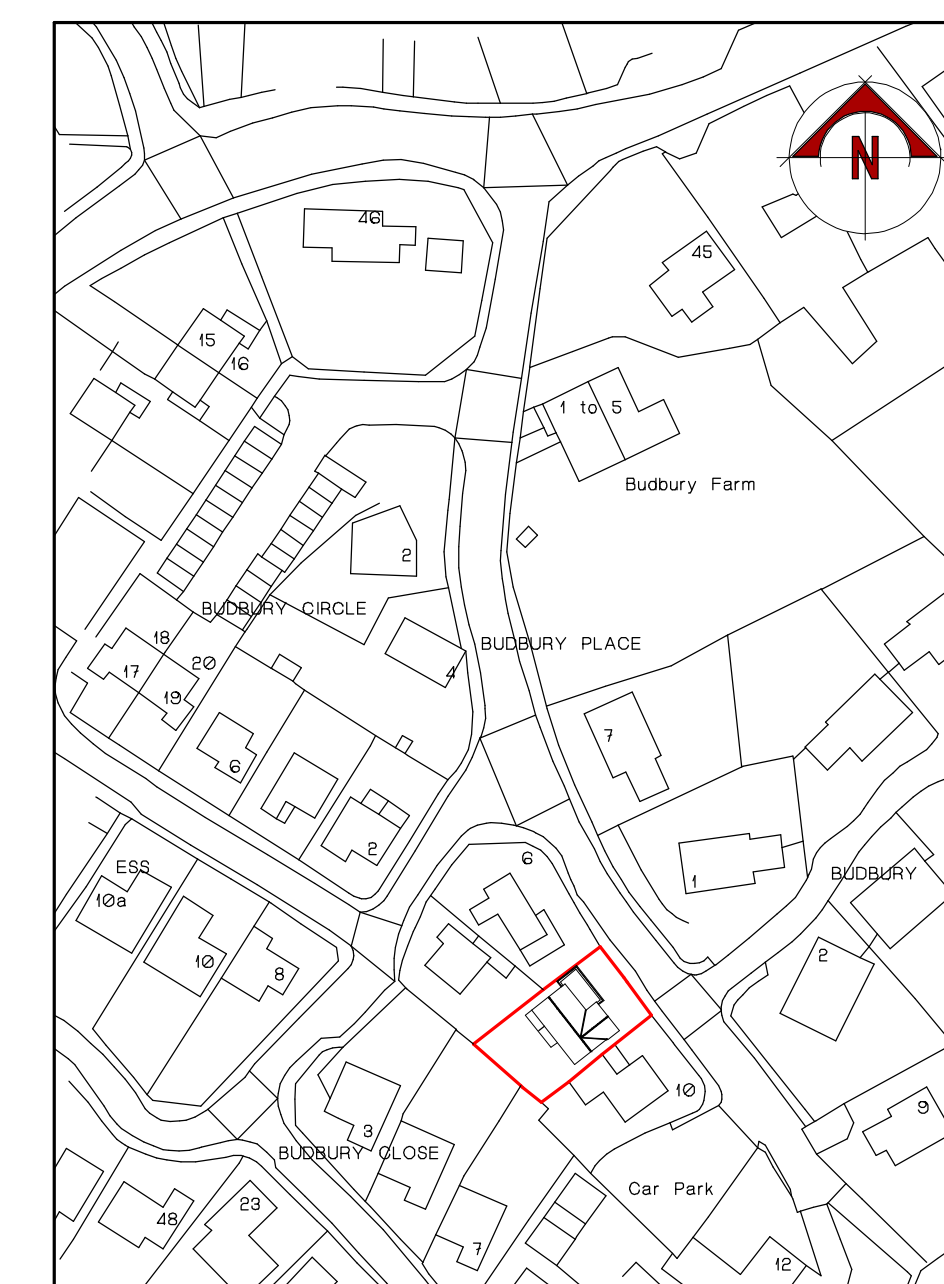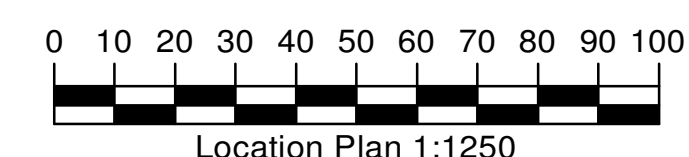

PROPOSED LOCATION PLAN 1:1250

