

Key


- Chicksgrove Replacement Stone
- Mortar Repair
- Rebed

Remove all concrete and slab fragments - replace all pavers with new Chicksgrove pavers. Joint lines shown are indicative - coursing dependent on quarry supply. Reinstall chamfered overhand to corbels as No. 17

1 NO. 18 THE CLOSE - PLAN OF WALL WALK
P-04 1:20

17 South

Repoint all wall in NHL2 mix lime mortar

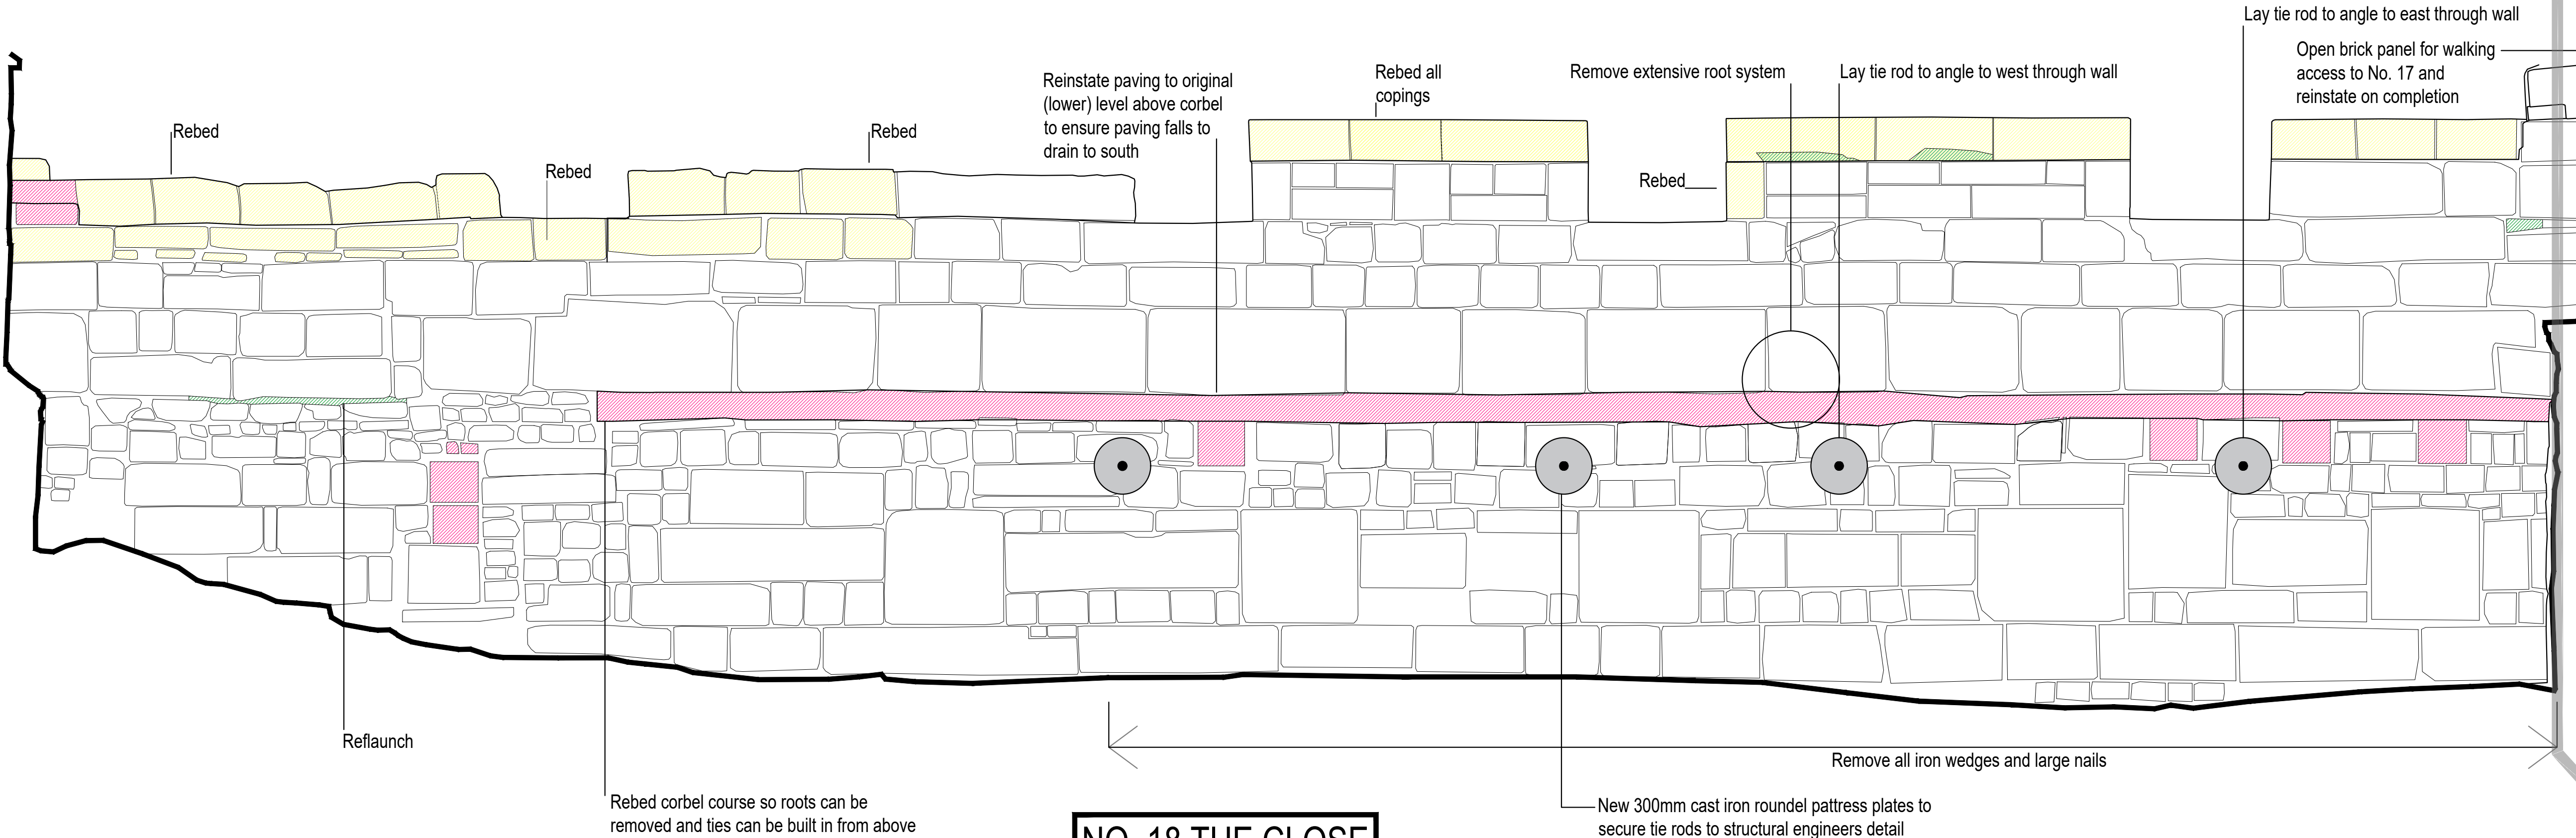

2 NO. 18 THE CLOSE - SOUTH ELEVATION
P-04 1:20

NO. 18 THE CLOSE