
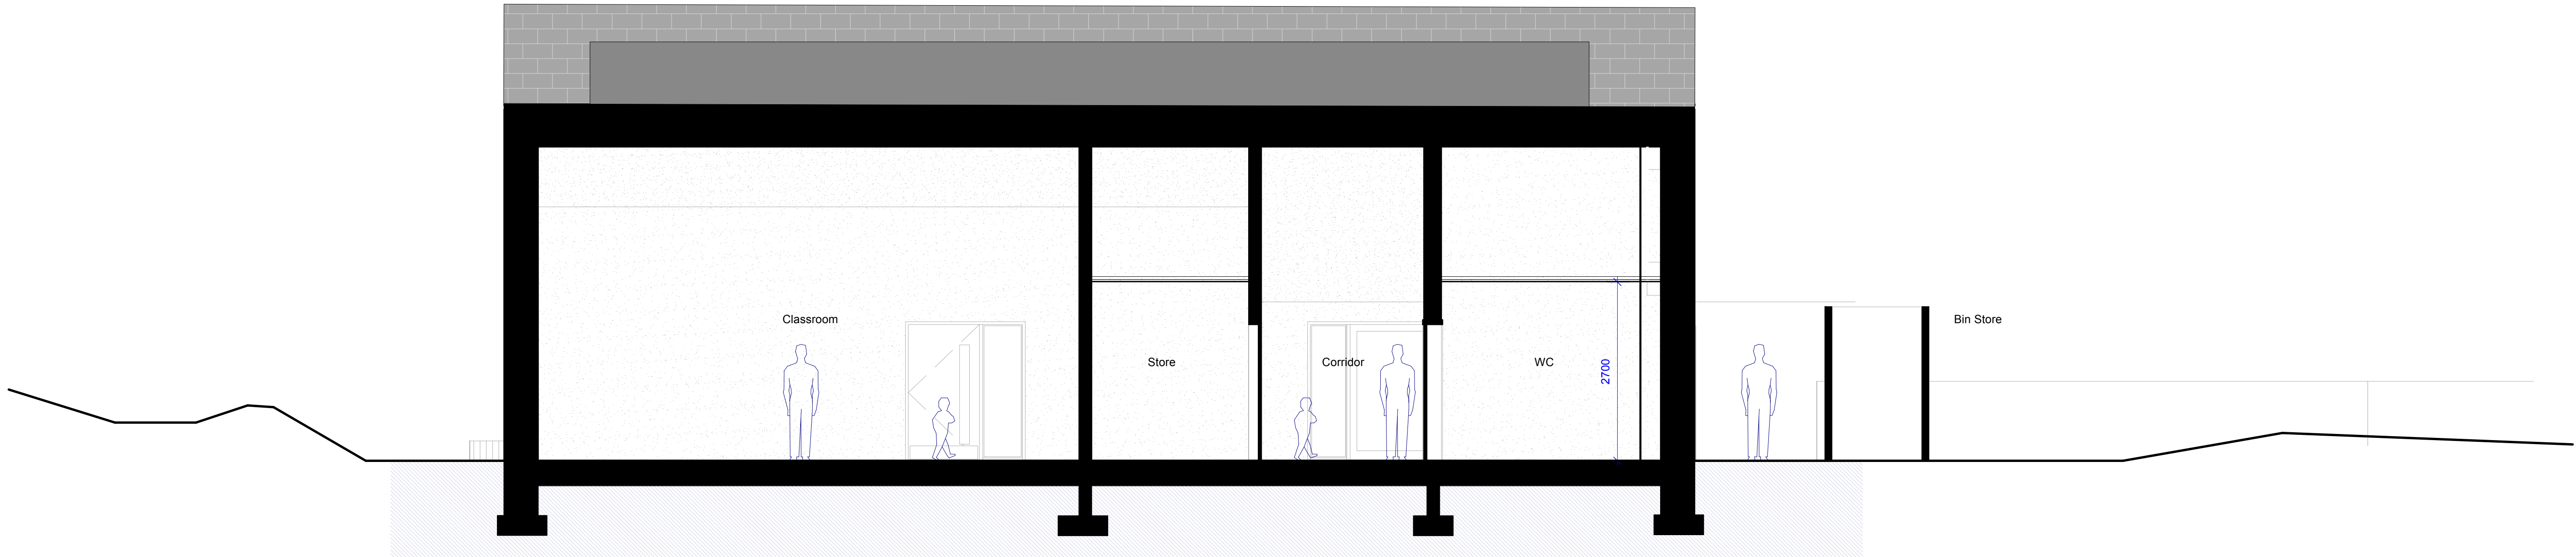


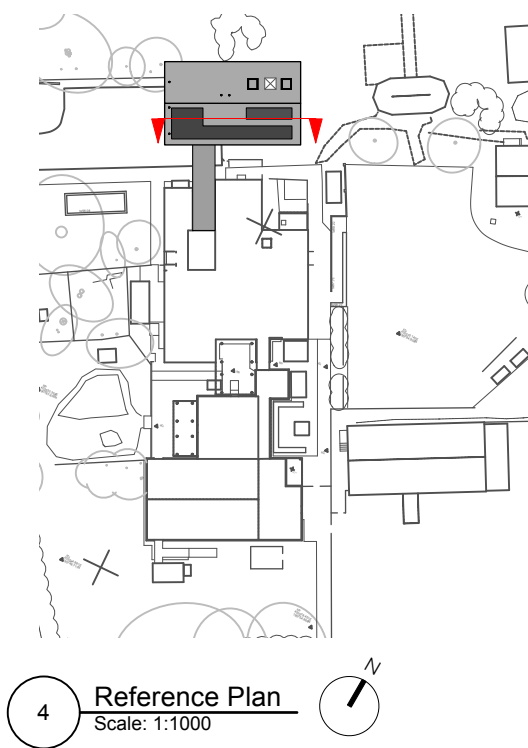

3 Section B-B
Scale 1:50