




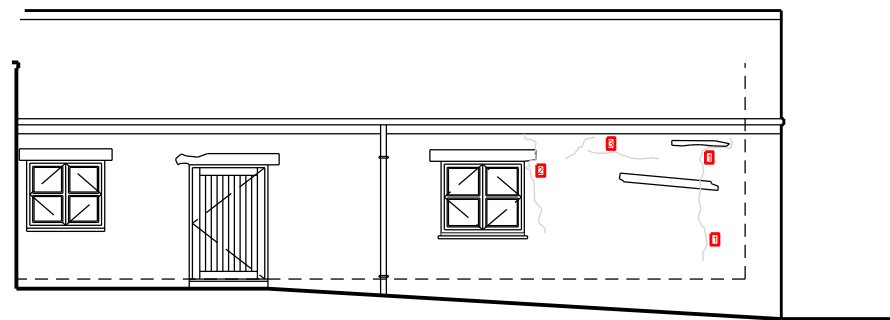


ELEVATION A : A

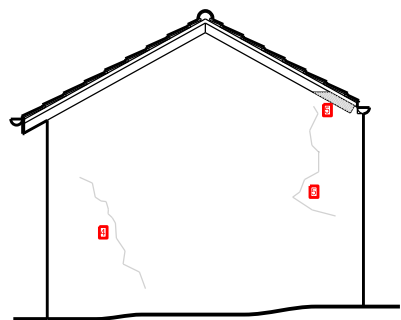


ELEVATION B : B

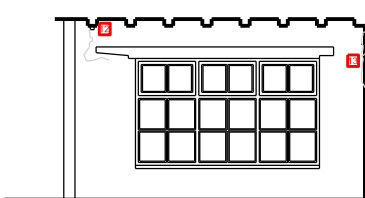

ELEVATION/SECTION C : C

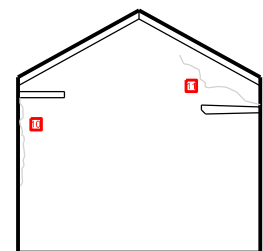

ELEVATION/SECTION D : D

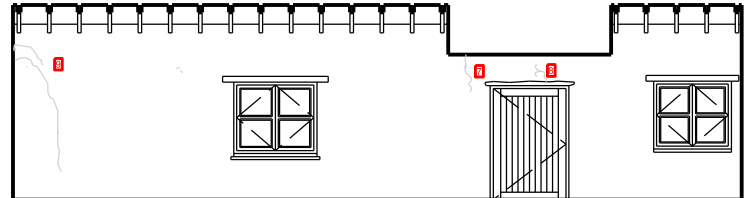


ELEVATION/SECTION E : E

#### REMEDIAL/REPAIR WORKS


This drawing is to be read in conjunction with the Inspection/Structural Report produced by ASP Consulting. All works are to be carried out according to the specifications and details therein.

#### REPAIR SCHEDULE

- 1 VERTICAL STEPPED CRACK.
- 2 DETERIORATED STONEWORK
- 3 VERTICAL CRACKS ABOVE TIMBER LINTOL
- 4 VERTICAL STEPPED CRACK TO GABLE WALL
- 5 DAMP STONEWORK WITH HAIRLINE CRACKS
- 6 NORTH WALL GUTTERING TO DINING AREA
- 7 REPAIR OF DEFECT TO DINING ROOM WALL
- 8 STEPPED CRACK BELOW FIRE EXIT SIGN
- 9 VERTICAL CRACKS TO RIGHT CORNER OF GABLE WALL
- 10 VERTICAL CRACKS TO LEFT HAND CORNER OF GABLE WALL
- 11 STEPPED CRACK BELOW RIGHTHAND TIMBER STRAP TO GABLE WALL
- 12 VERTICAL STEPPED CRACK BELOW TIMBER LINTOL
- 13 VERTICAL CRACK ADJACENT TIMBER LINTOL

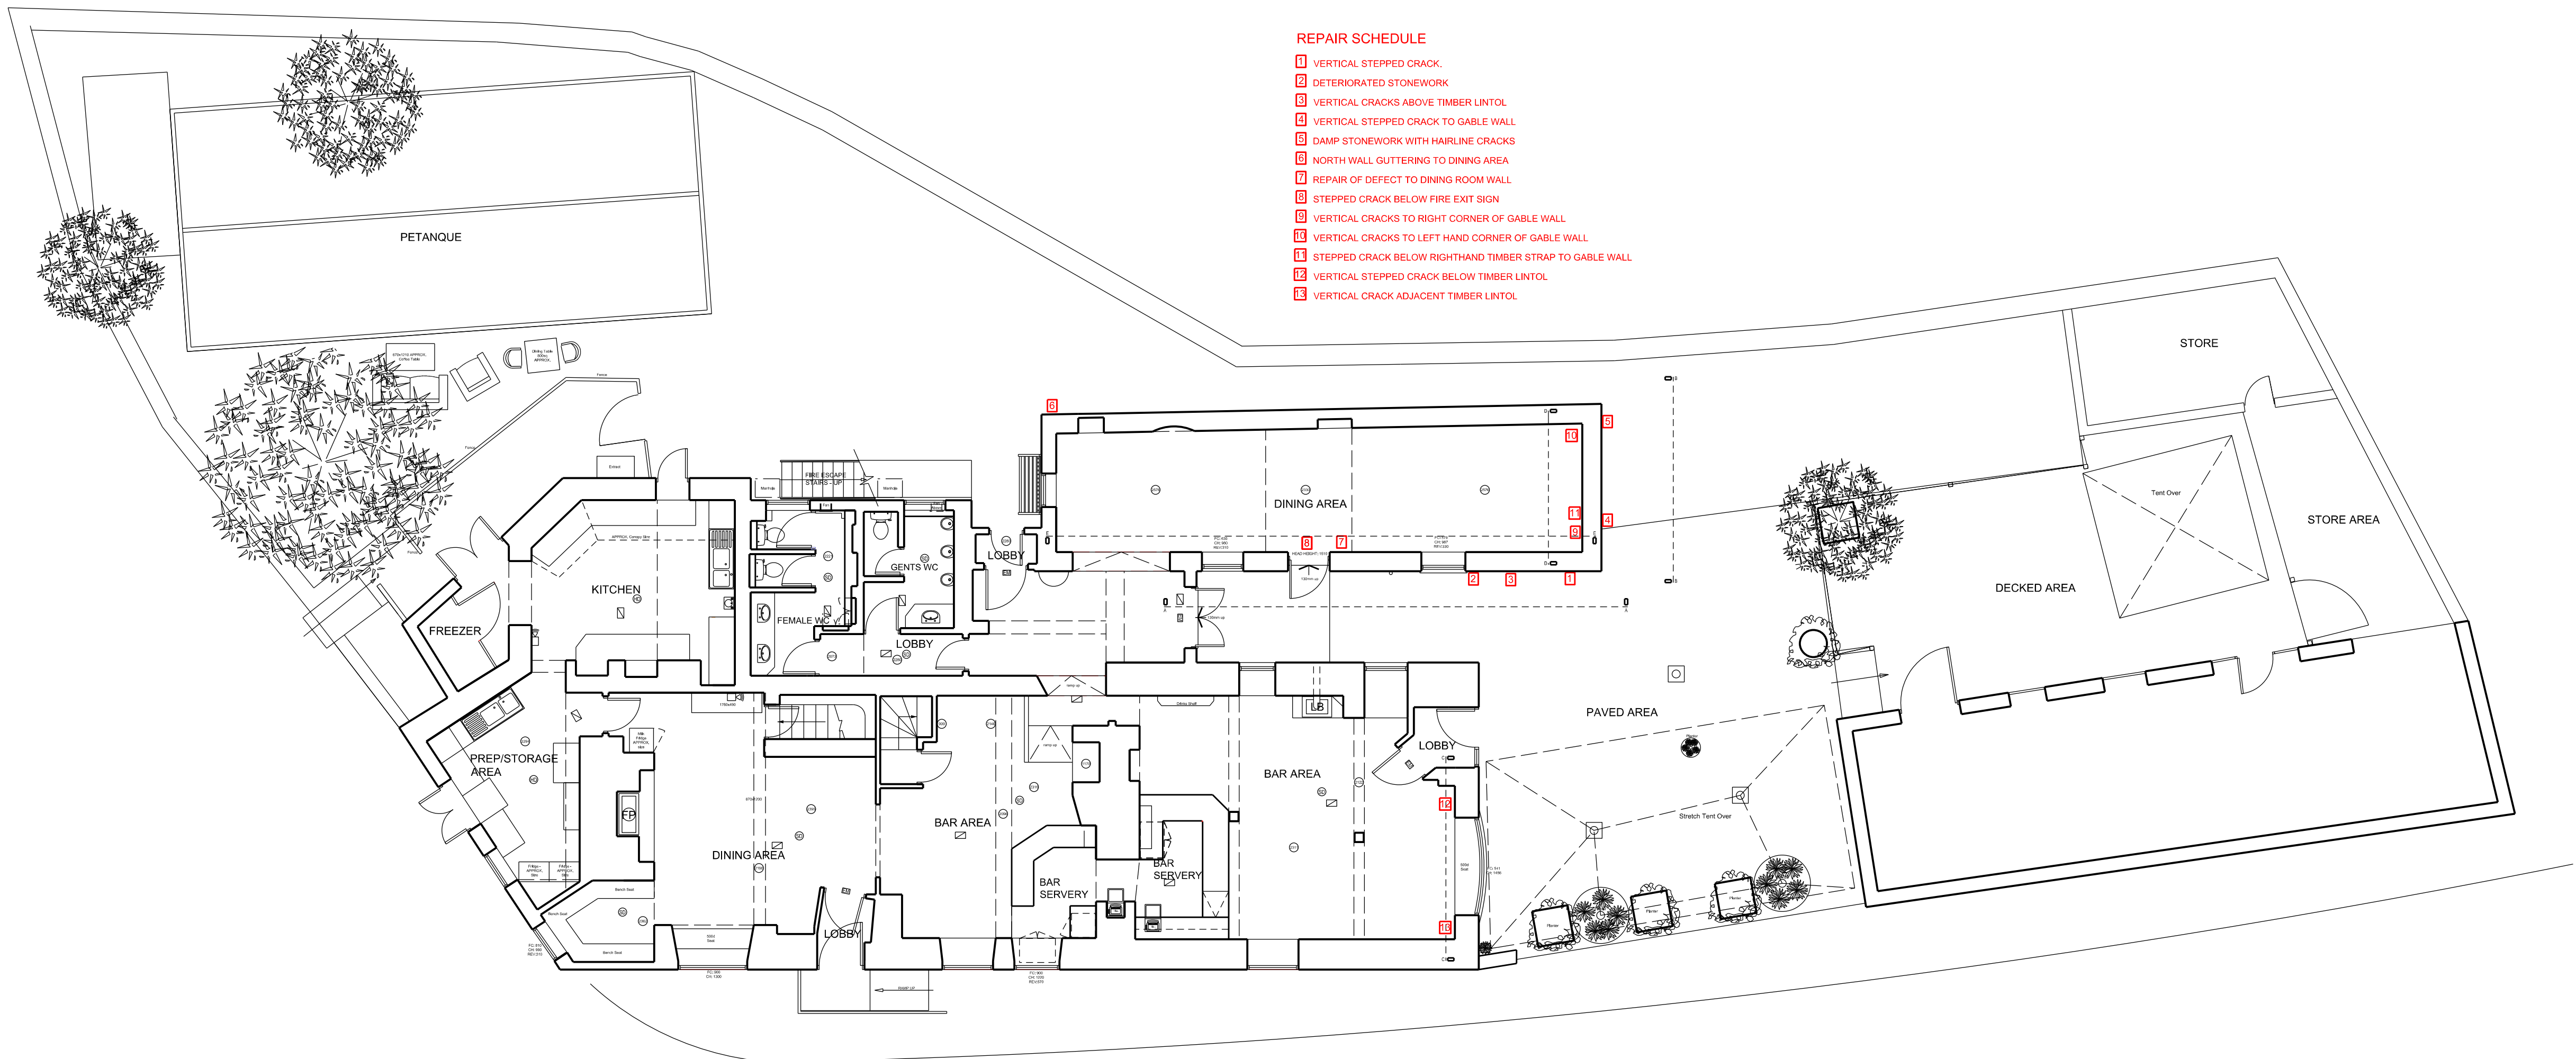

GROUND FLOOR LAYOUT

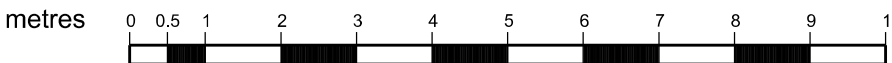

Copyright. This drawing and design and all the information contained therein is the sole copyright of Concept IDL and reproduction in any form is forbidden unless permission is obtained in writing.

#### CONTRACTORS PLEASE NOTE

- 1) Warning, no dimensions to be scaled from this drawing. All contractors to visit the site and be responsible for taking and checking all dimensions relative to this work. The designer must be advised of any discrepancies in writing.
- 2) This drawing must be read in conjunction with the specification / bill of quantities and related drawings. Any structural work must be carried out to the exact specification and requirements of the client's appointed structural engineer, and any amendments must have his express prior written authority.
- 3) All structural work must be inspected at all relevant stages by the structural engineer and the Local Authority's Building Surveyor and comply with their requirements. Any costs and claims for damages, loss of trade, etc. Incurred by failing to do so are the sole liability of the contractor.
- 4) Any discrepancies between drawings and/or drawings and specification, should be reported to the designer prior to any work commencing.

Date Revisions Inl.

concept

#### Architecture - Interior Design - Project Management

Suit 1, Sheffield Business Park Ltd  
Sheffield Business Centre, Europa Link  
Sheffield, S9 1XZ  
Tel: 01709 371 170  
Email: office@concept-idles.co.uk  
Website: www.concept-idles.co.uk  
Facebook: www.facebook.com/conceptidl

Client

PUNCH PUB Co.

Job Title

THE RATTLEBONE INN,  
CHURCH STREET,  
SHERSTON,  
MALMESBURY,  
SN16 0LR.

Drawing Title

GROUND FLOOR  
LAYOUT AND  
ELEVATIONS

Scale

1:100 @ A1

Drawn By

APD

Date

APRIL 2026

Checked By

Drg.no.

3184 - 100

Rev.