

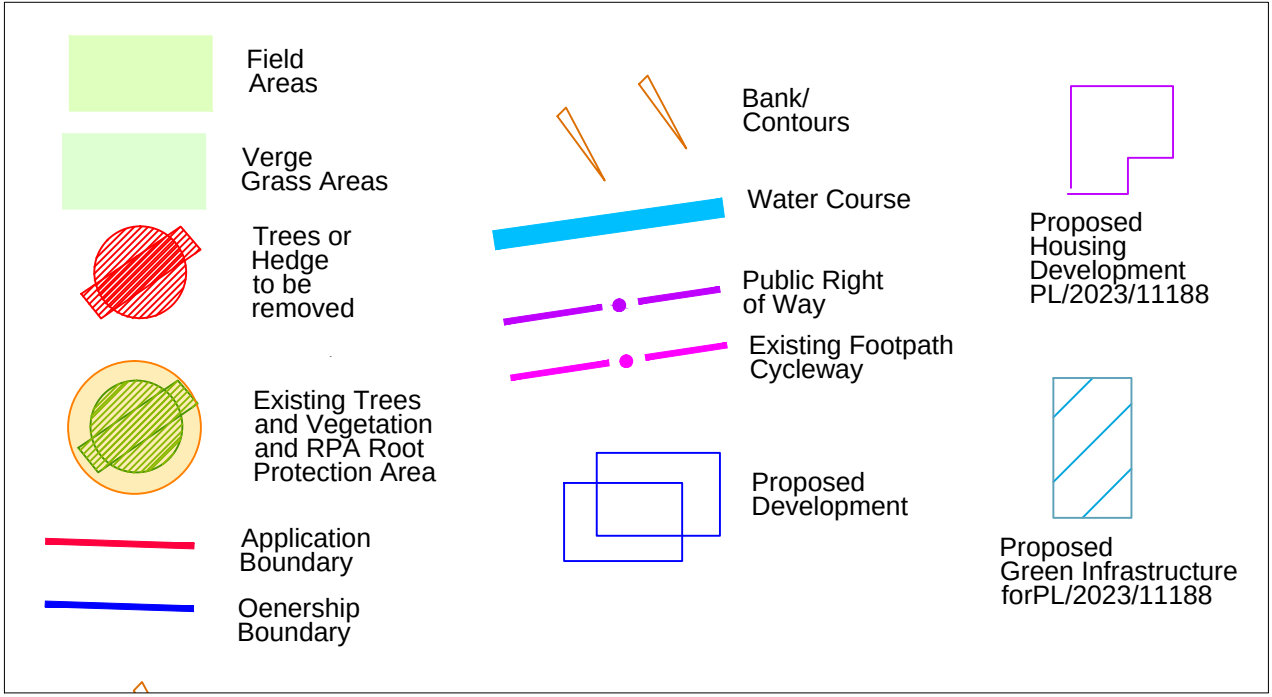


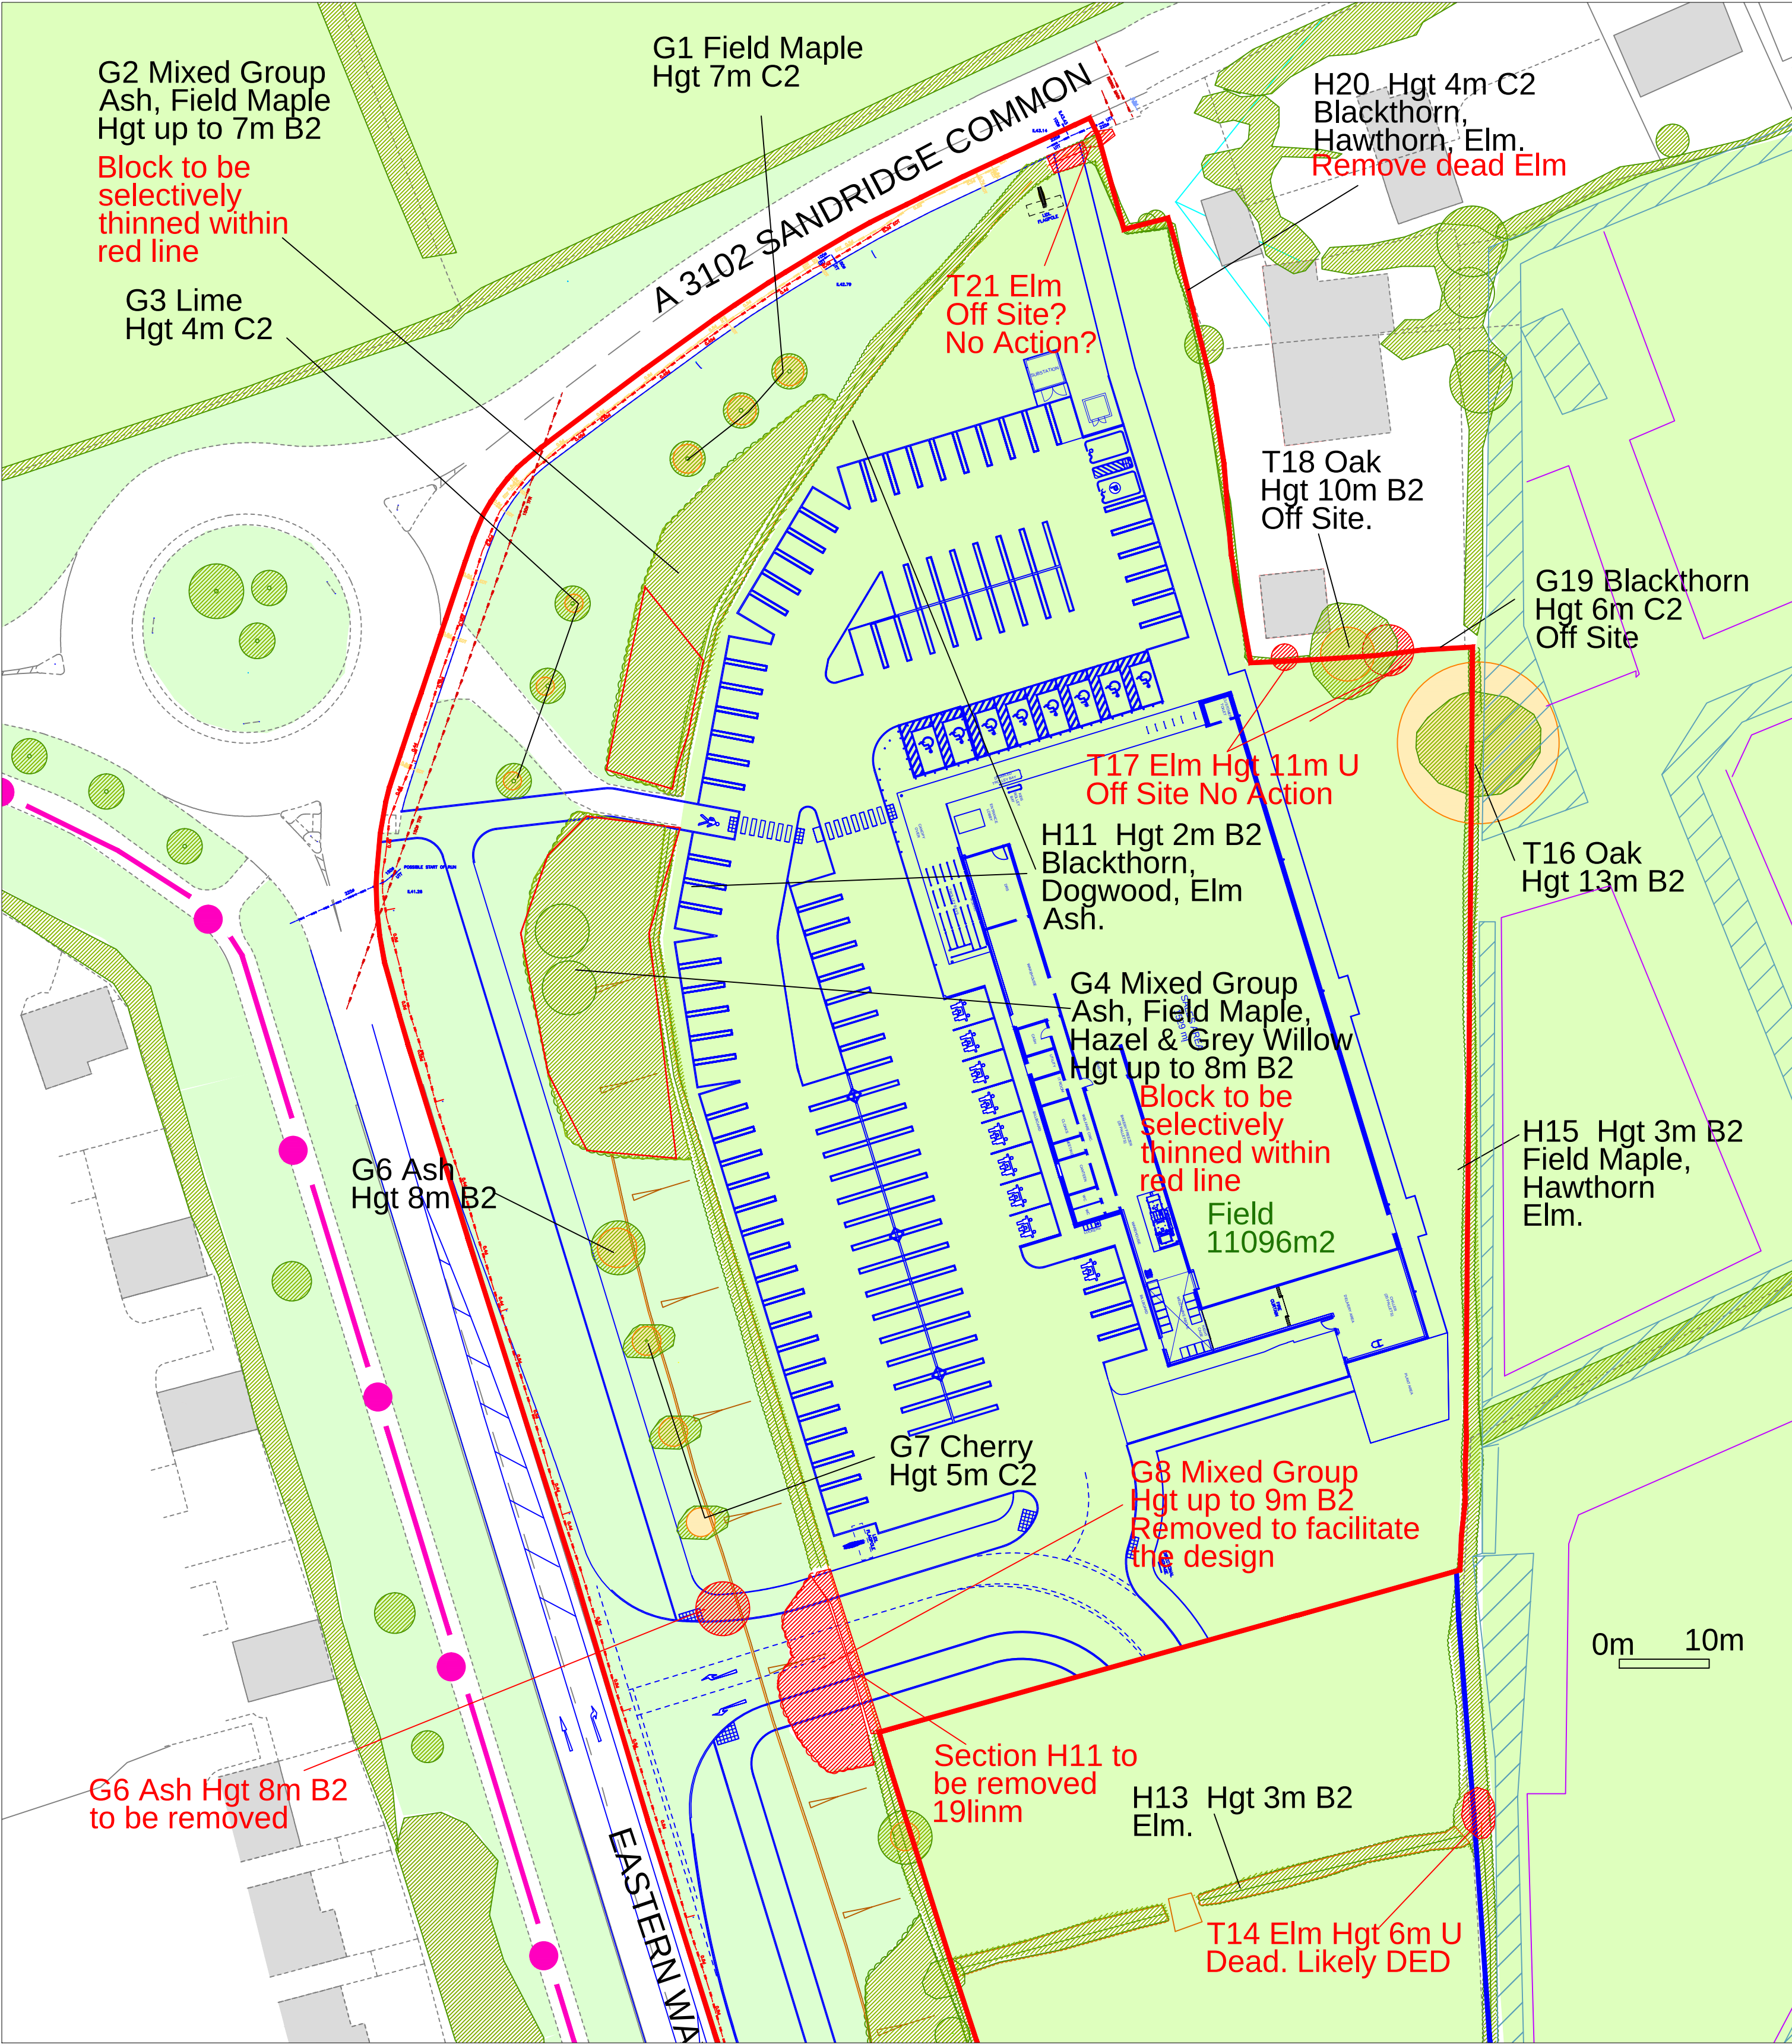

CA-2025- MLK-03 Rev A
14 Jan 2026
Increased disabled bays

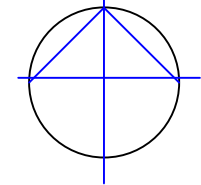

Corscadden Associates
77 Fairleigh Road
Cardiff. CF11 9JW
Tel 07966 423074
email ca@corscaddenassociates.com

Project
**MELKSHAM
EASTERN WAY**

Drawing Title
**EXISTING FEATURES
AND OVERLAY : STORE**

Scale
1:500 at A2

Date
18Dec2025

Drawing No
173 CA-2025- MLK-03 Rev A