
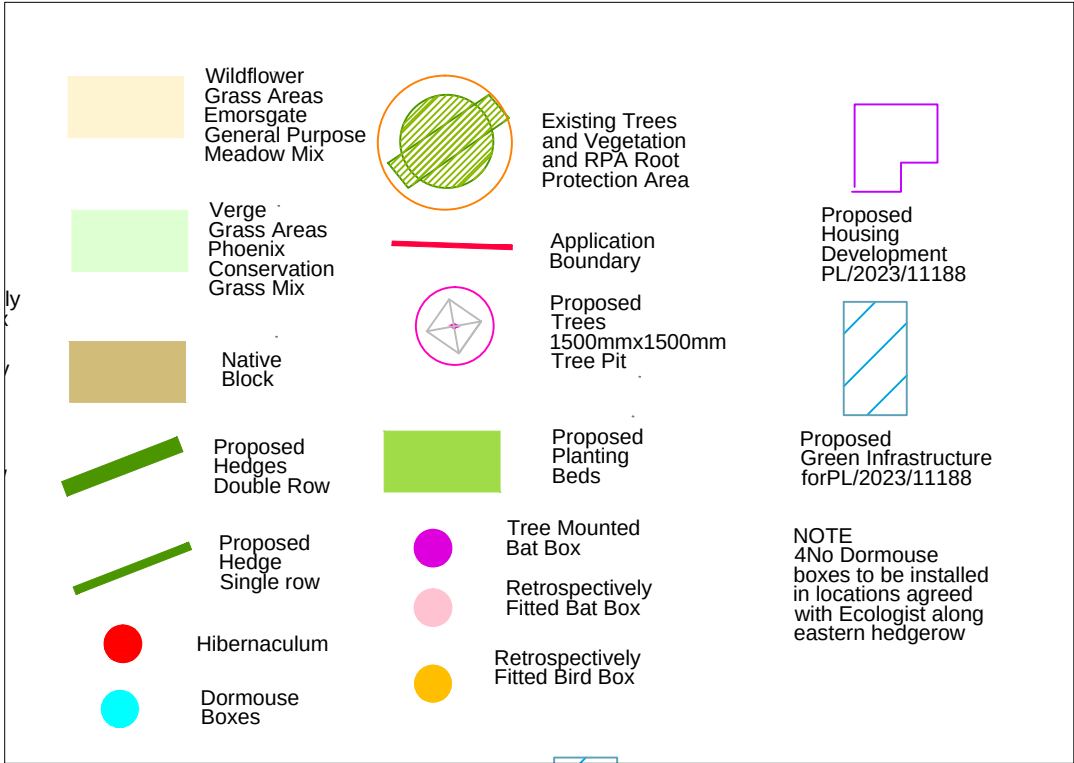


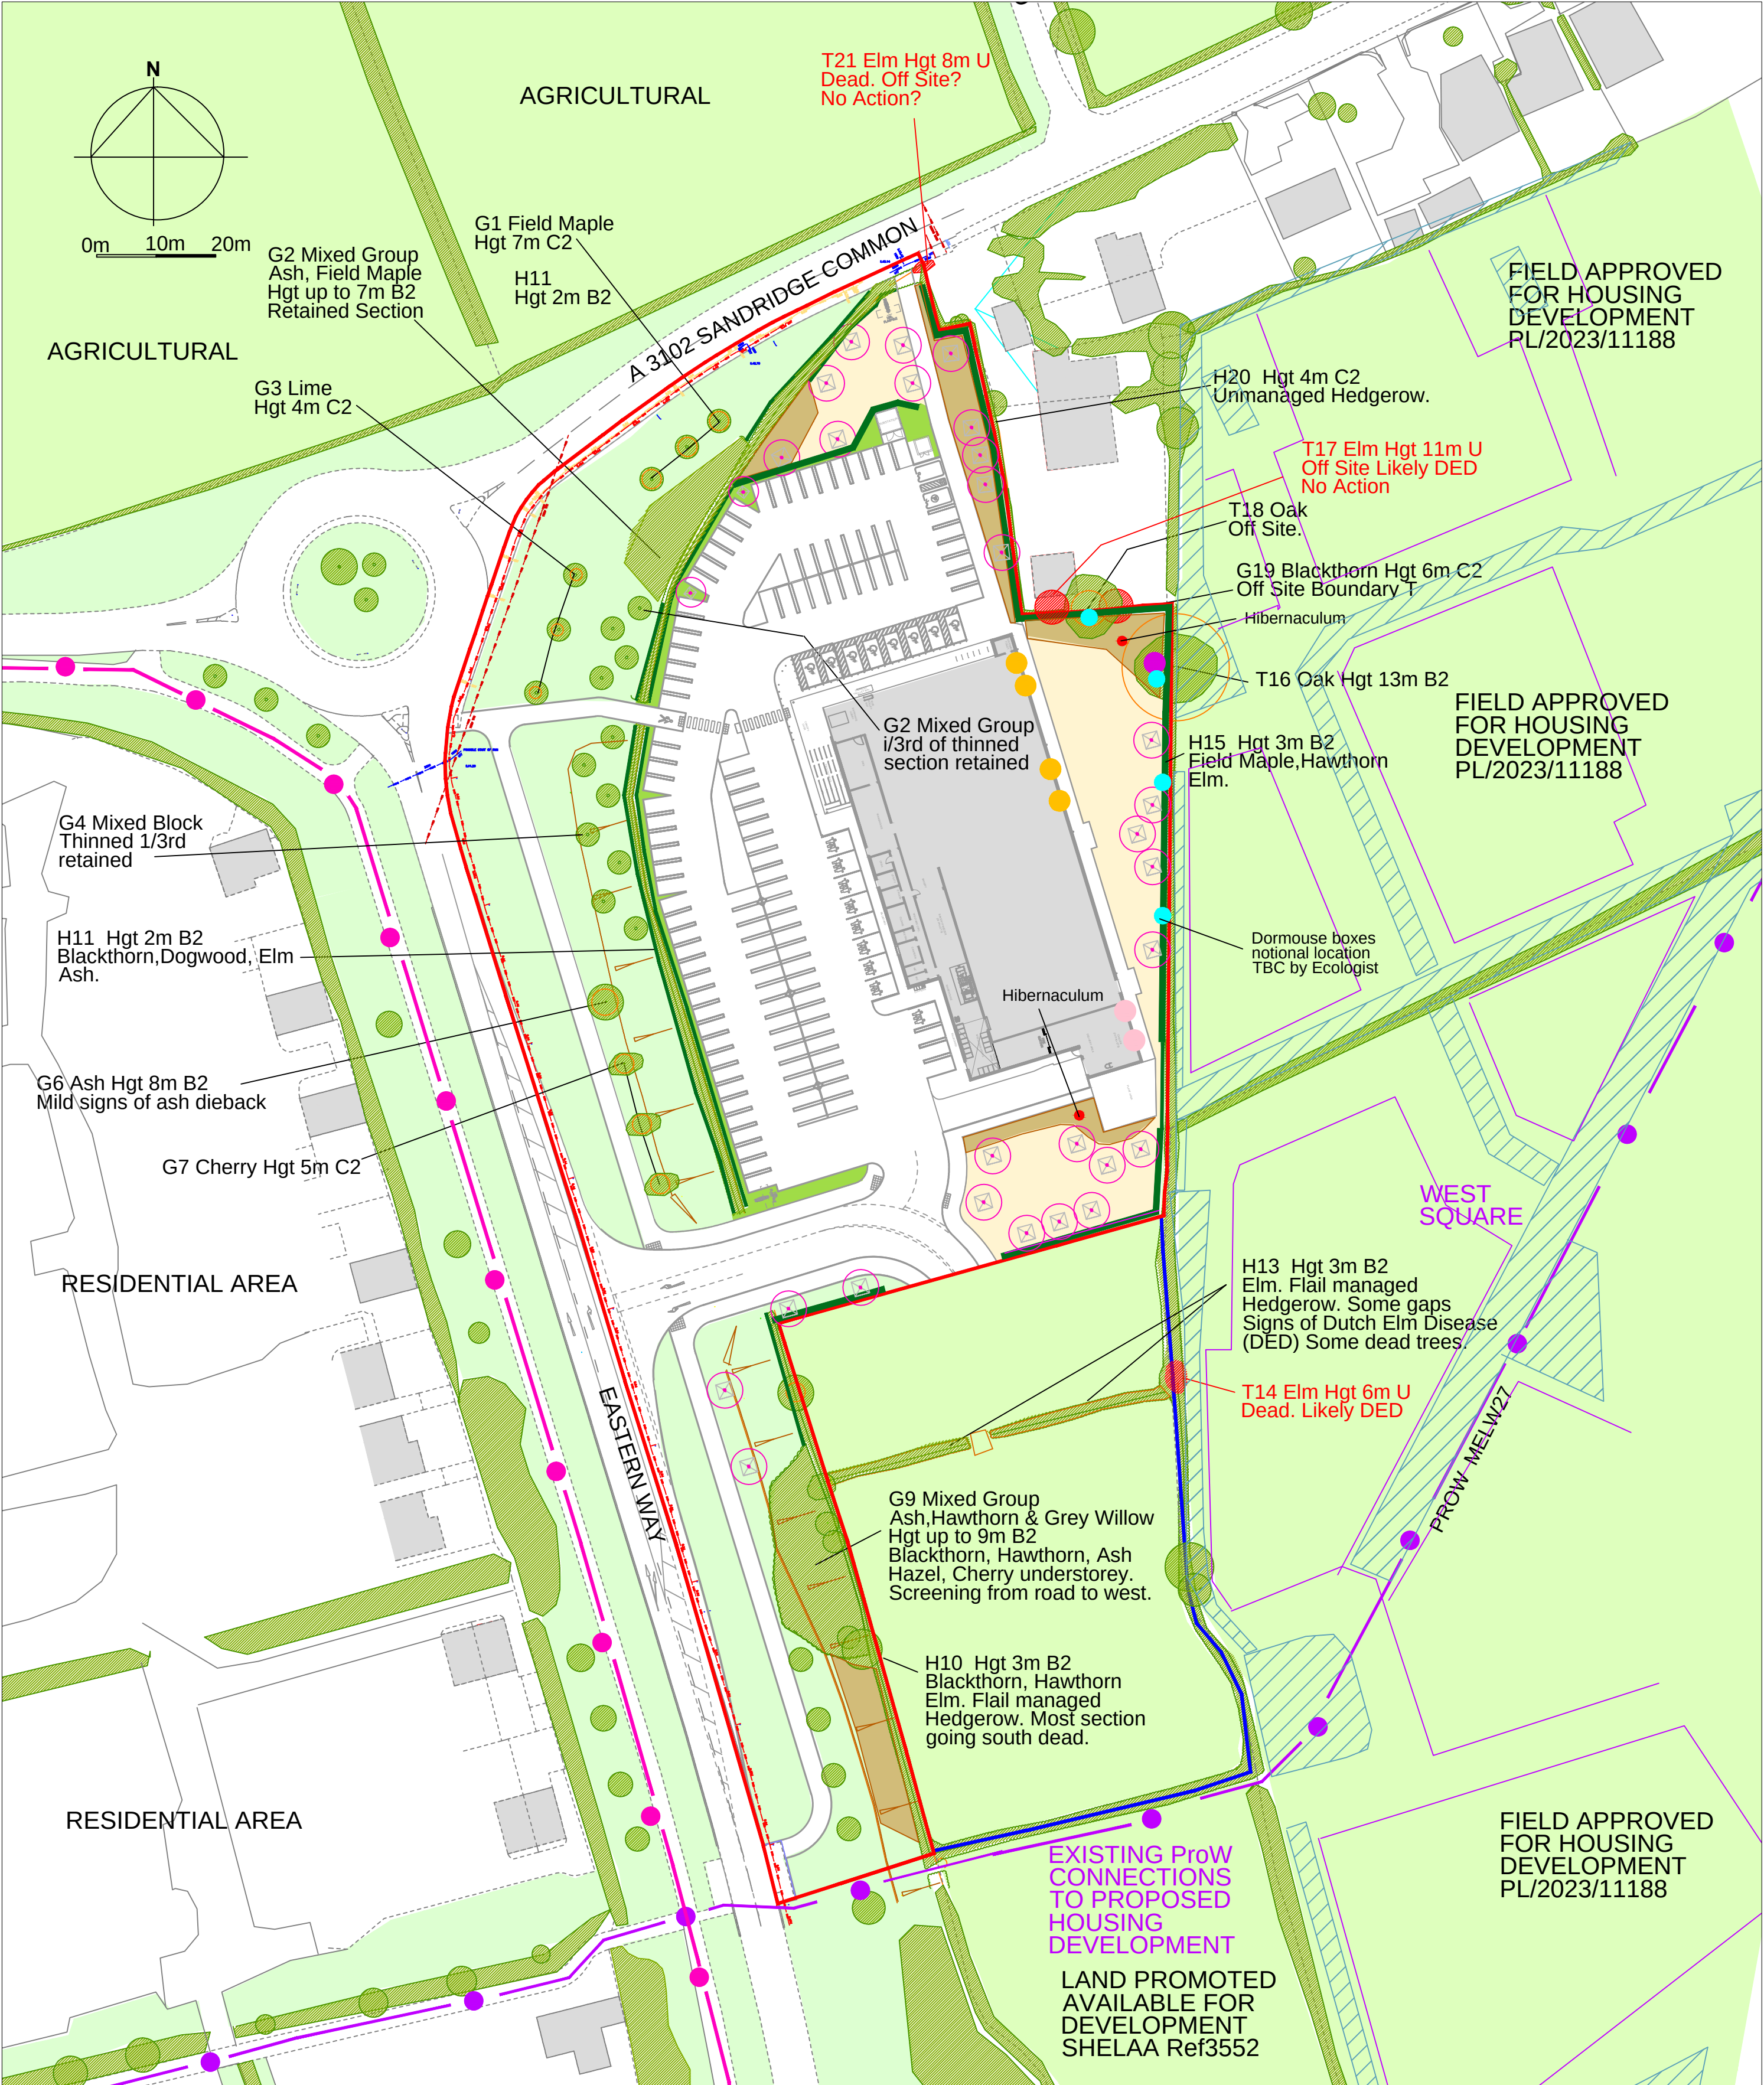

CA-2025- MLK-04 Rev A
6 Jan 2026
Minor revisions

CA-2025- MLK-03 Rev B
14 Jan 2026
Increased disabled bays

Corscadden Associates
77 Fairleigh Road
Cardiff, CF11 9JW
Tel 07966 423074
email ca@corscaddenassociates.com

Project
**EASTERN WAY
MELKSHAM**

Drawing Title
**LANDSCAPE PROPOSALS
OVERALL**

Scale
1:750 at A2

Date
19 Dec 2025

Drawing No
173 CA-2025- MLK-04 Rev B