


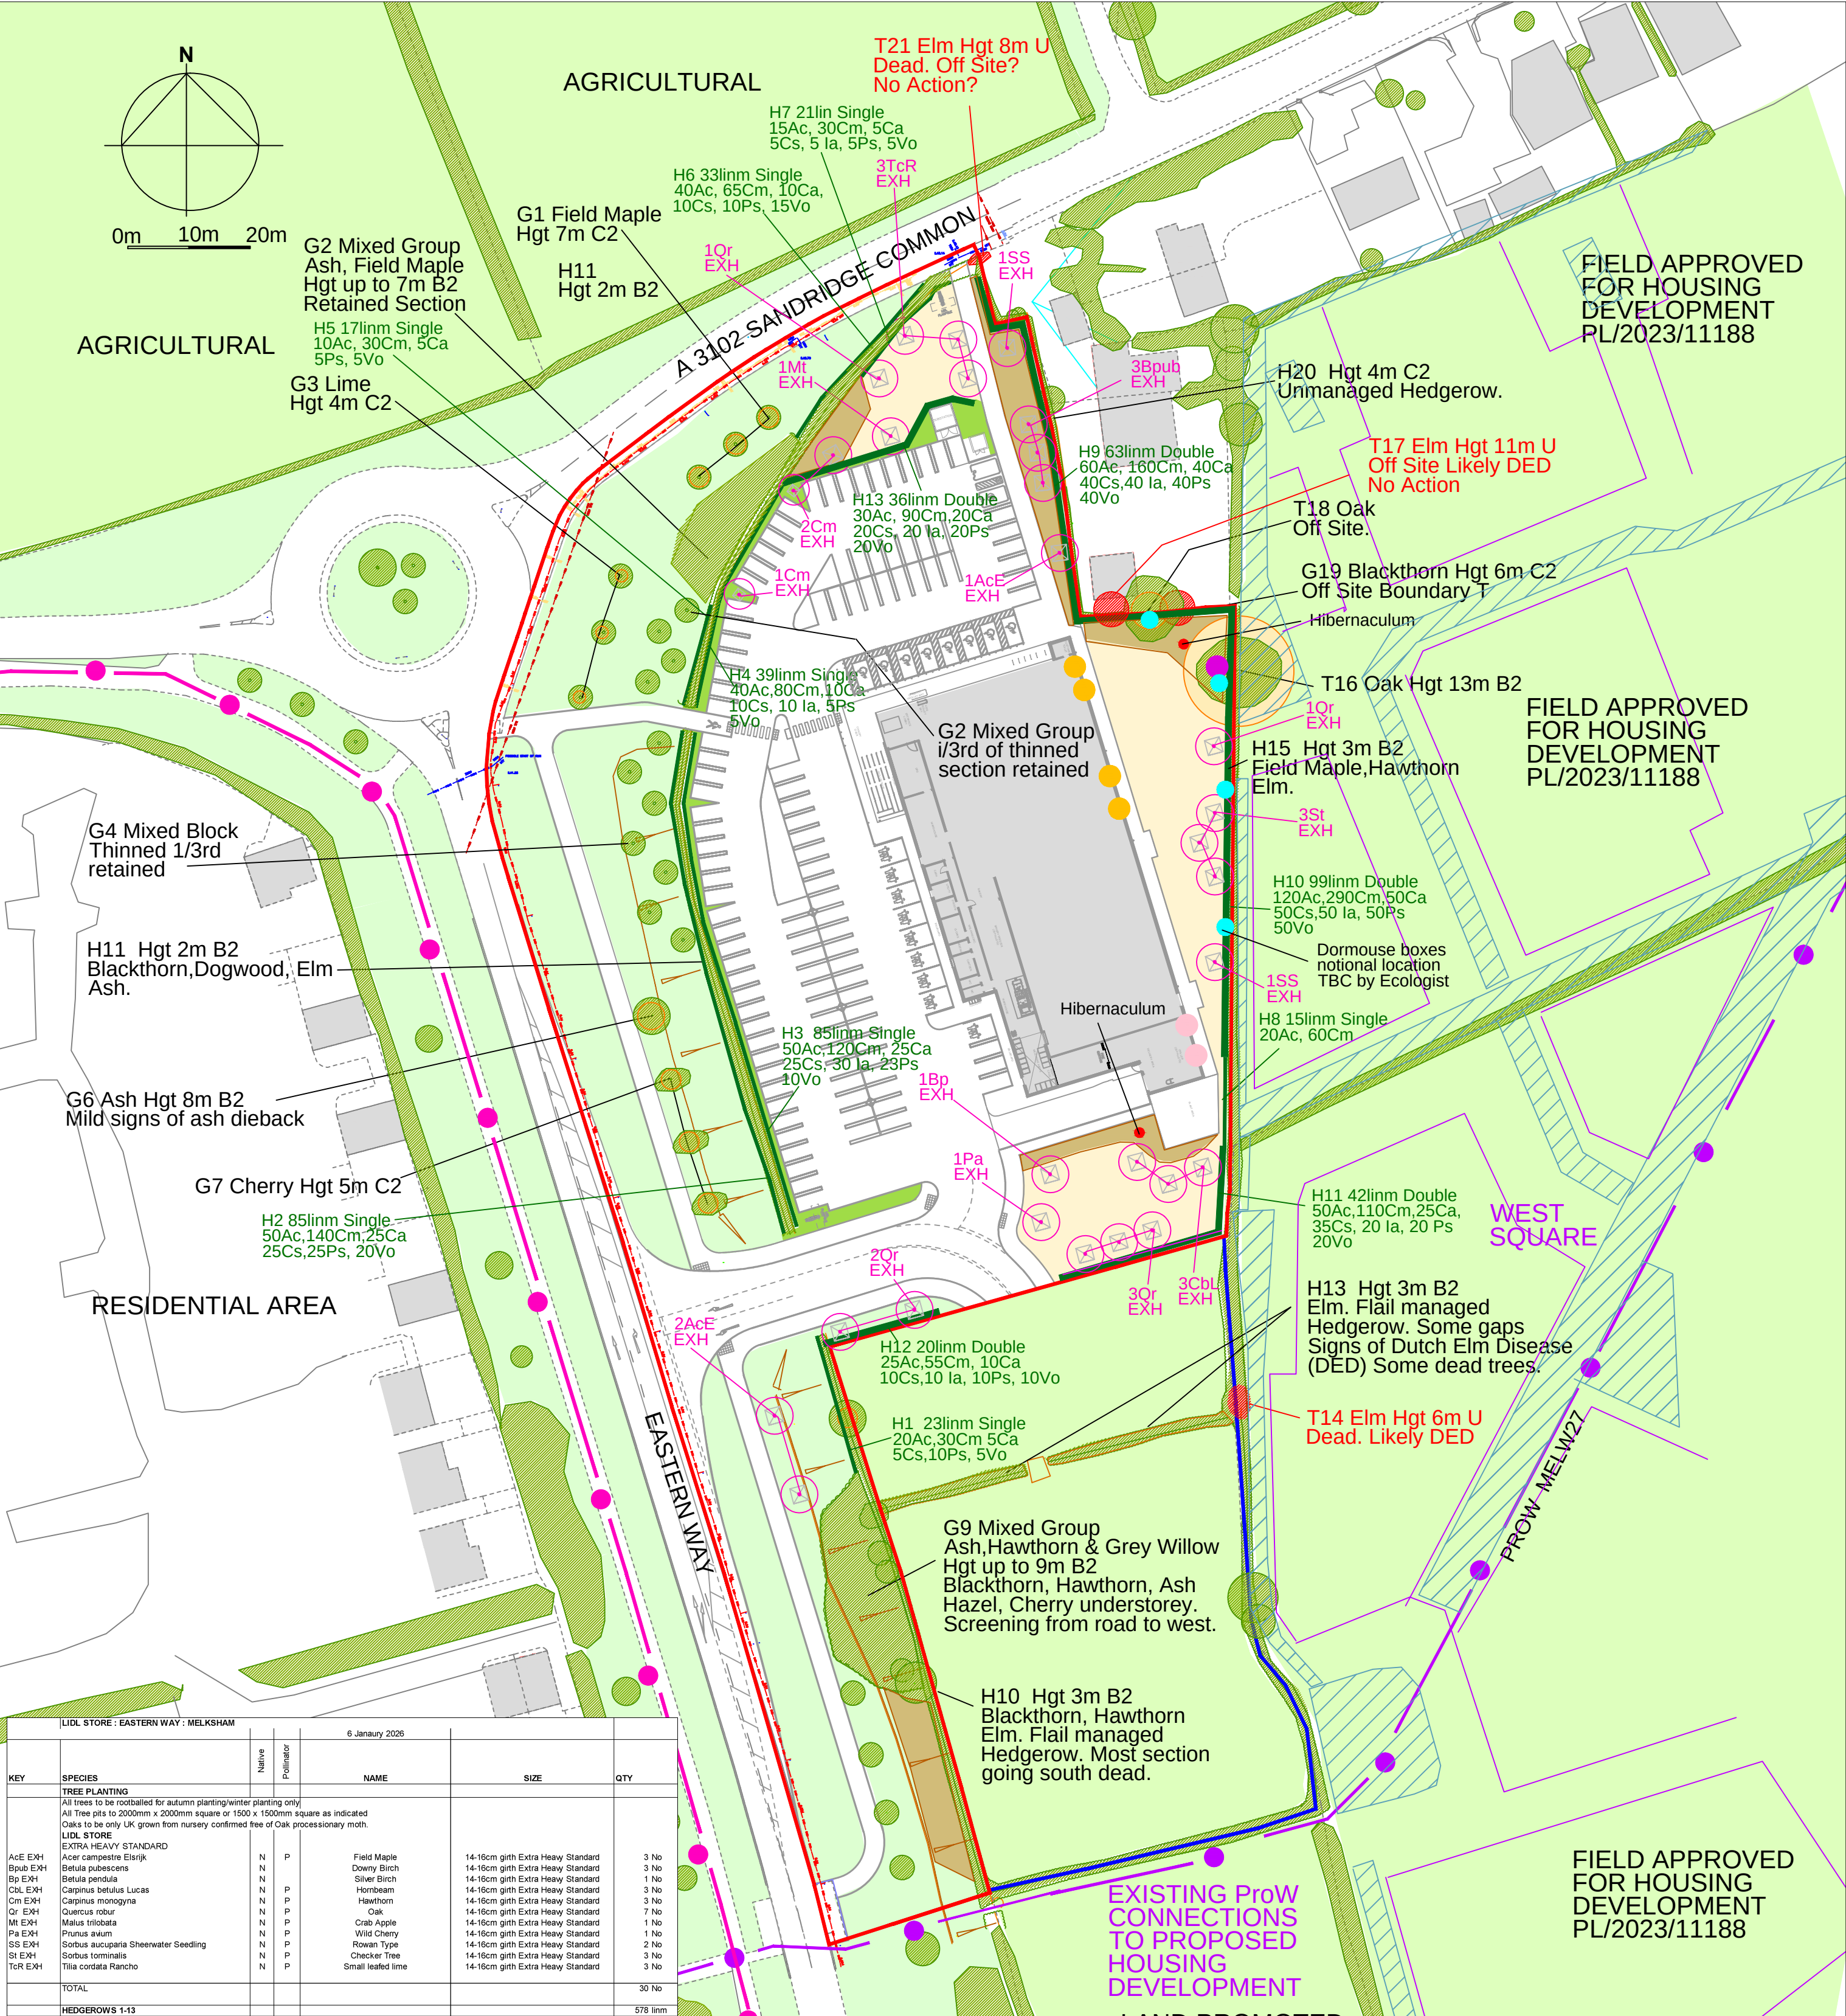


LIDL STORE : EASTERN WAY : MELKSHAM						
6 January 2026						
KEY	SPECIES	Native	Pollinator	NAME	SIZE	QTY
TREE PLANTING						
All trees to be rootballed for autumn planting/winter planting only						
All Tree pits to 2000mm x 2000mm square or 1500 x 1500mm square as indicated						
Oaks to be only UK grown from nursery confirmed free of Oak processionary moth.						
LIDL STORE						
EXTRA HEAVY STANDARD						
ACE EXH	Acer campestre Elstirk	N	P	Field Maple	14-16cm girth Extra Heavy Standard	3 No
Bpub EXH	Betula pubescens	N	N	Downy Birch	14-16cm girth Extra Heavy Standard	3 No
Bp EXH	Betula pendula	N	N	Silver Birch	14-16cm girth Extra Heavy Standard	1 No
Cbl EXH	Carpinus betulus Lucas	N	P	Hornbeam	14-16cm girth Extra Heavy Standard	3 No
Cm EXH	Carpinus monogyna	N	P	Hawthorn	14-16cm girth Extra Heavy Standard	3 No
Cr EXH	Quercus robur	N	P	Oak	14-16cm girth Extra Heavy Standard	7 No
ML EXH	Malus trilobata	N	P	Crab Apple	14-16cm girth Extra Heavy Standard	1 No
Pa EXH	Prunus avium	N	P	Wild Cherry	14-16cm girth Extra Heavy Standard	1 No
SS EXH	Sorbus aucuparia Sheenwater Seeding	N	P	Rowan Type	14-16cm girth Extra Heavy Standard	2 No
St EXH	Sorbus torminalis	N	P	Checker Tree	14-16cm girth Extra Heavy Standard	3 No
Tcr EXH	Tilia cordata Rancho	N	P	Small leaved lime	14-16cm girth Extra Heavy Standard	3 No
TOTAL						30 No
HEDGEROWS 1-13						
Biodegradable spiral rabbit guards on all hedge plants						
H8-13	DOUBLE ROW as indicated			Double staggered row	Plant at 0.30m cts	260 linn
H1-H8	SINGLE ROW as indicated			Single row	Plant at 0.30m cts	318 linn
Ac	Acer campestre	N	P	Field Maple	60-90cm 1+1	470 No
Cm	Crataegus monogyna	N	P	Hawthorn	60-90cm 1+1	1080 No
Ca	Corylus avellana	N	P	Hazel	60-90cm 1+1	190 No
Cs	Cornus sanguinea	N	P	Dogwood	60-90cm 1+1	195 No
la	Ilex aquifolium	N	P	Holly	60-90cm 1+1	140 No
Ps	Prunus spinosa	N	P	Blackthorn	60-90cm 1+1	185 No
Sn	Sambucus nigra	N	P	Elder	60-90cm 1+1	15 No
Vo	Viburnum opulus	N	P	Guelder Rose	60-90cm 1+1	185 No
HEDGEROW 9 Double Row						
Ac	Acer campestre	N	P	Field Maple	1500-1750mm	60 No
Cm	Crataegus monogyna	N	P	Hawthorn	1500-1750mm	160 No
Ca	Corylus avellana	N	P	Hazel	1500-1750mm	40 No
Cs	Cornus sanguinea	N	P	Dogwood	1500-1750mm	40 No
la	Ilex aquifolium	N	P	Holly	1500-1750mm	40 No
Ps	Prunus spinosa	N	P	Blackthorn	1500-1750mm	40 No
Vo	Viburnum opulus	N	P	Guelder Rose	60-90cm 1+1	30 No
Sn	Sambucus nigra	N	P	Elder	60-90cm 1+1	10 No
TOTAL						2860 No

	H1	H2	H3	H4	H5	H6	H7	H8	H9	H10	H11	H12	H13
Hedgerows linn	23	85	85	39	17	33	21	15	63	99.0	42	20	36
Double Rows													
Single Rows	23	85	85	39	17	33	21	15	63	99.0	42	20	36
60-90cm stock													
Acer campestre	20	50	50	40	10	40	15	20	120	50	25	30	
Crataegus monogyna	30	140	120	80	30	65	30	40	290	110	55	90	
Corylus avellana	5	25	25	10	5	10	5	20	50	20	10	20	
Cornus sanguinea	5	25	25	10	5	10	5	5	50	35	10	20	
Ilex aquifolium			30	10					45	20	10	20	
Prunus spinosa	10	25	25	10	5	10	5		45	20	10	20	
Sambucus nigra									15				
Viburnum opulus	5	20	10	10	5	15	5		45	20	10	20	
1500-1750mm stock													
Acer campestre									60				
Crataegus monogyna									160				
Corylus avellana									40				
Cornus sanguinea									40				
Ilex aquifolium									40				
Prunus spinosa									40				
Viburnum opulus									30				
Sambucus nigra									10				
TOTAL	75	285	285	170	55	150	70	60	420	660	280	130	220

NOTE
Generally maintain hedgrows to a height of 2m except Hedgerows 9 and 10 which are to be maintained to a height of 3.00m

CA-2025- MLK-05 Rev A
14 Jan 2026
Increased disabled bays

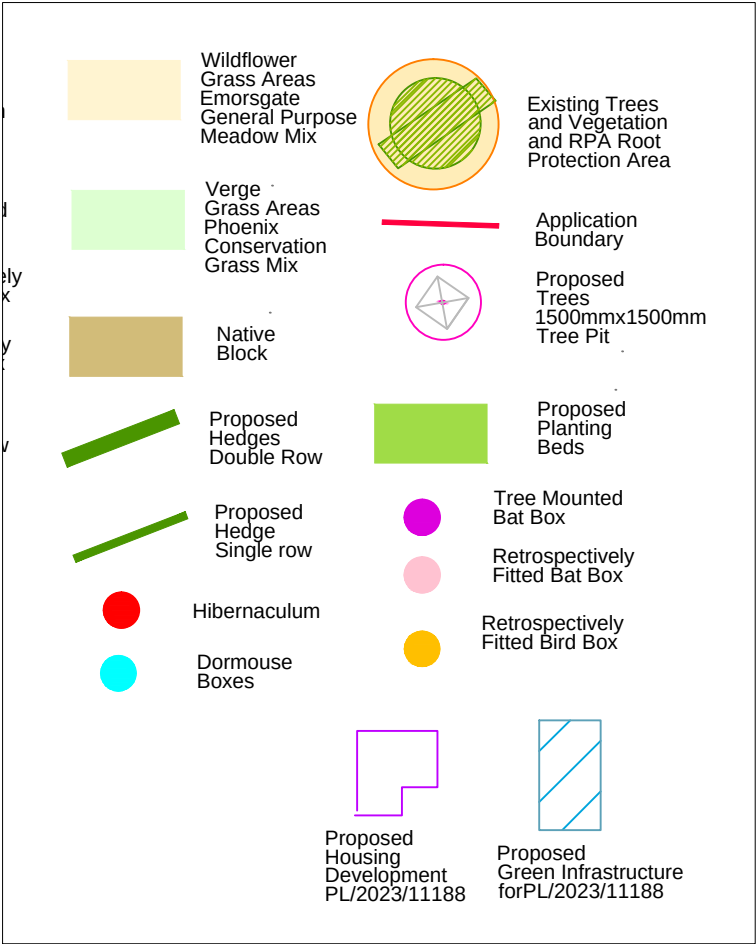

Corscadden Associates
77 Fairleigh Road
Cardiff. CF11 9JW
Tel 07966 423074
email ca@corscaddenassociates.com

Project
**EASTERN WAY
MELKSHAM**

Drawing Title
**LANDSCAPE PROPOSALS
TREES, HEDGEROWS**

Scale
1:750 at A2

Date
19 Dec 2025

Drawing No
173 CA-2025- MLK-05 Rev A