



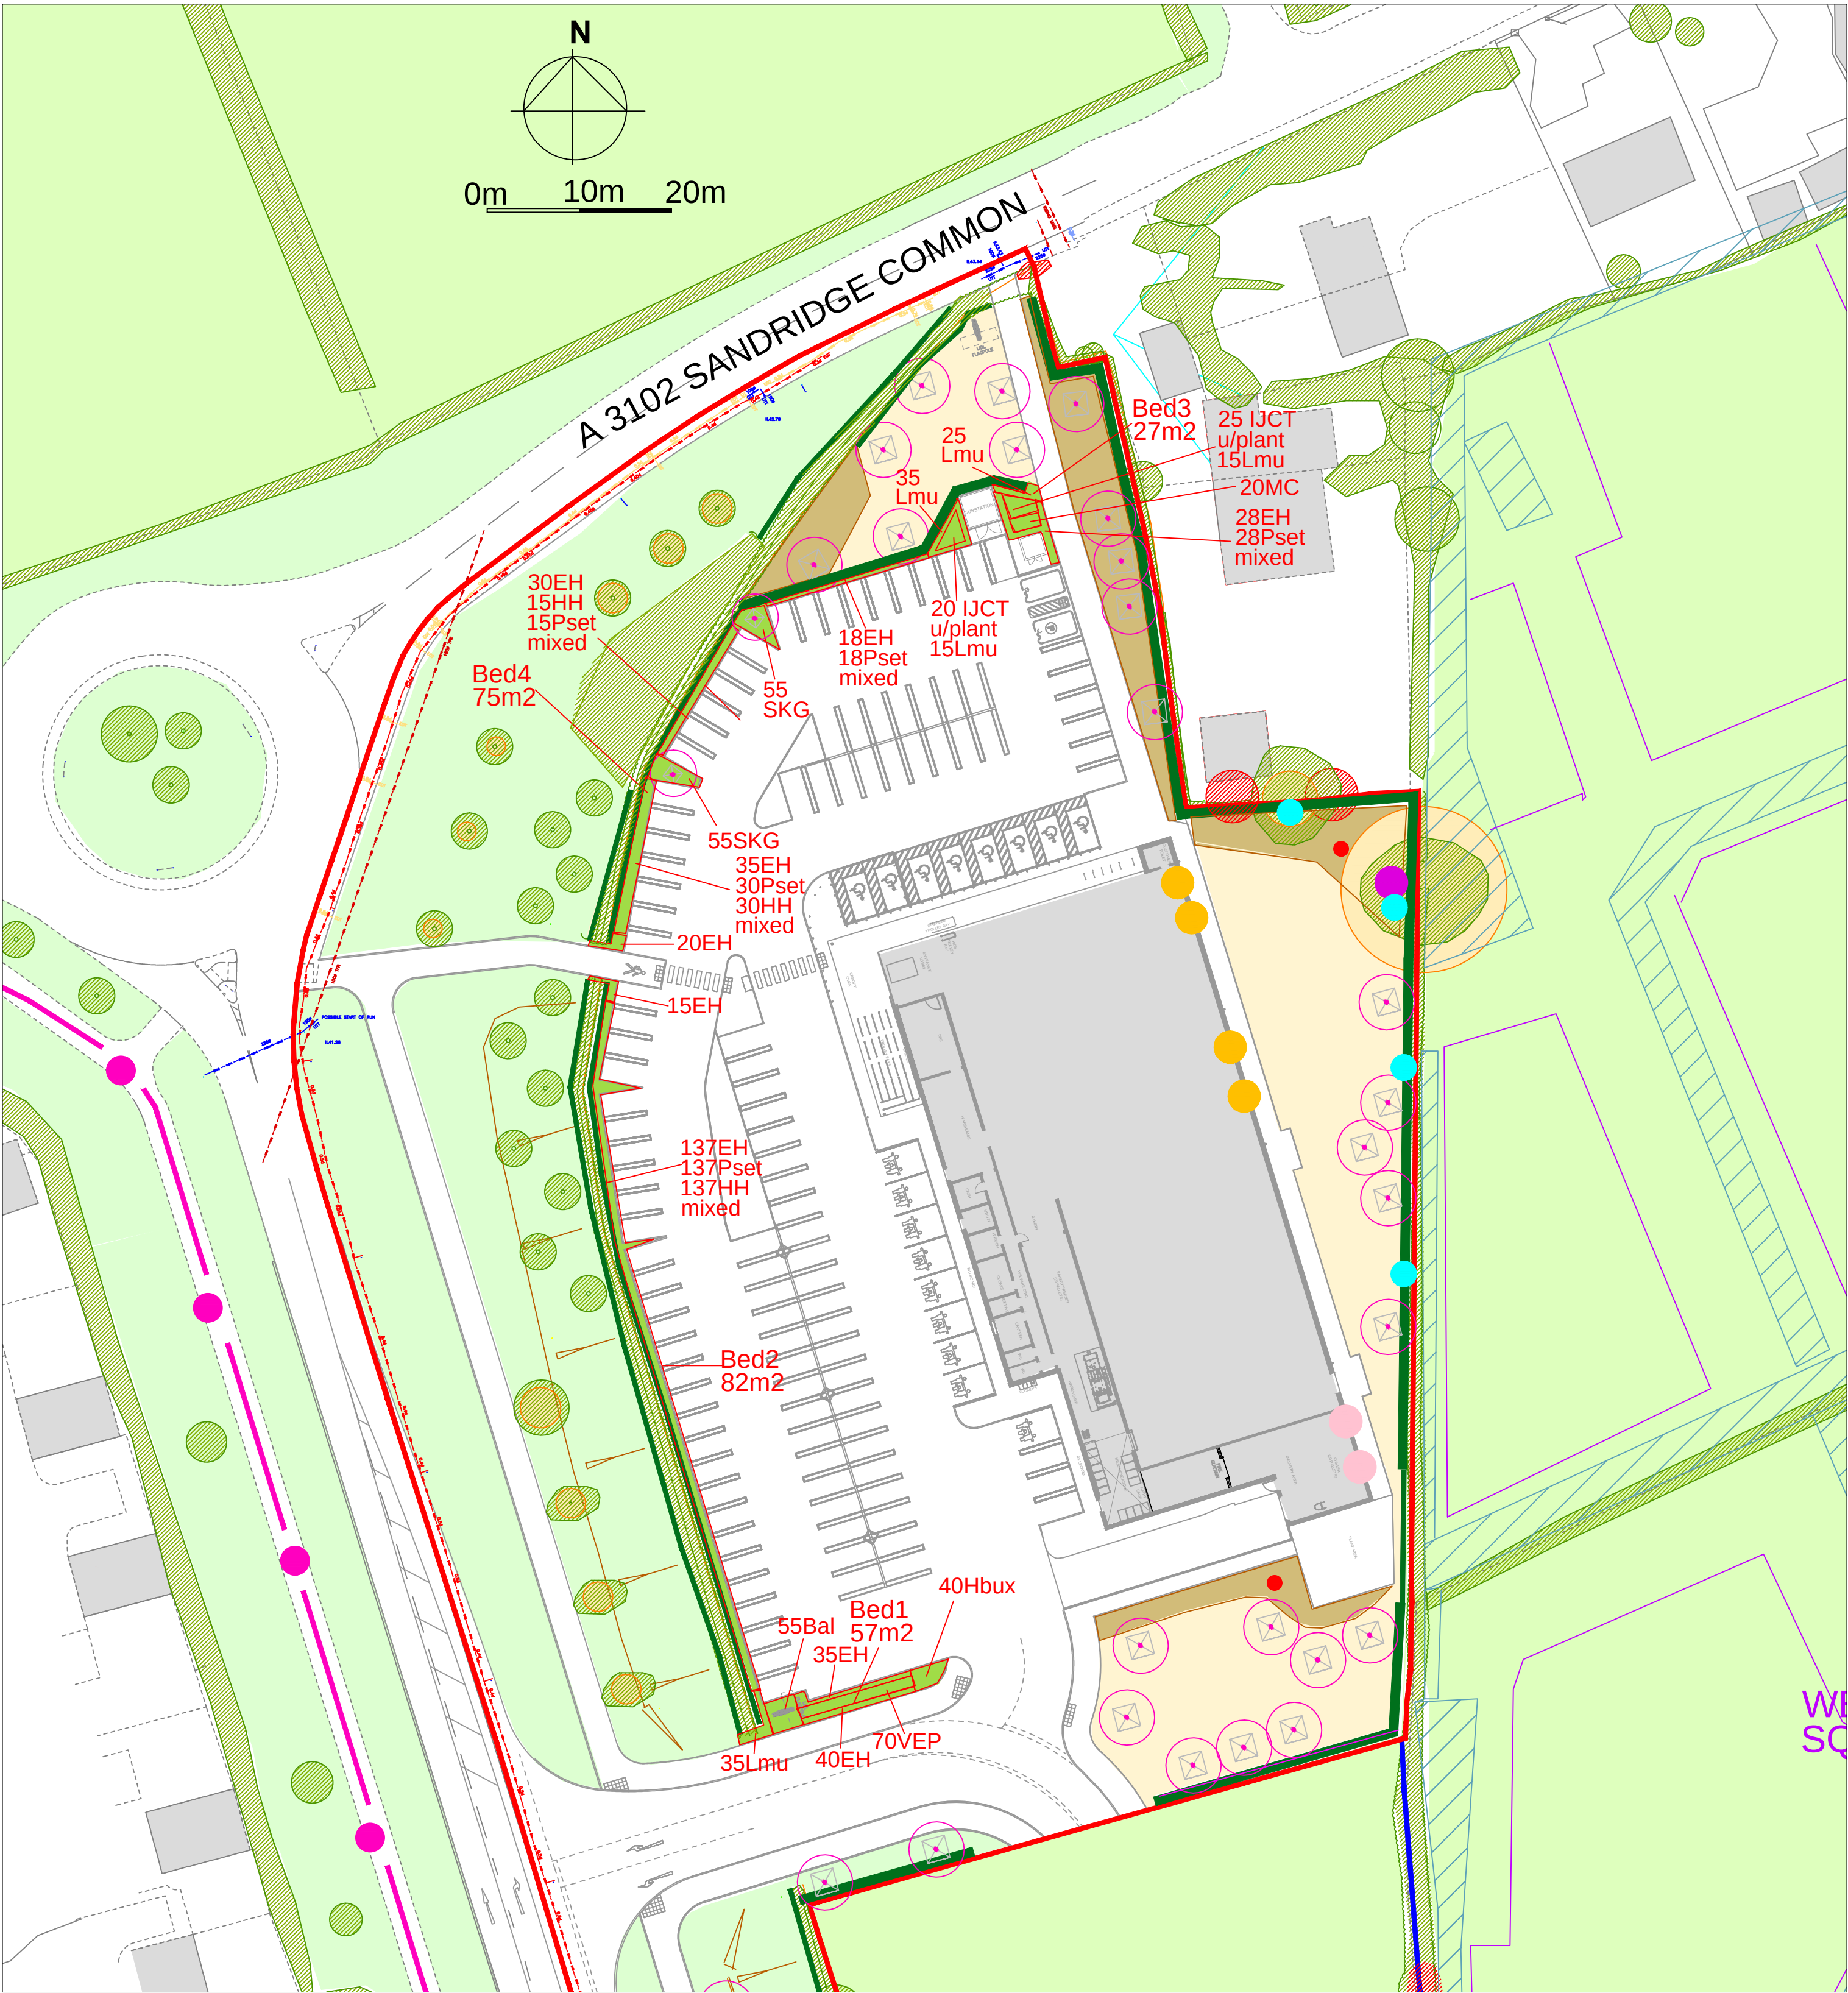

	PLANTING BEDS 1-4					241 m2
Ac	Amelanchier canadensis	N	P	Abelia	40-60cm 3Lpot	No
Bal	Ballota pseudodictamus			False Dittany	20-30cm 2Lpot	55 No
EH	Euonymus Harlequin			Dwarf Euonymus	20-30cm 2Lpot	358 No
Hbux	Hebe buxifolia		P	Hebe	20-30cm 2Lpot	40 No
HH	Hedera helix Hibernica	N	P	Irish Ivy	60-90cm 2Lpot	182 No
Mc	Mahonia Caress		P	Oregon Grape	40-60cm 3Lpot	20 No
IJCT	Ilex aquifolium JC Van Tol		P	Form of Holly	40-60cm 3Lpot	45 No
Lmu	Liriope muscari		P	Lily turf	20-30cm 2Lpot	125 No
Pset	Polystichum setiferum	N		Evergreen Fern	2Lpot	228 No
SKG	Skimmia japonica Kew Green		P	Skimmia	30-40cm 3Lpot	110 No
VEP	Viburnum tinus Eve Price		P	Viburnum	40-60cm 3Lpot	70 No
	TOTAL					1233 No

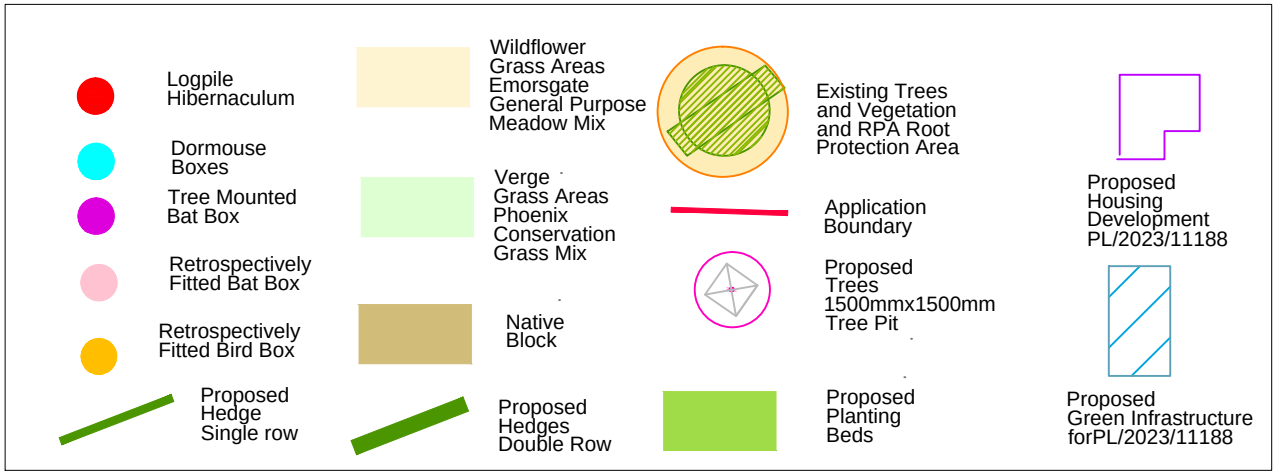

CA-2025- MLK-07 Rev A
14 Jan 2026
Increased disabled bays

Corscadden Associates
77 Fairleigh Road
Cardiff. CF11 9JW
Tel 07966 423074
email ca@corscaddenassociates.com

Project
**EASTERN WAY
MELKSHAM**

Drawing Title
**LANDSCAPE PROPOSALS
PLANTING BEDS**

Scale
1:500 at A2

Date
6 Jan 2026

Drawing No
173 CA-2025- MLK-07 Rev A