



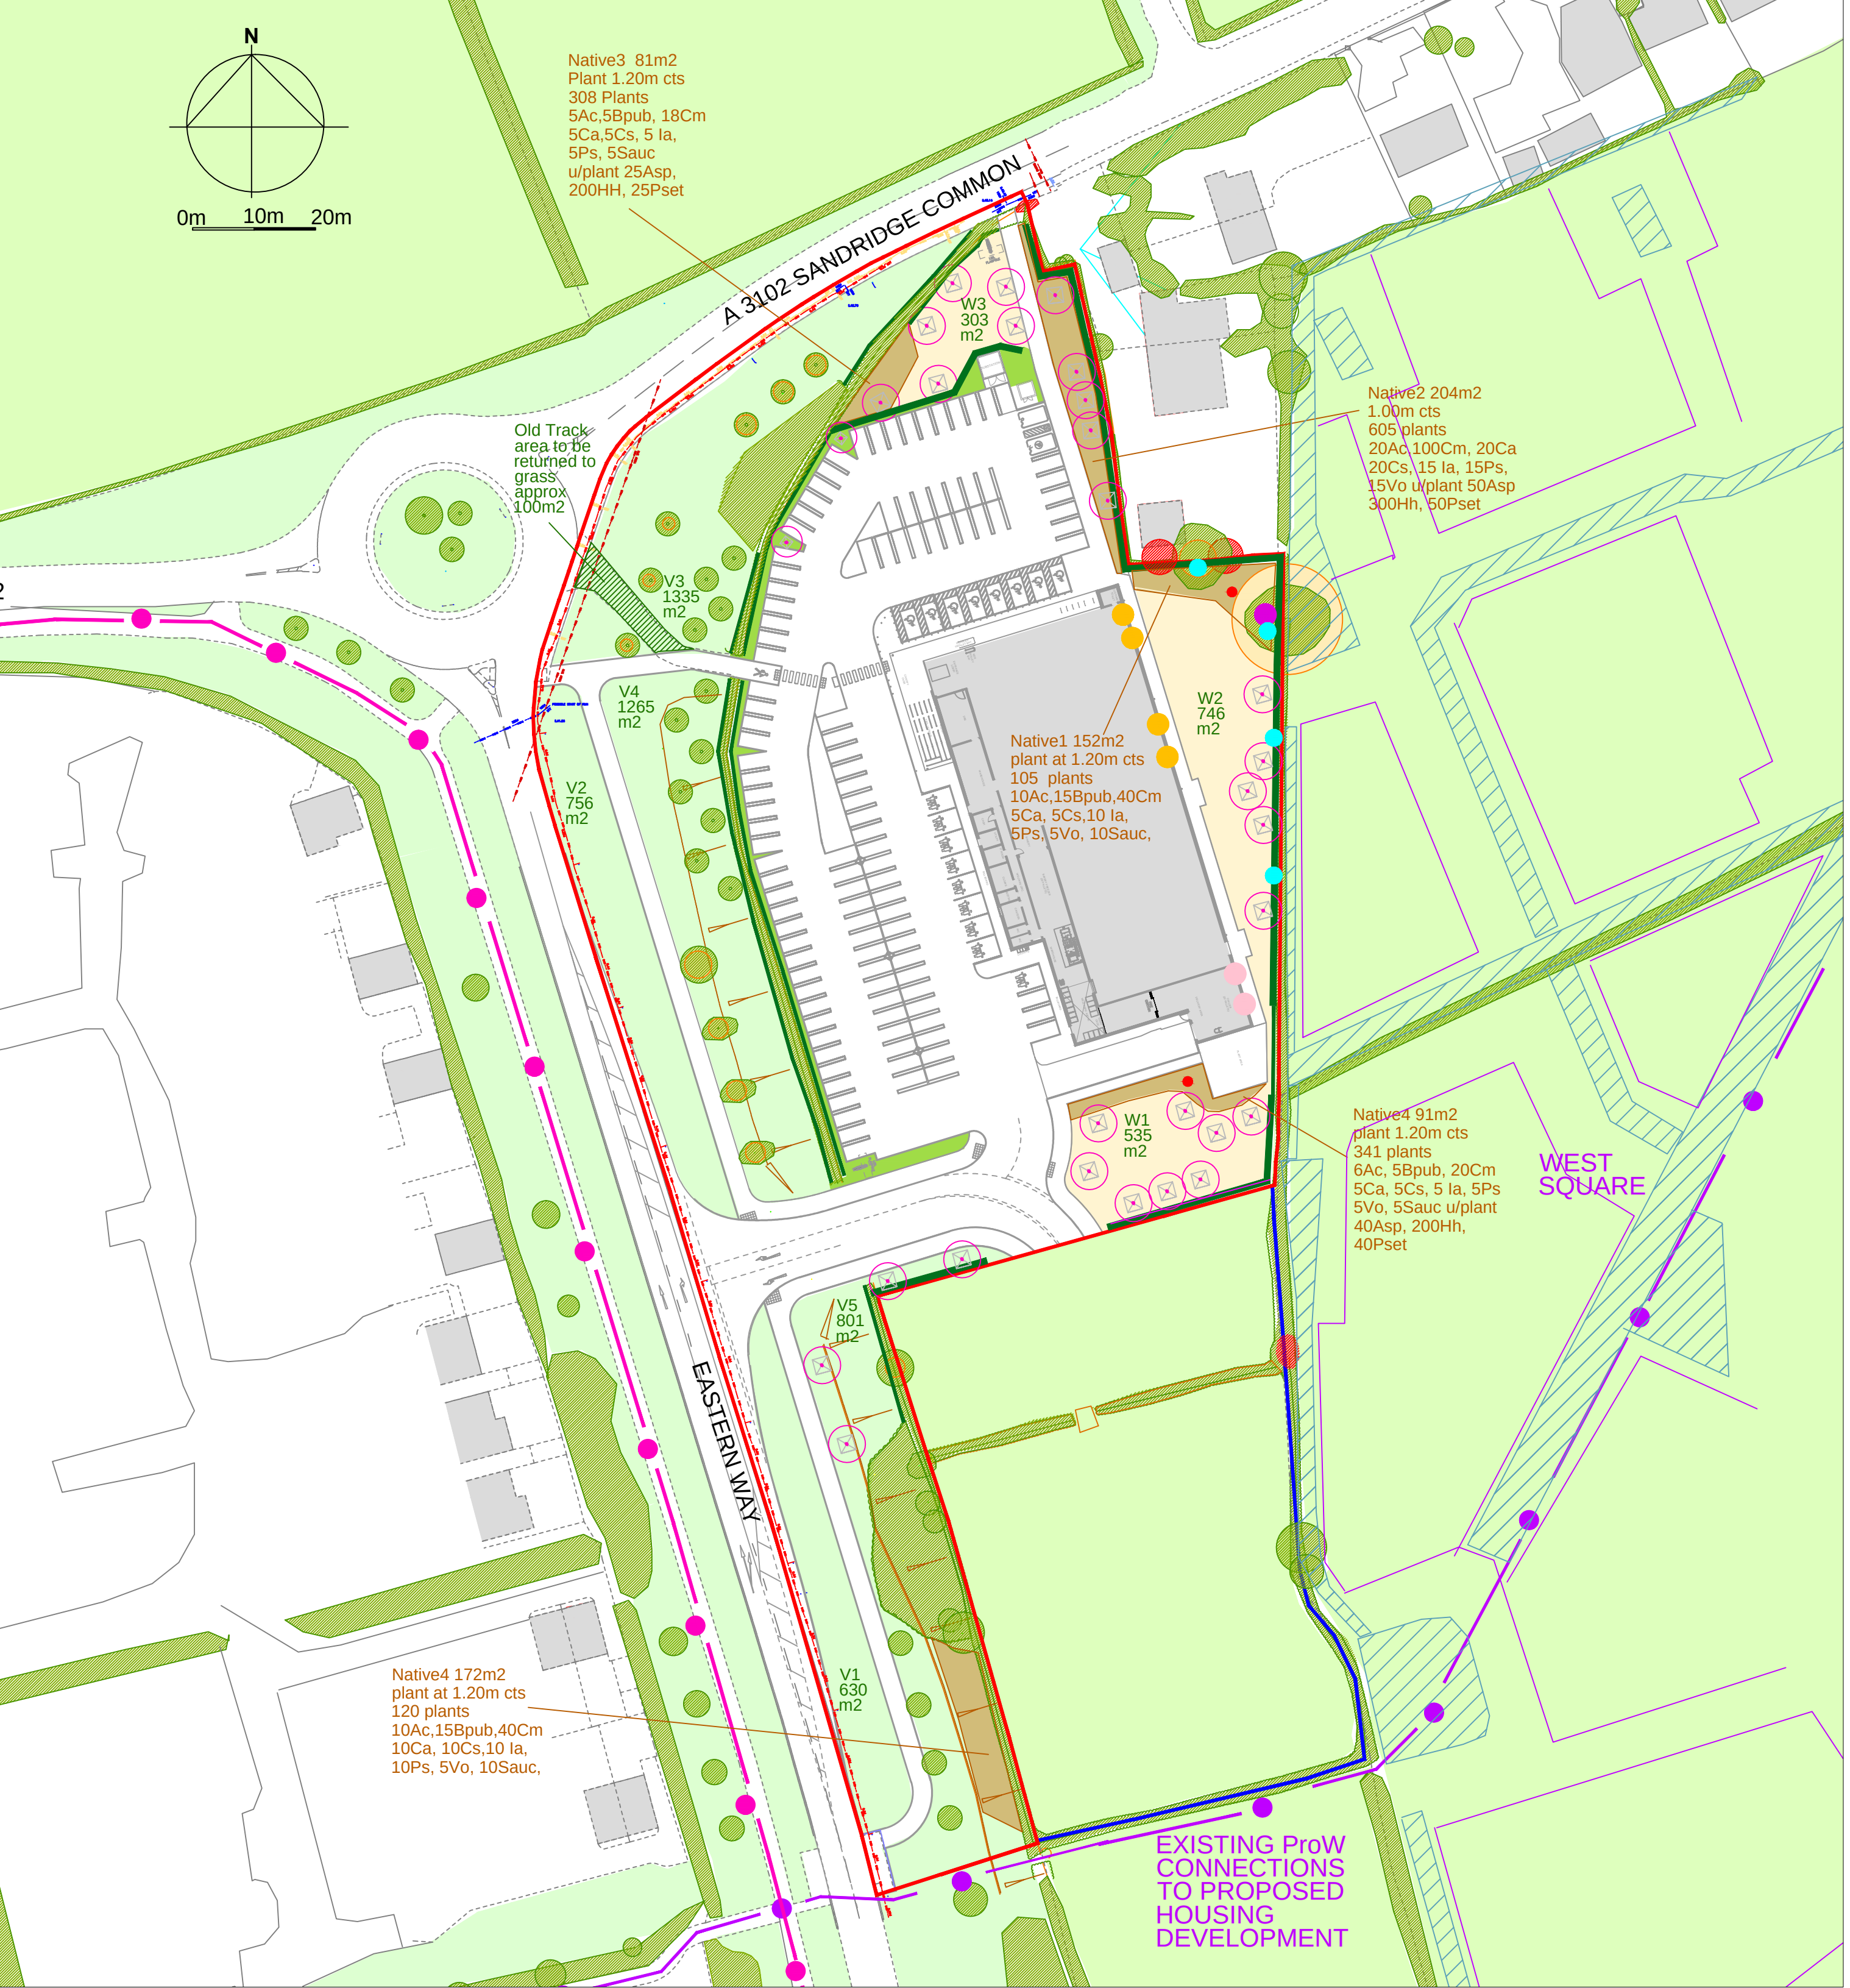

Ac	NATIVE BLOCKS 1-5	N	P	at 1.00m or 1.20m cts as indicated	NATIVE 1-5	700 m2
Bpub	Acer campestre	N		Field Maple	60-90cm 1+1	51 No
Cm	Betula pubescens	N		Downy Betula	60-90cm 1+1	40 No
Ca	Crataegus monogyna	N	P	Hawthorn	60-90cm 1+1	218 No
Cs	Corylus avellana	N	P	Hazel	60-90cm 1+1	45 No
Cs	Cornus sanguinea	N	P	Dogwood	60-90cm 1+1	45 No
la	Ilex aquifolium	N	P	Holly	60-90cm 1+1	45 No
Ps	Prunus spinosa	N	P	Blackthorn	60-90cm 1+1	40 No
Vo	Viburnum opulus	N	P	Gelder Rose	60-90cm 1+1	35 No
Sauc	Sorbus aucuparia	N	P	Rowan	60-90cm 1+1	235 No
	Underplant					
Asp	Asplenium scolopendrium	N		Harts Tongue Fern	2Lpot	115 No
HH	Hedera helix Hibernica	N	P	Irish Ivy	60-90cm 2Lpot	700 No
Pset	Polystichum setiferum	N		Evergreen Fern	2Lpot	115 No
	TOTAL					1684 No

	WILD FLOWER GRASS AREAS					
	VERGE AREAS		Overseed as necessary	V1-V6		4787 m2
	SITE GRASS AREA			W1-W3		1584 m2
	TOTAL					6371 m2

	EM2 STANDARD GENERAL PURPOSE MEADOW MIXTURE					
	Emorsgate Seeds					
	enquires@emorsgateseeds.com					
	01553 829028					

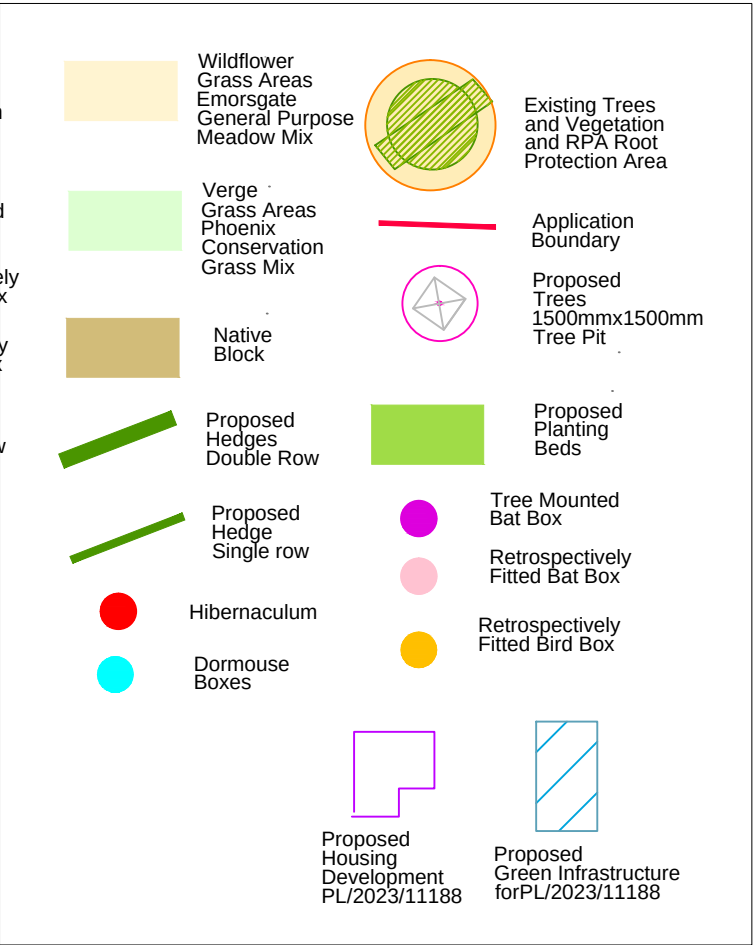

Corscadden Associates
77 Fairleigh Road
Cardiff. CF11 9JW
Tel 07966 423074
email ca@corscaddenassociates.com

Project
**EASTERN WAY
MELKSHAM**

Drawing Title
**LANDSCAPE PROPOSALS
NATIVE & GRASS**

Scale
1:750 at A2

Date
19 Dec 2025

CA-2025- MLK-08 Rev A
14 Jan 2026
Increased disabled bays