


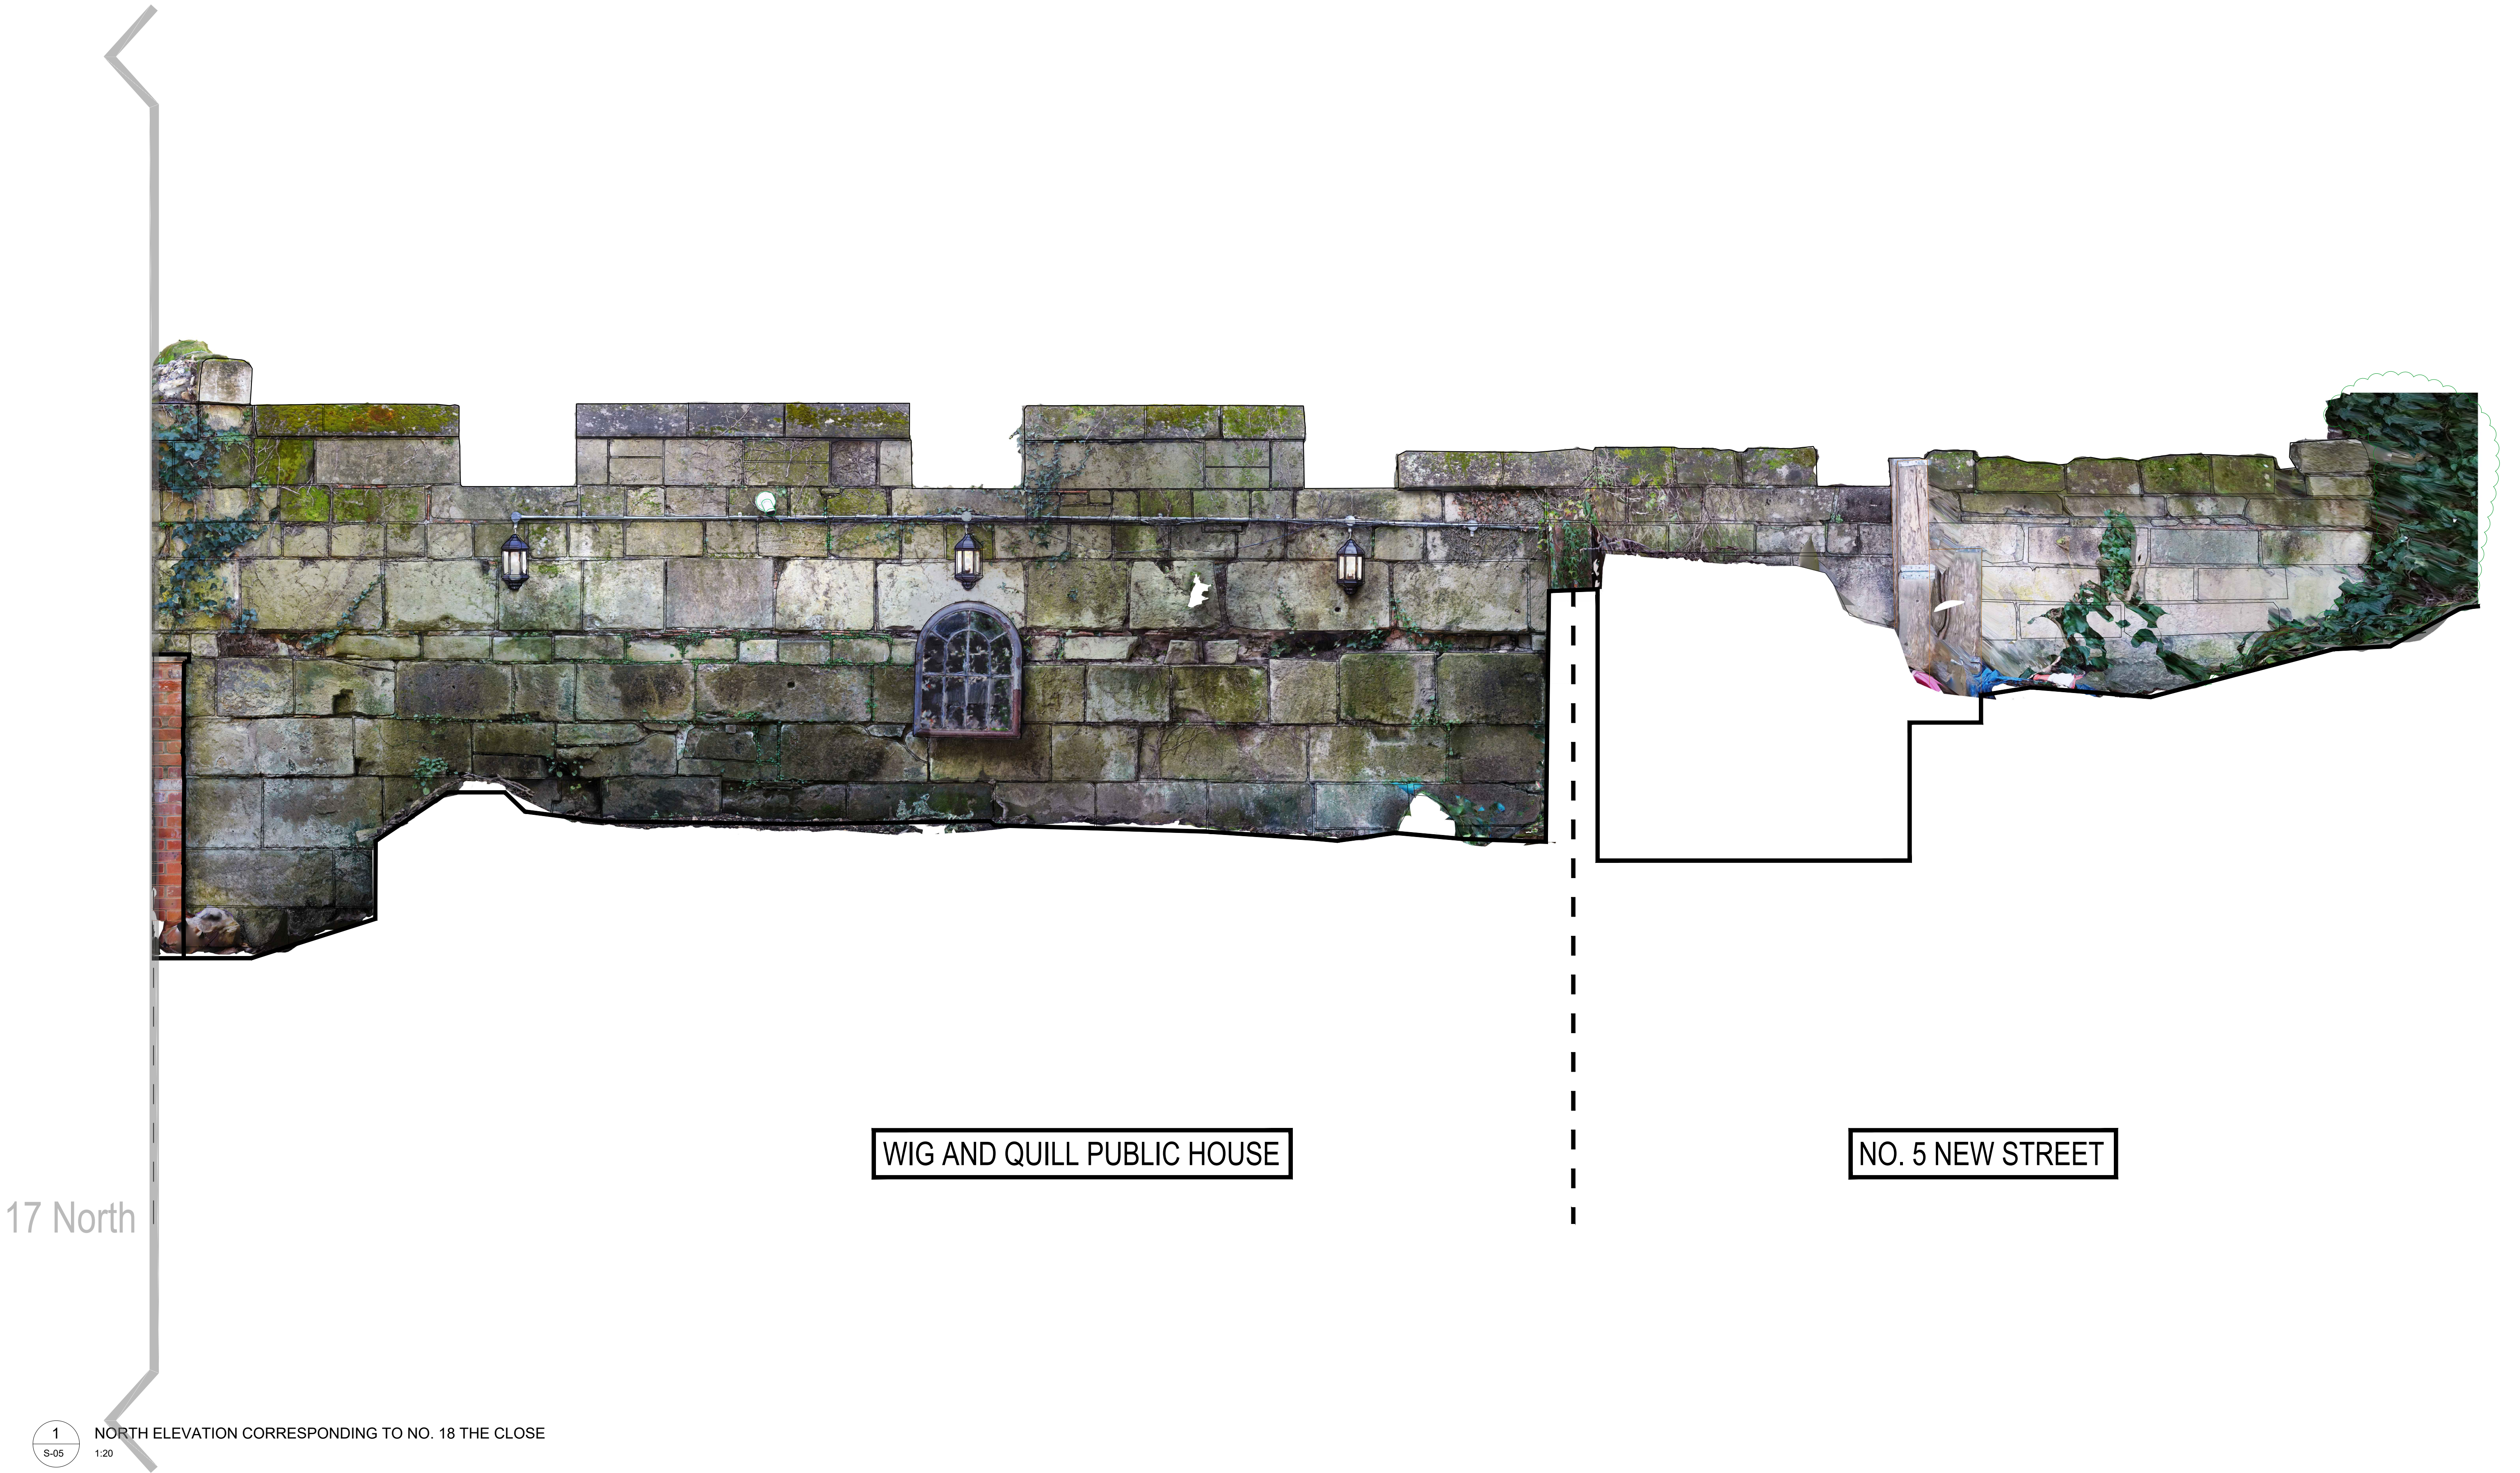

WIG AND QUILL PUBLIC HOUSE

NO. 5 NEW STREET

17 North

1
S-05

NORTH ELEVATION CORRESPONDING TO NO. 18 THE CLOSE
1:20