


Key

- Chicksgrove Replacement Stone
- Mortar Repair
- Rebed

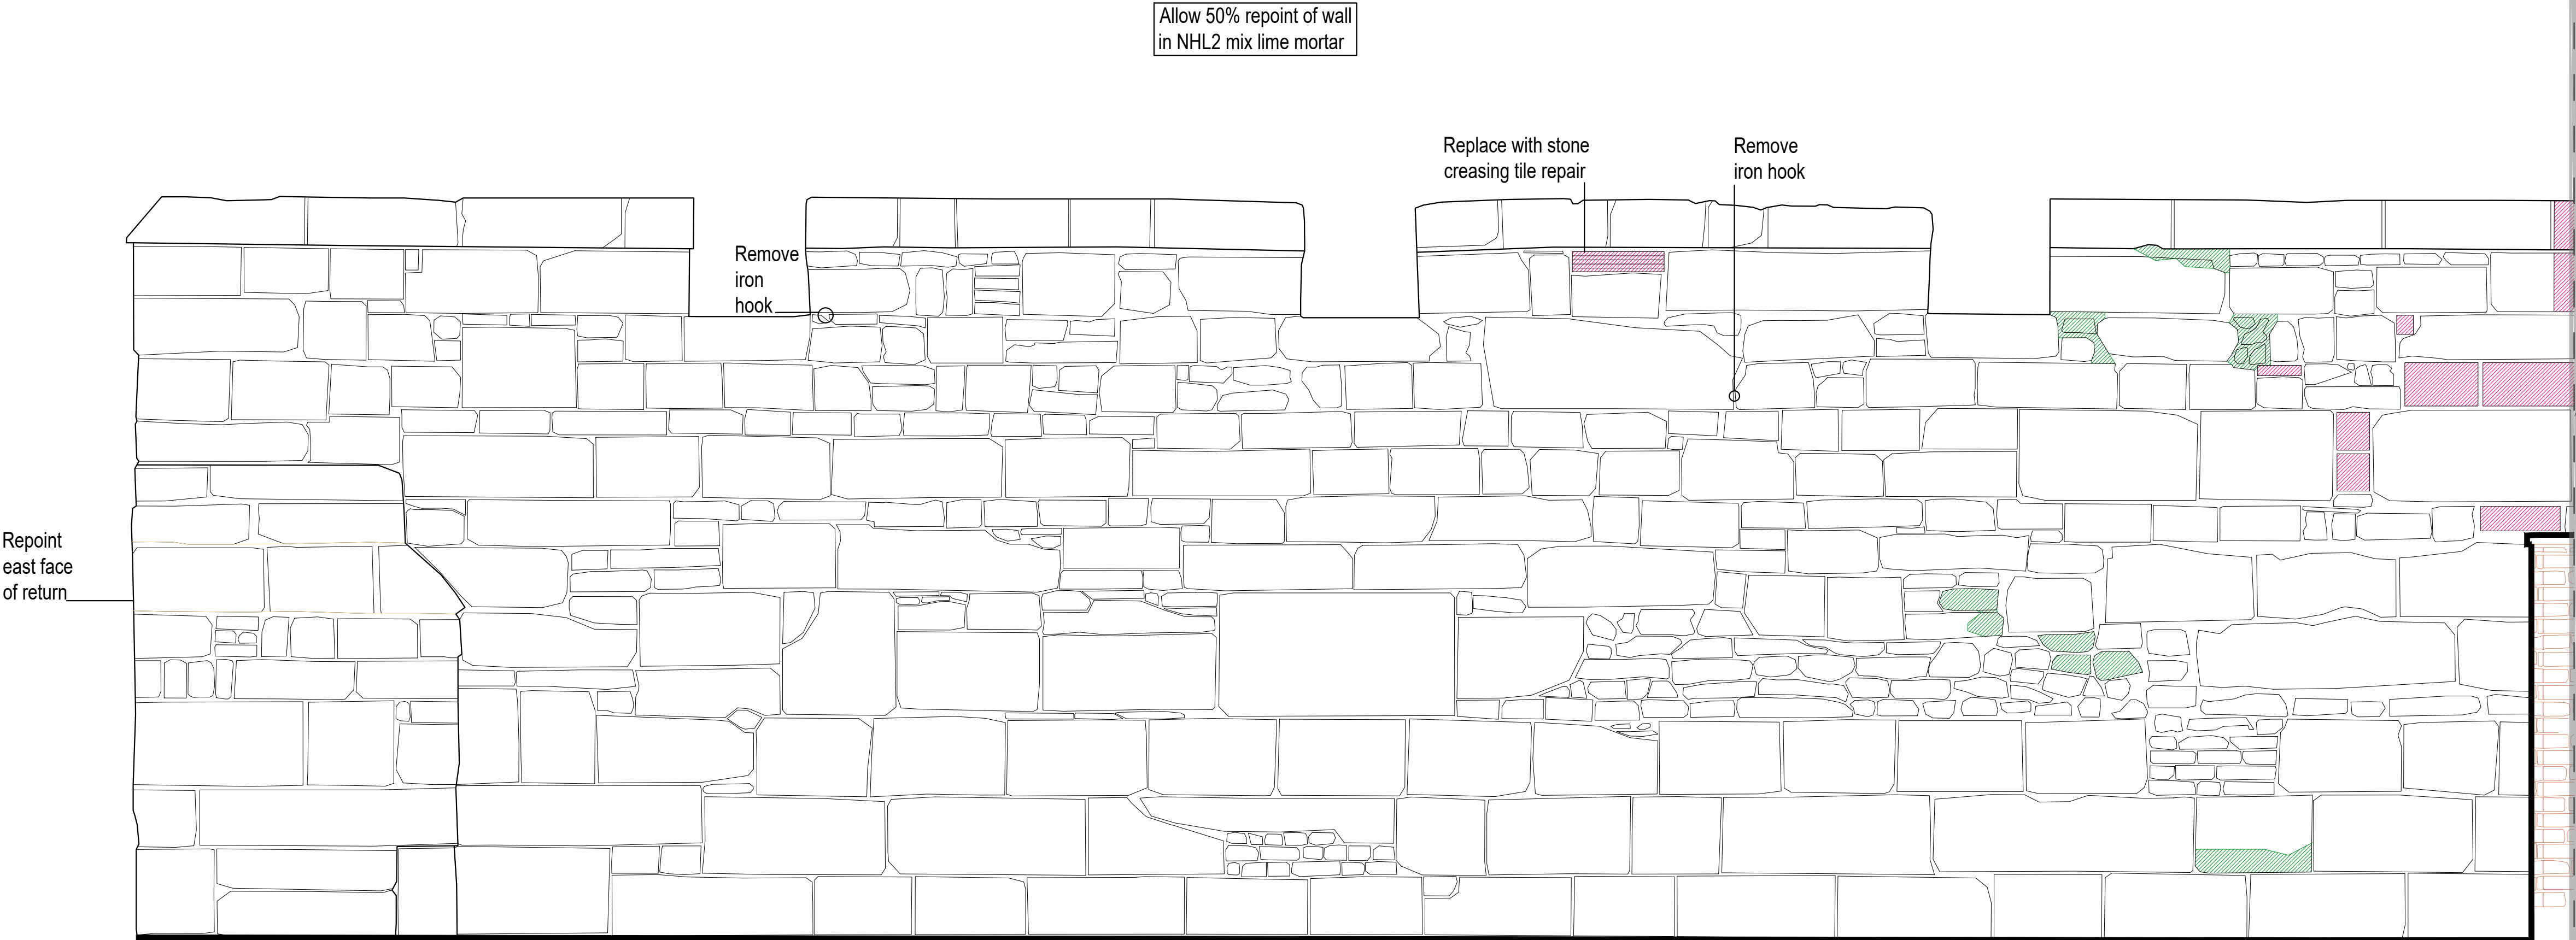

ALEXANDRA HOUSE

WIG AND QUILL  
PUBLIC HOUSE

18 North

1 NORTH ELEVATION CORRESPONDING TO NO. 17 THE CLOSE  
P-07 1:20