



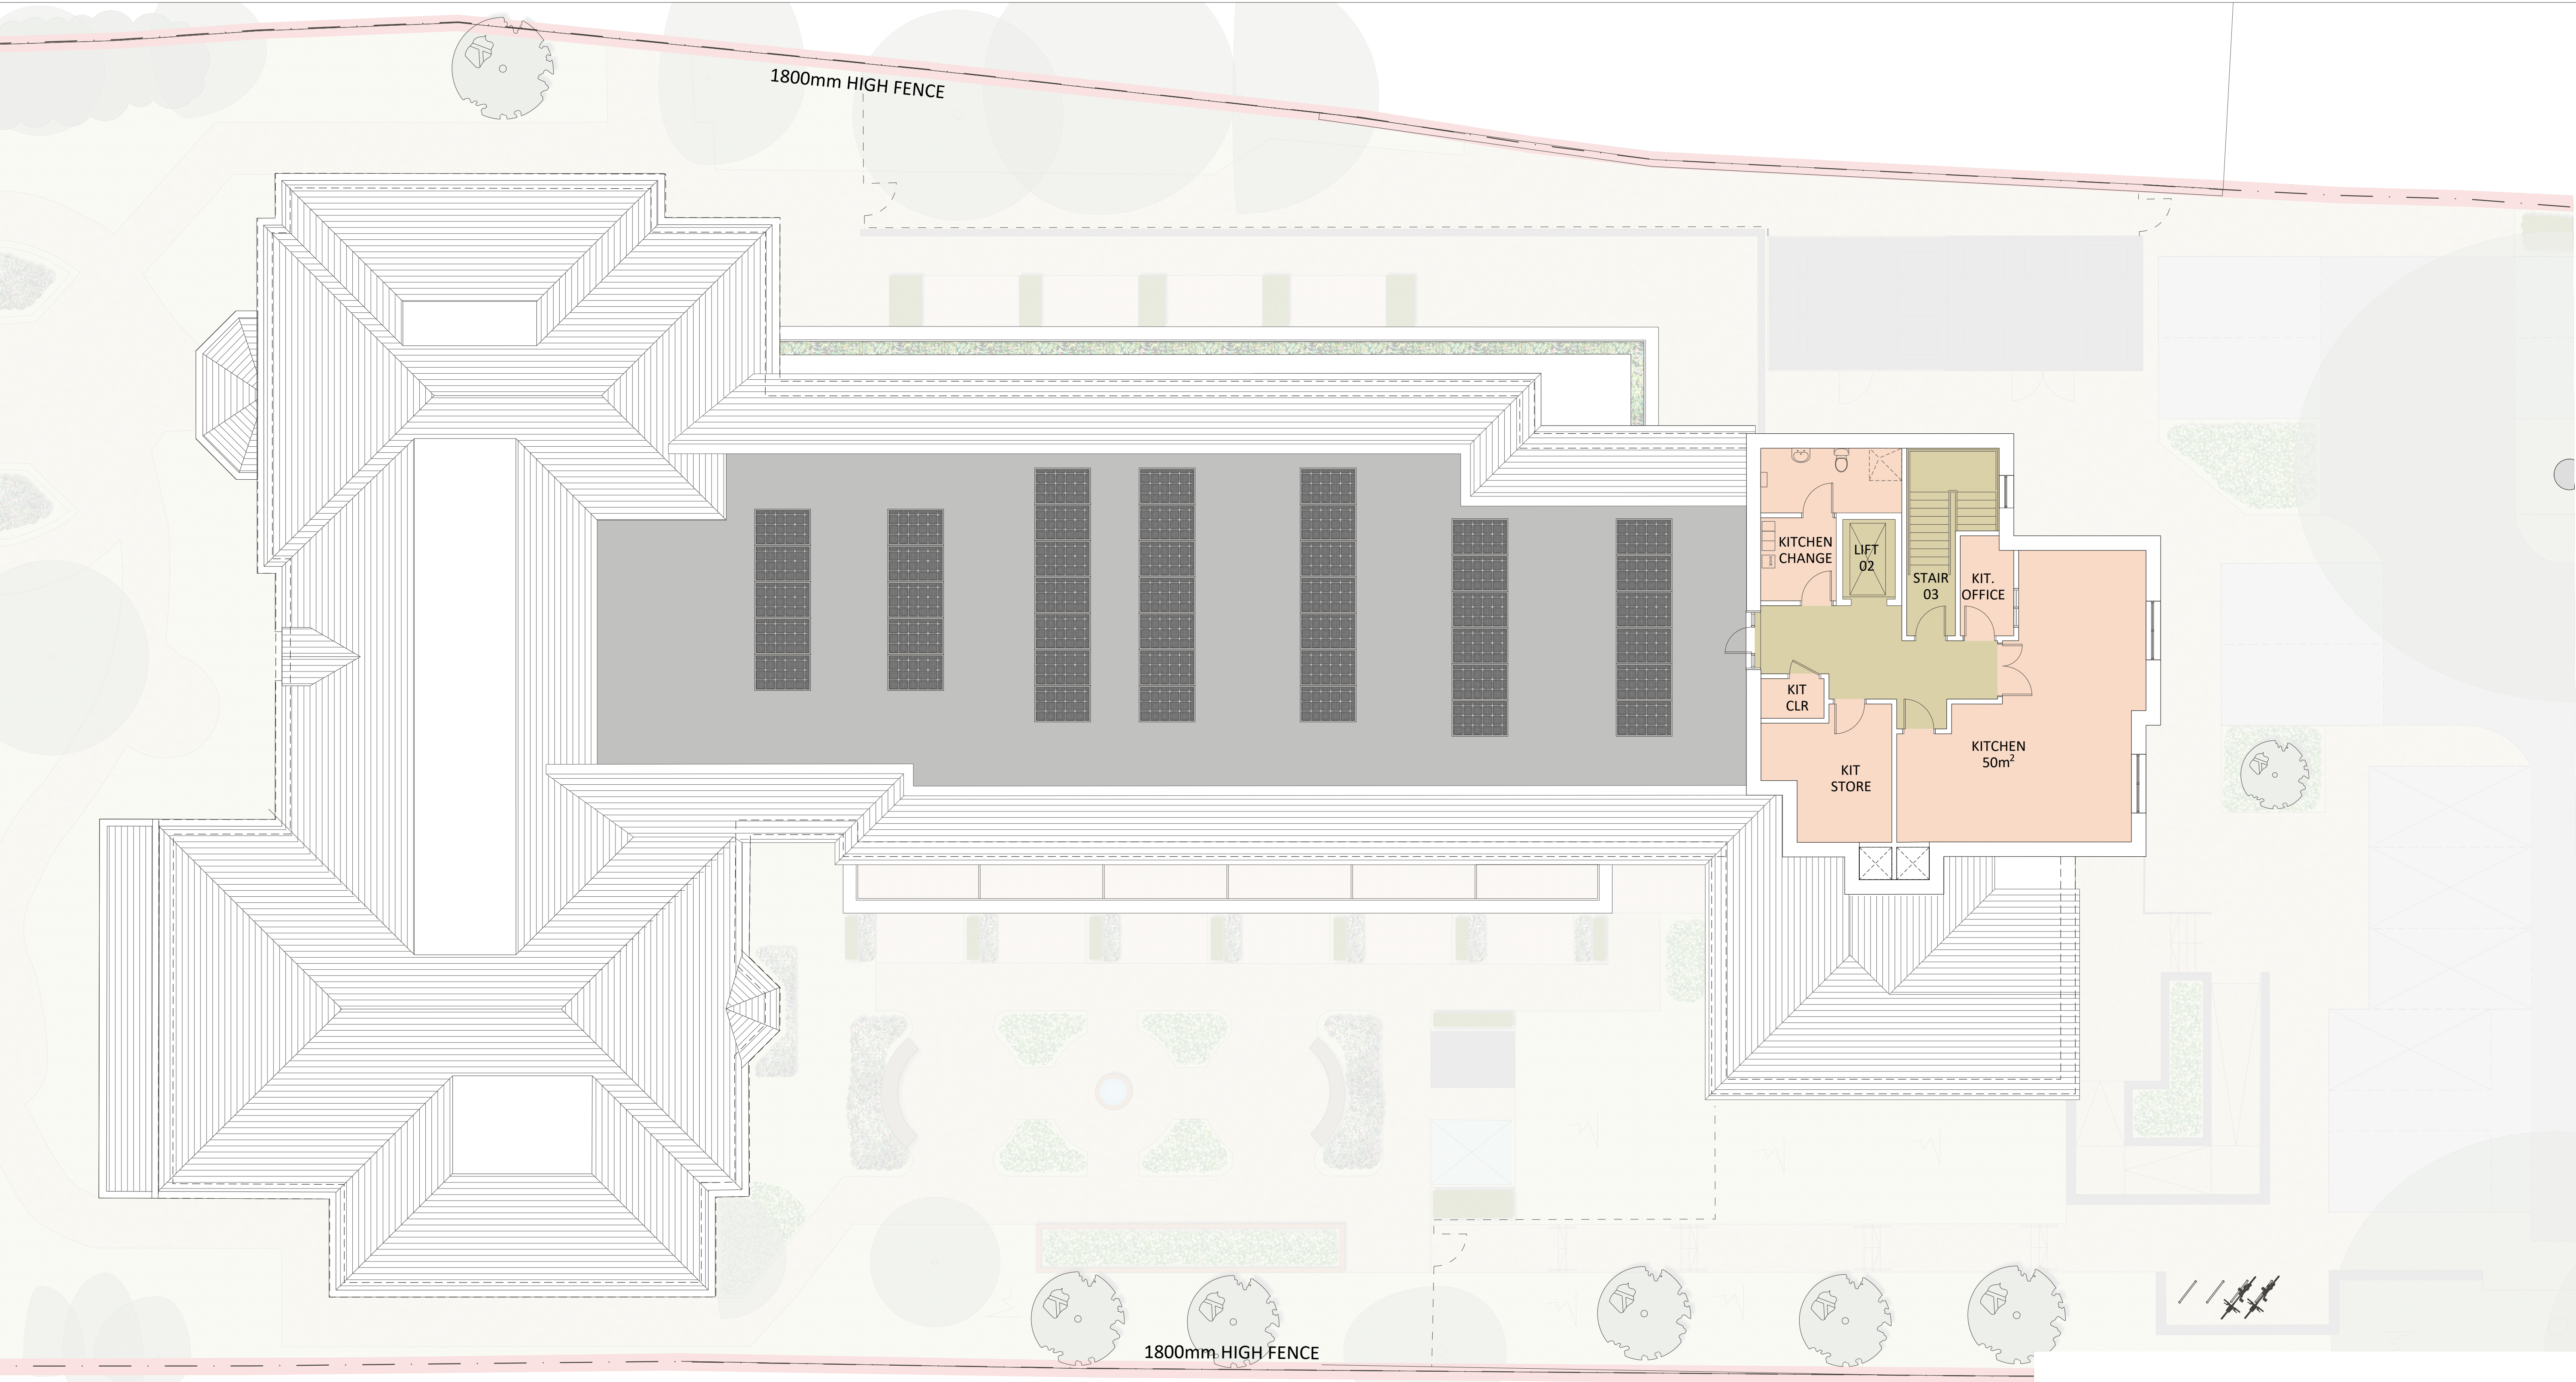

- KEY:
- RESIDENT BEDROOM
 - COMMUNAL / ACTIVITY SPACE
 - STAFF AND SERVICE AREA
 - CIRCULATION ROUTES
 - EXTERNAL AREAS
 - PV PANELS (SHOWN INDICATIVELY, NUMBER OF PANELS TBC AT DETAILED DESIGN STAGE)

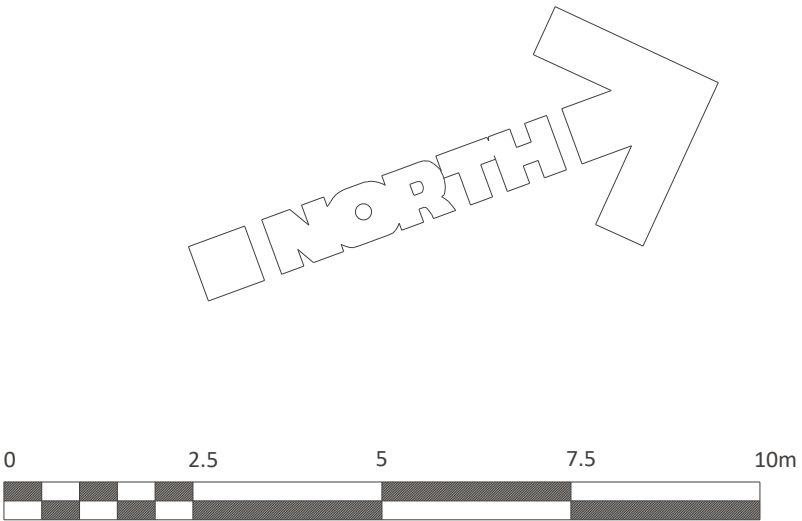

ISSUED FOR SECTION 73 APPLICATION				RZ	IC	27.04.2026			
Rev.	Description				Author	Checked	Date		
CARLESS + ADAMS									
01628 665131 enquiries@carless-adams.co.uk carless-adams.co.uk					Design the best, to live the best				
Client									
FIDELIA CARE LTD									
Project									
STAVERTON HOUSE EXTENSION									
Title						C+A no.			
PROPOSED FIRST FLOOR PLAN						A-1075			
scale	1:100	author	RZ	chk'd	GW	date	Oct 30, 24	sheet size	A1
project.	org.	zone.	level.	type.	role.	class.	num.	status.	rev.
1075					A		112		A

For construction purposes dimensions shall not be scaled & figured dimensions must be verified on site before work commences.
This drawing is Copyright ©