




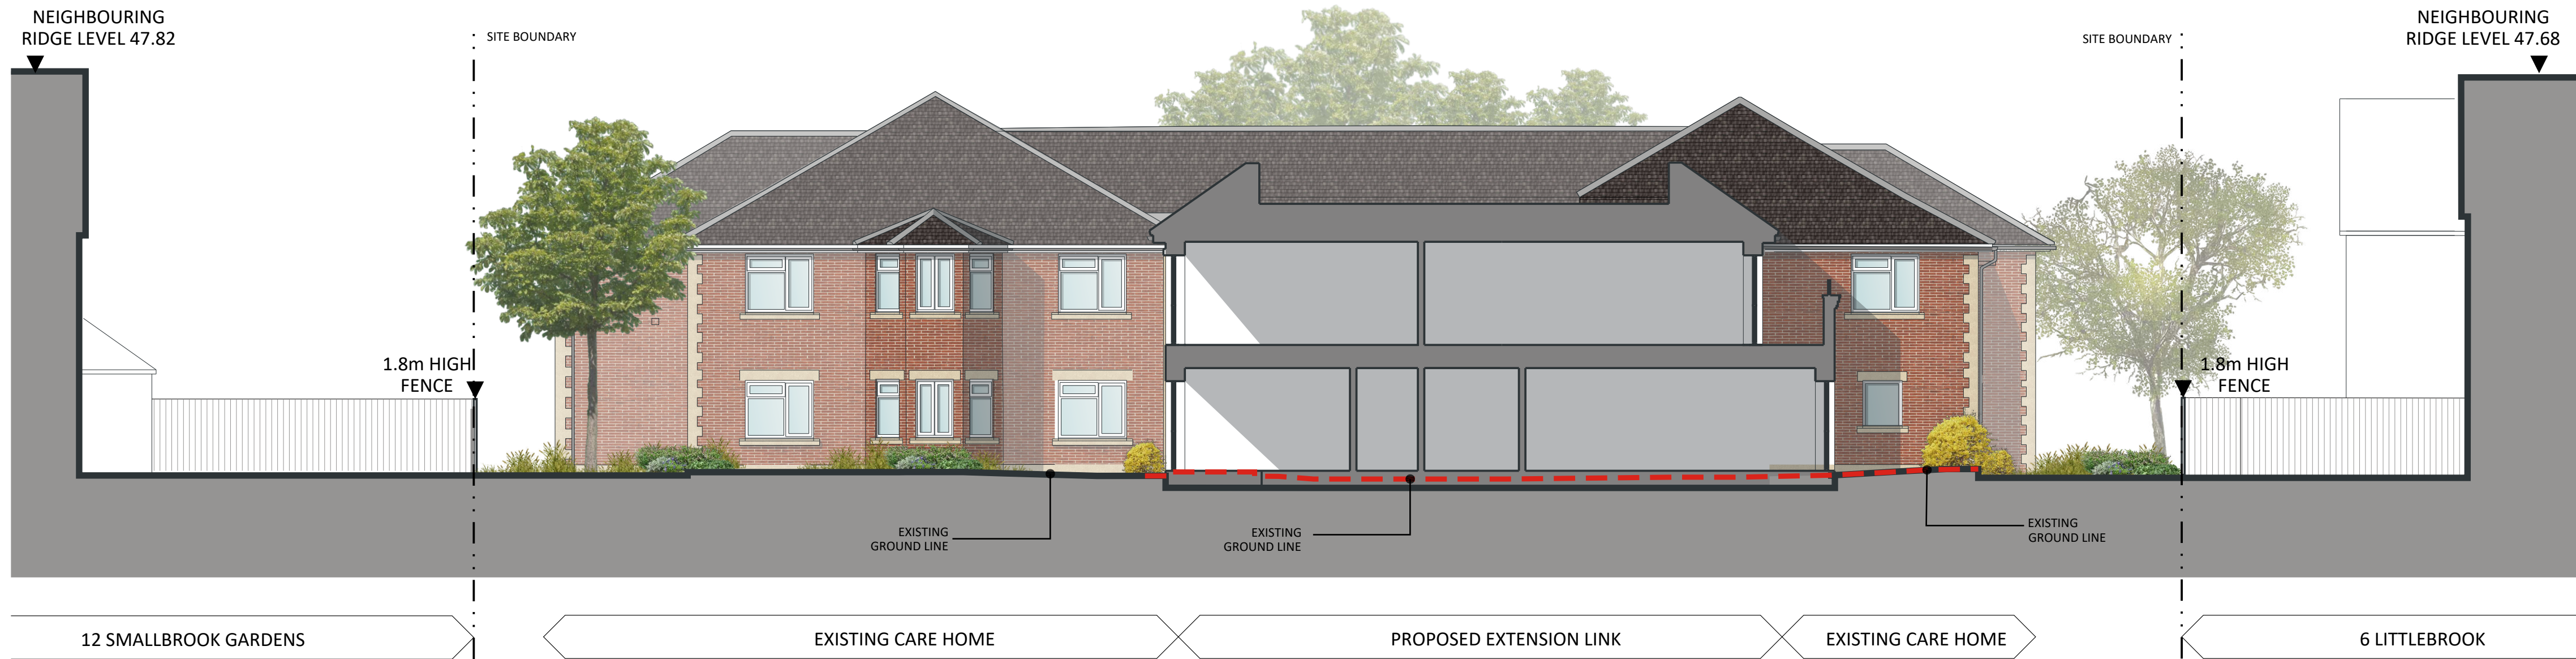

SECTION E

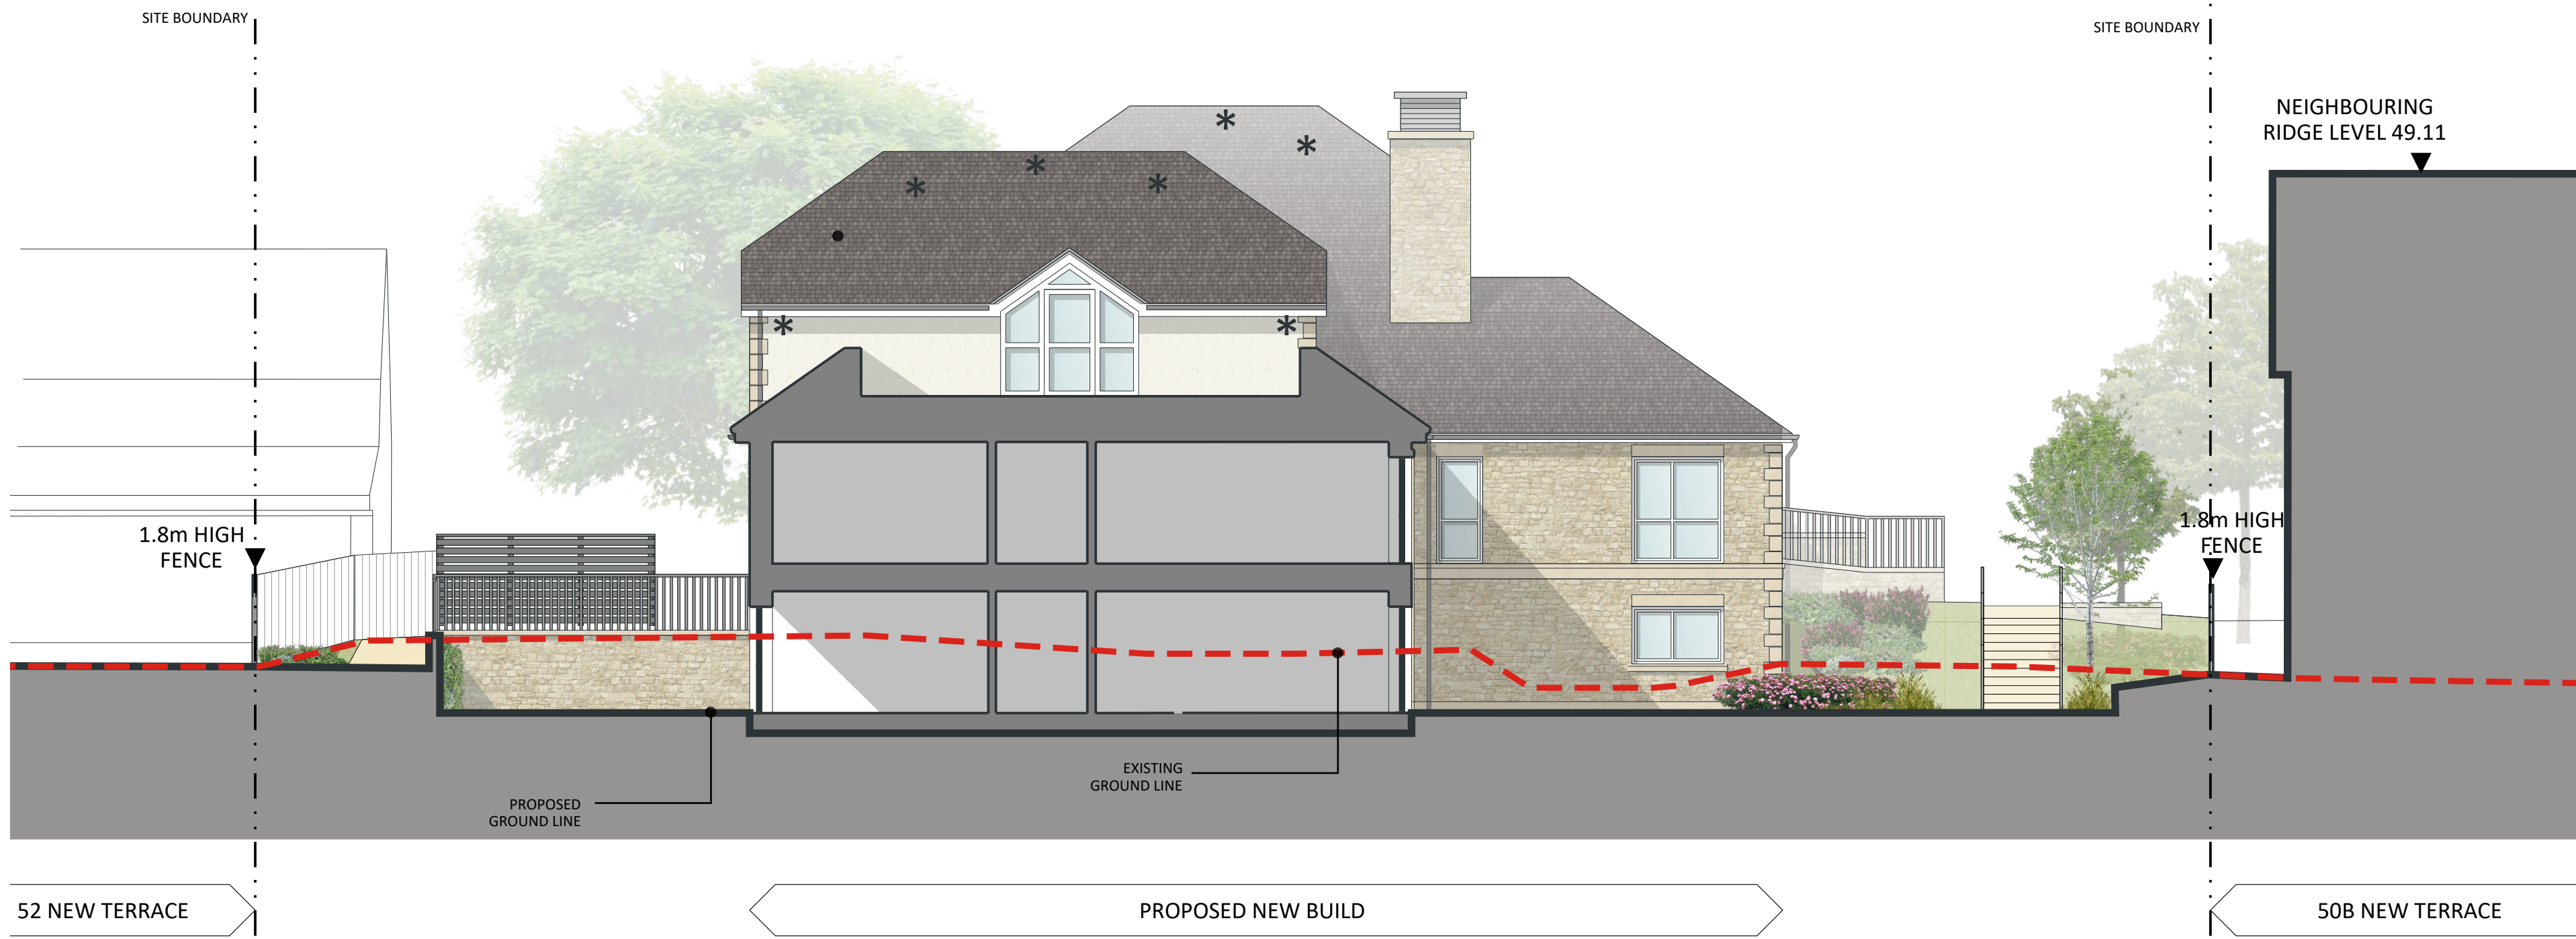

SECTION F

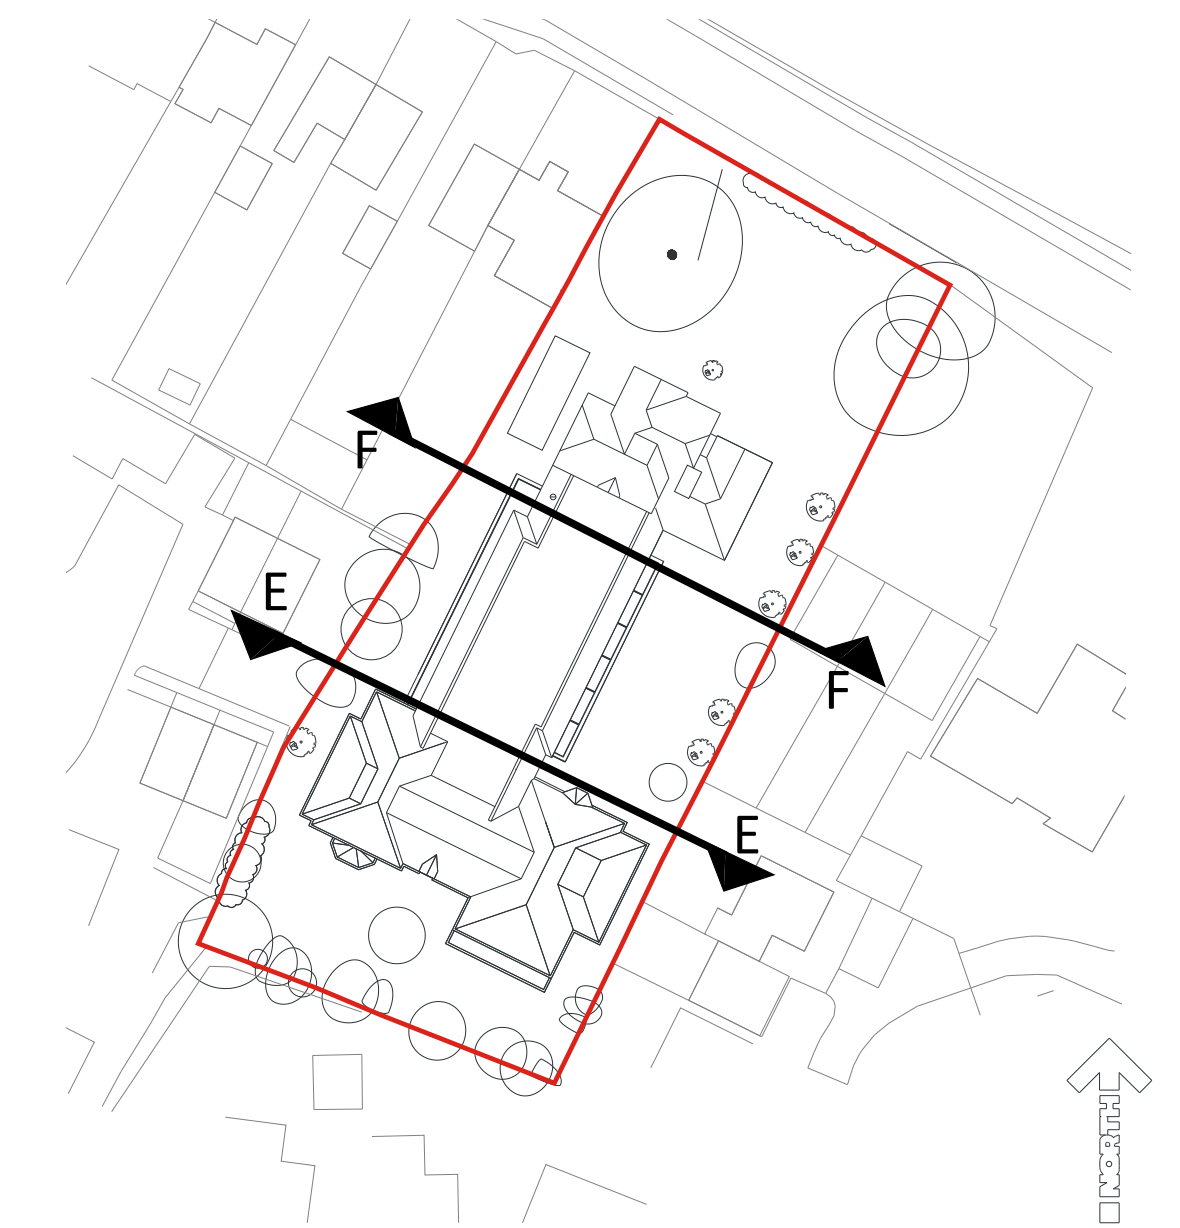

KEY PLAN

- KEY
- * APPROXIMATE LOCATION OF FEATURES FOR BATS AND SWIFTS (TO BE CONFIRMED ON SITE). FOR DETAILS, REFER TO NOTES AND MITIGATION AND ENHANCEMENT PLAN BY FOCUS ENVIRO (JUNE 2025)

NOTES
Detailed information provided in the following documents and plans (or otherwise superseded by the Natural England European Protected Species Mitigation Licence) :

- Update Bat Survey Report (Focus Environmental Consultants, June 2025).
- Draft Mitigation and Enhancement Elevation Plan I. (Focus Environmental Consultants, June 2025).
- Draft Mitigation and Enhancement Elevation Plan II. (Focus Environmental Consultants, June 2025).
- Draft Mitigation and Enhancement Elevation Plan III. (Focus Environmental Consultants, June 2025).
- Mitigation and Enhancement Site Plan (Focus Environmental Consultants, June 2025).

A	ISSUED FOR SECTION 73 APPLICATION			RZ	IC	27.04.2026
Rev.	Description			Author	Checked	Date

CARLESS + ADAMS

01628 665131 enquiries@carless-adams.co.uk
carless-adams.co.uk

Design the best,
to live the best

Client
FIDELIA CARE LTD.

Project
STAVERTON HOUSE EXTENSION

Title
PROPOSED SECTIONS
E AND F

C+A no.
A-1075

scale	1:100	author	RZ	chk'd	GW	date	14.03.2025	sheet size	A1
-------	-------	--------	----	-------	----	------	------------	------------	----

project.	org.	zone.	level.	type.	role.	class.	num.	status.	rev.
A-1075					A		36		A

For construction purposes dimensions shall not be scaled & figured dimensions must be verified on site before work commences.
This drawing is Copyright ©

