


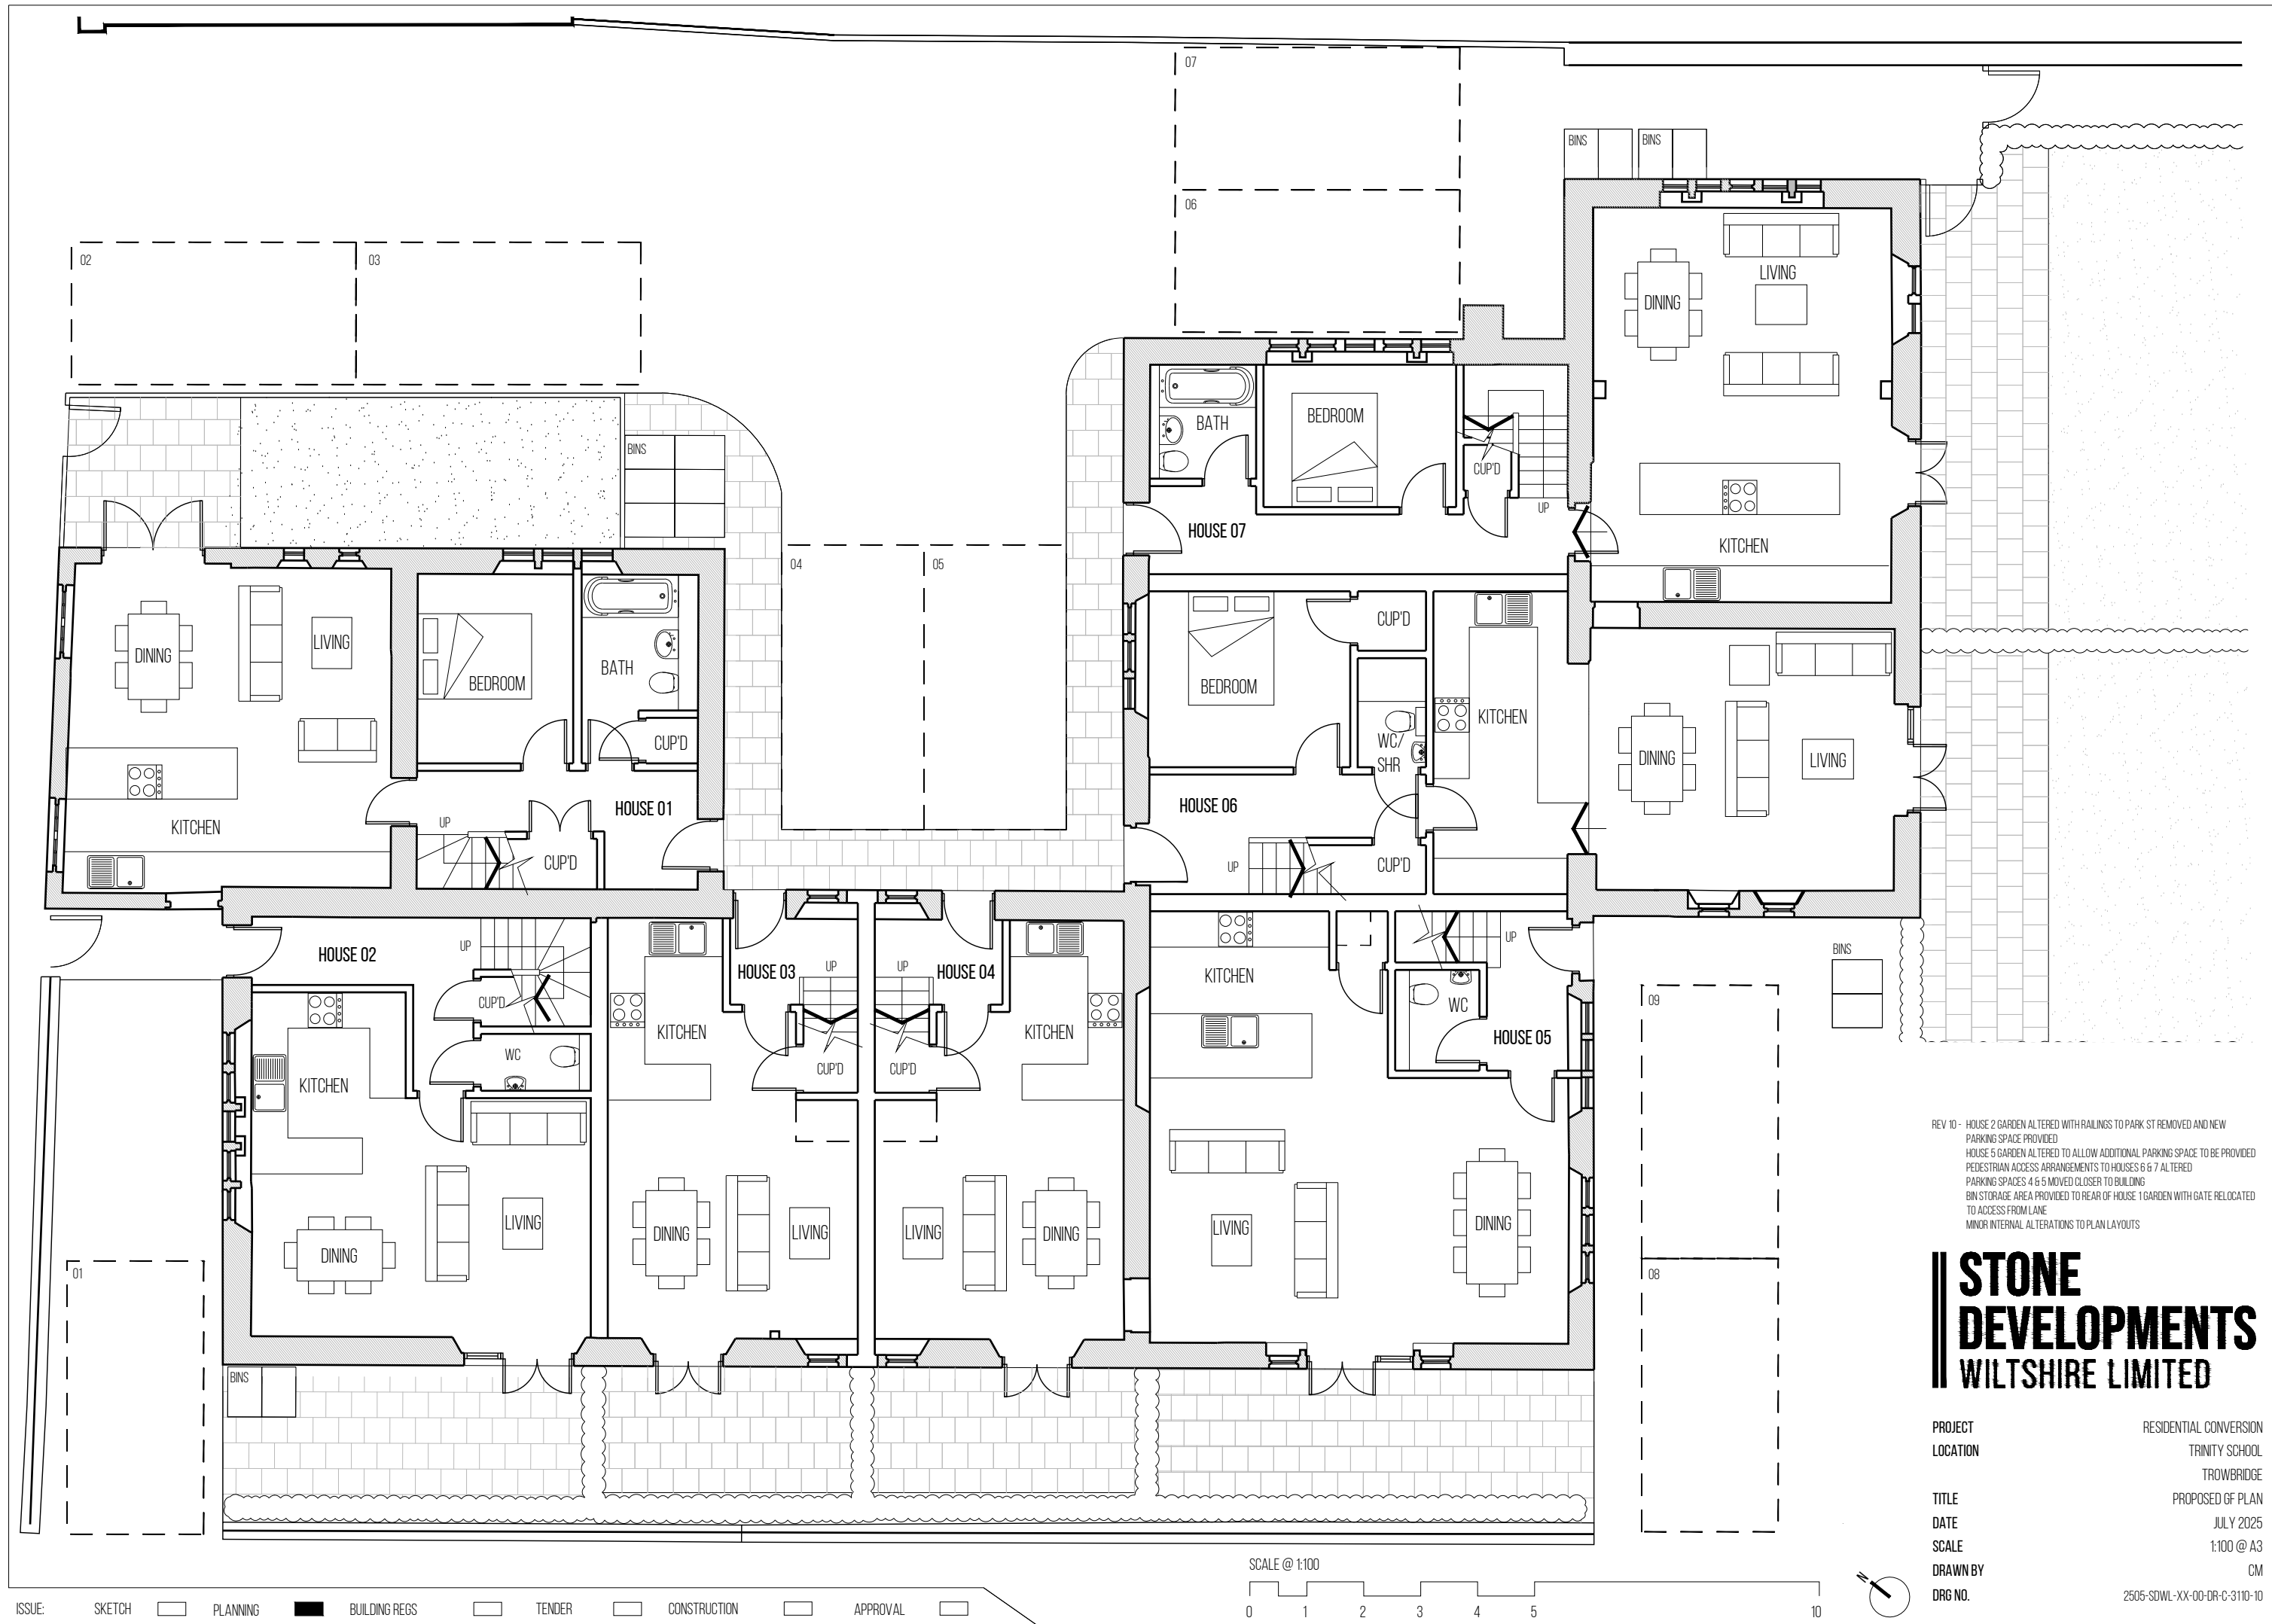


REV 10 - HOUSE 2 GARDEN ALTERED WITH RAILINGS TO PARK ST REMOVED AND NEW PARKING SPACE PROVIDED
HOUSE 5 GARDEN ALTERED TO ALLOW ADDITIONAL PARKING SPACE TO BE PROVIDED
PEDESTRIAN ACCESS ARRANGEMENTS TO HOUSES 6 & 7 ALTERED
PARKING SPACES 4 & 5 MOVED CLOSER TO BUILDING
BIN STORAGE AREA PROVIDED TO REAR OF HOUSE 1 GARDEN WITH GATE RELOCATED TO ACCESS FROM LANE
MINOR INTERNAL ALTERATIONS TO PLAN LAYOUTS

STONE DEVELOPMENTS WILTSHIRE LIMITED

PROJECT LOCATION
RESIDENTIAL CONVERSION
TRINITY SCHOOL
TROWBRIDGE
PROPOSED OF PLAN
JULY 2025
1:100 @ A3
CM
2505-SDWL-XX-00-DR-C-3110-10

TITLE
DATE
SCALE
DRAWN BY
DRG NO.

SCALE @ 1:100

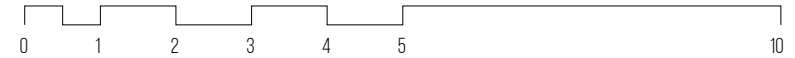

ISSUE: SKETCH PLANNING BUILDING REGS TENDER CONSTRUCTION APPROVAL