


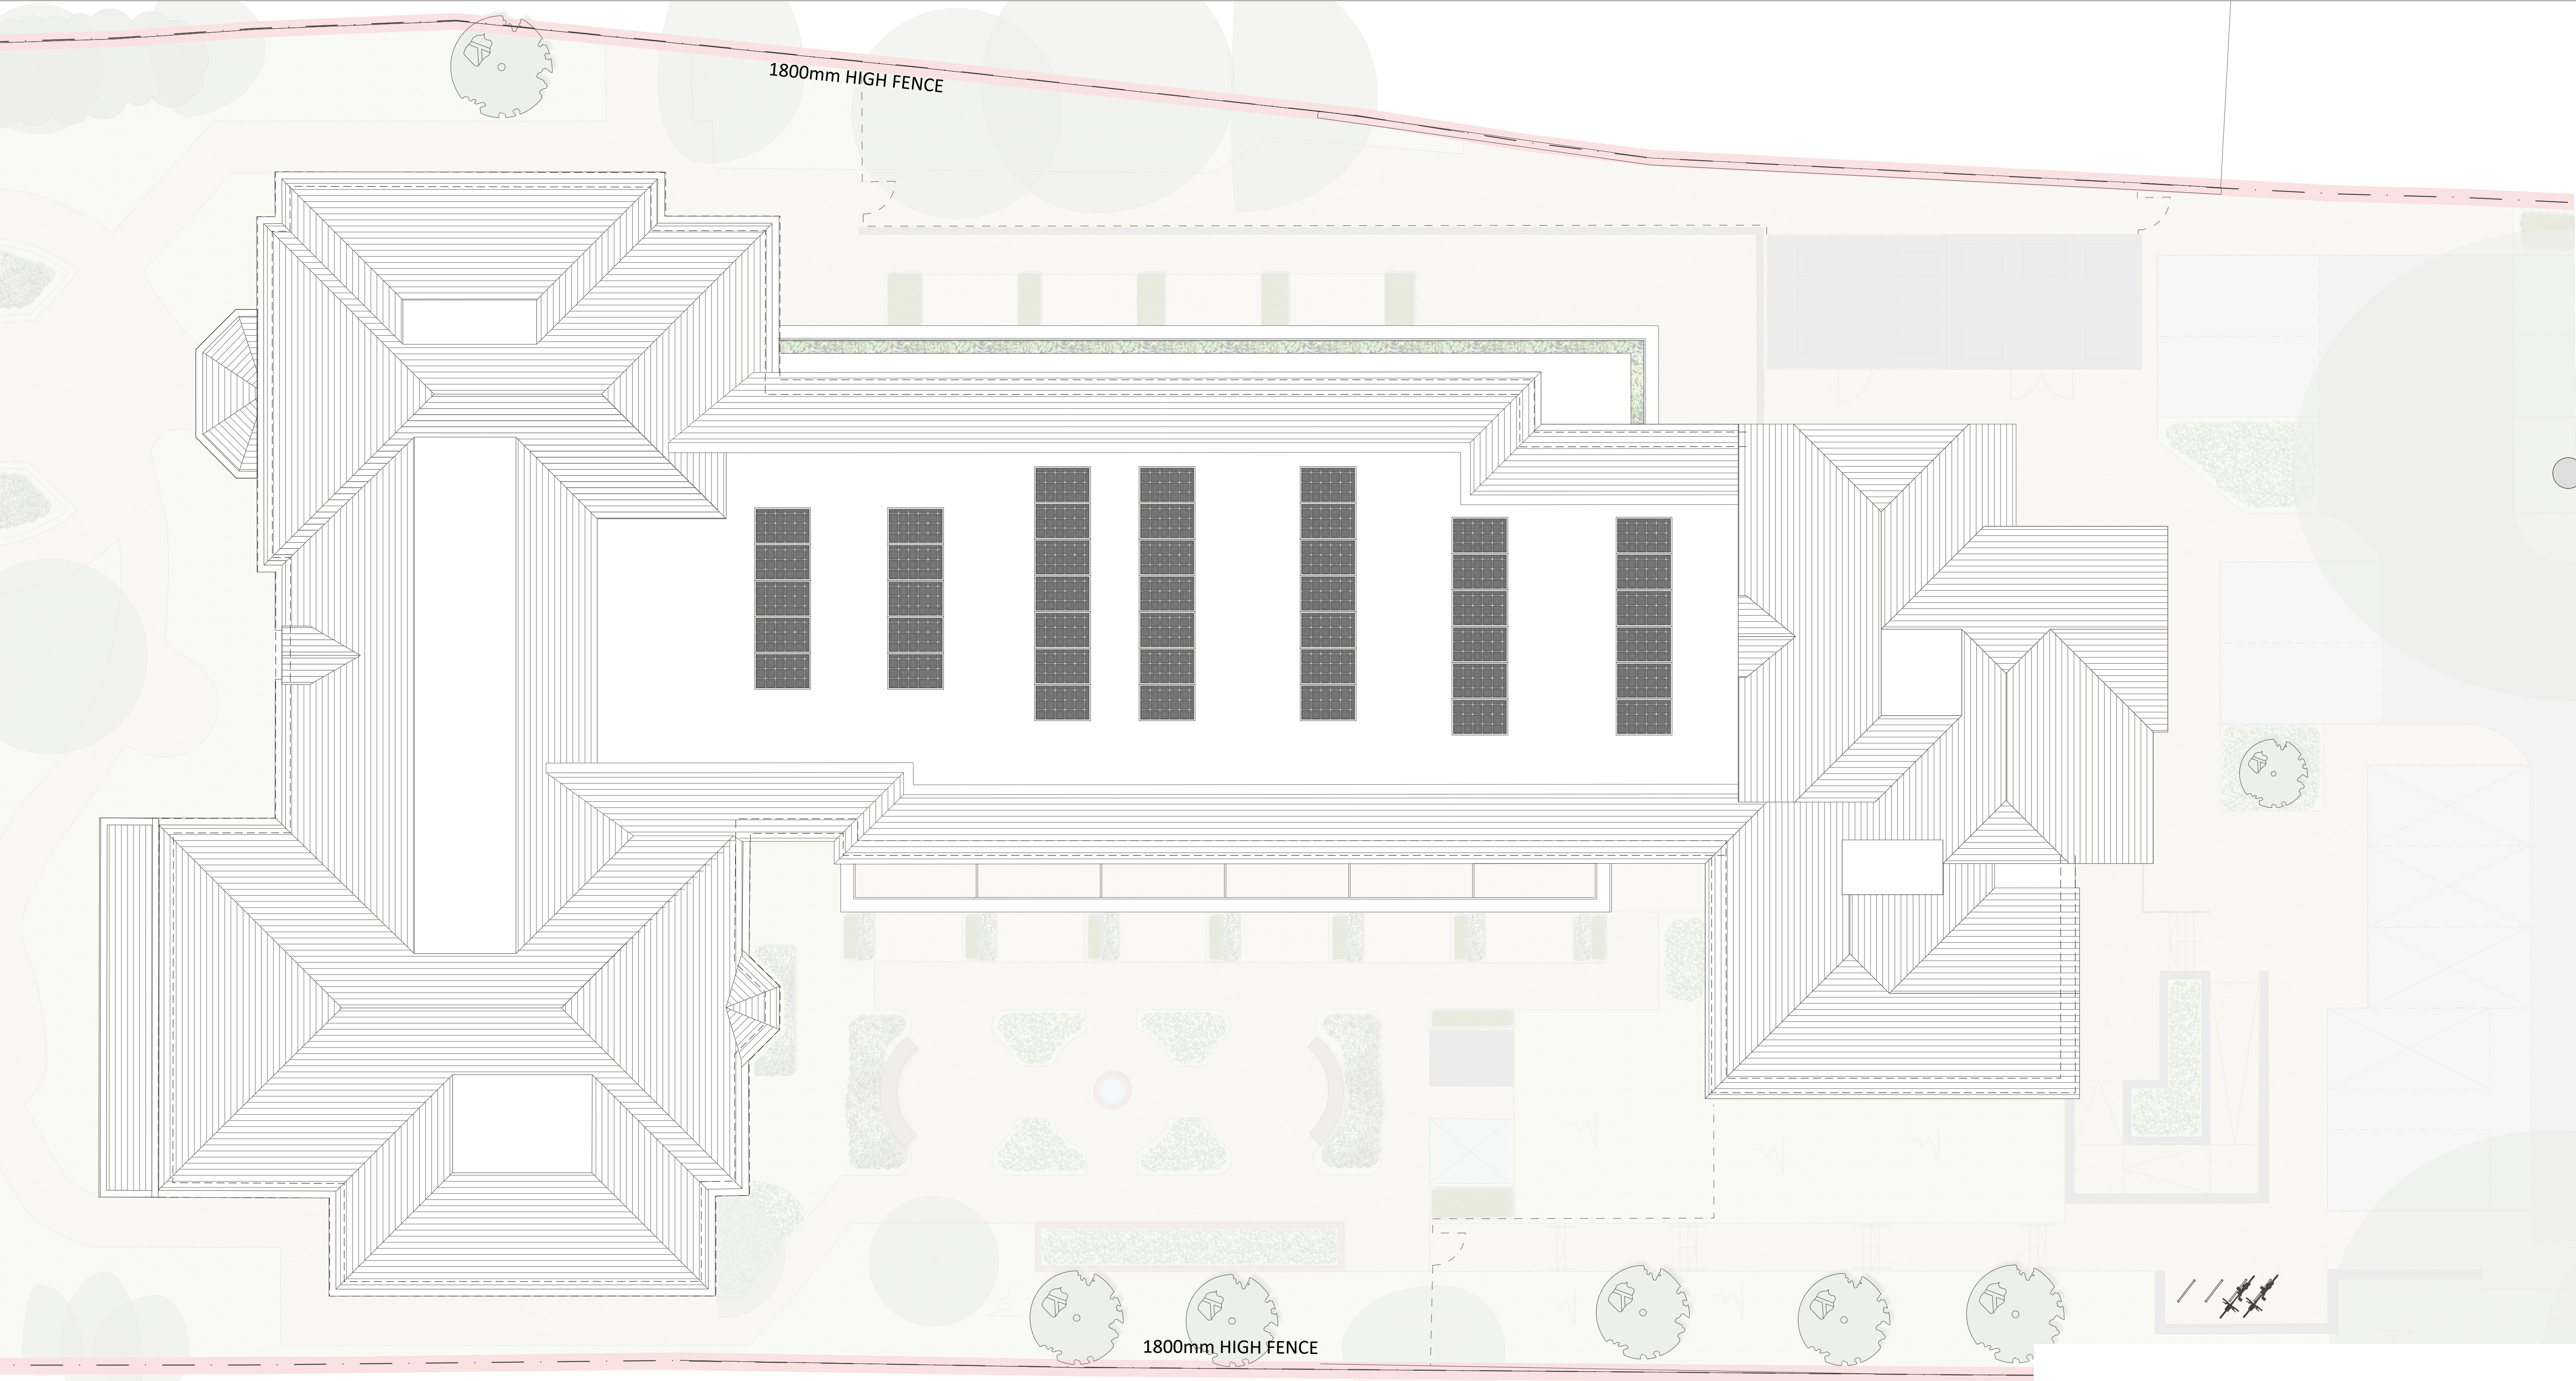

KEY:

 PV PANELS (SHOWN INDICATIVELY, NUMBER OF PANELS TBC AT DETAILED DESIGN STAGE)

| A ISSUED FOR SECTION 73 APPLICATION |             | RZ IC  |         | 27.04.2026 |
|-------------------------------------|-------------|--------|---------|------------|
| Rev.                                | Description | Author | Checked | Date       |

**CARLESS + ADAMS**

01628 665131 enquiries@carless-adams.co.uk  
carless-adams.co.uk

**Design the best,  
to live the best**

|        |                  |
|--------|------------------|
| Client | FIDELIA CARE LTD |
|--------|------------------|

|         |                           |
|---------|---------------------------|
| Project | STAVERTON HOUSE EXTENSION |
|---------|---------------------------|

|       |                    |         |        |
|-------|--------------------|---------|--------|
| Title | PROPOSED ROOF PLAN | C+A no. | A-1075 |
|-------|--------------------|---------|--------|

|       |       |        |    |       |    |      |            |            |    |
|-------|-------|--------|----|-------|----|------|------------|------------|----|
| scale | 1:100 | author | RZ | chk'd | GW | date | Oct 30, 24 | sheet size | A1 |
|-------|-------|--------|----|-------|----|------|------------|------------|----|

| project. | org. | zone. | level. | type. | role. | class. | num. | status. | rev. |
|----------|------|-------|--------|-------|-------|--------|------|---------|------|
| 1075     |      |       |        |       | A     |        | 113  |         | A    |

For construction purposes dimensions shall not be scaled & figured dimensions must be verified on site before work commences.  
This drawing is Copyright ©