



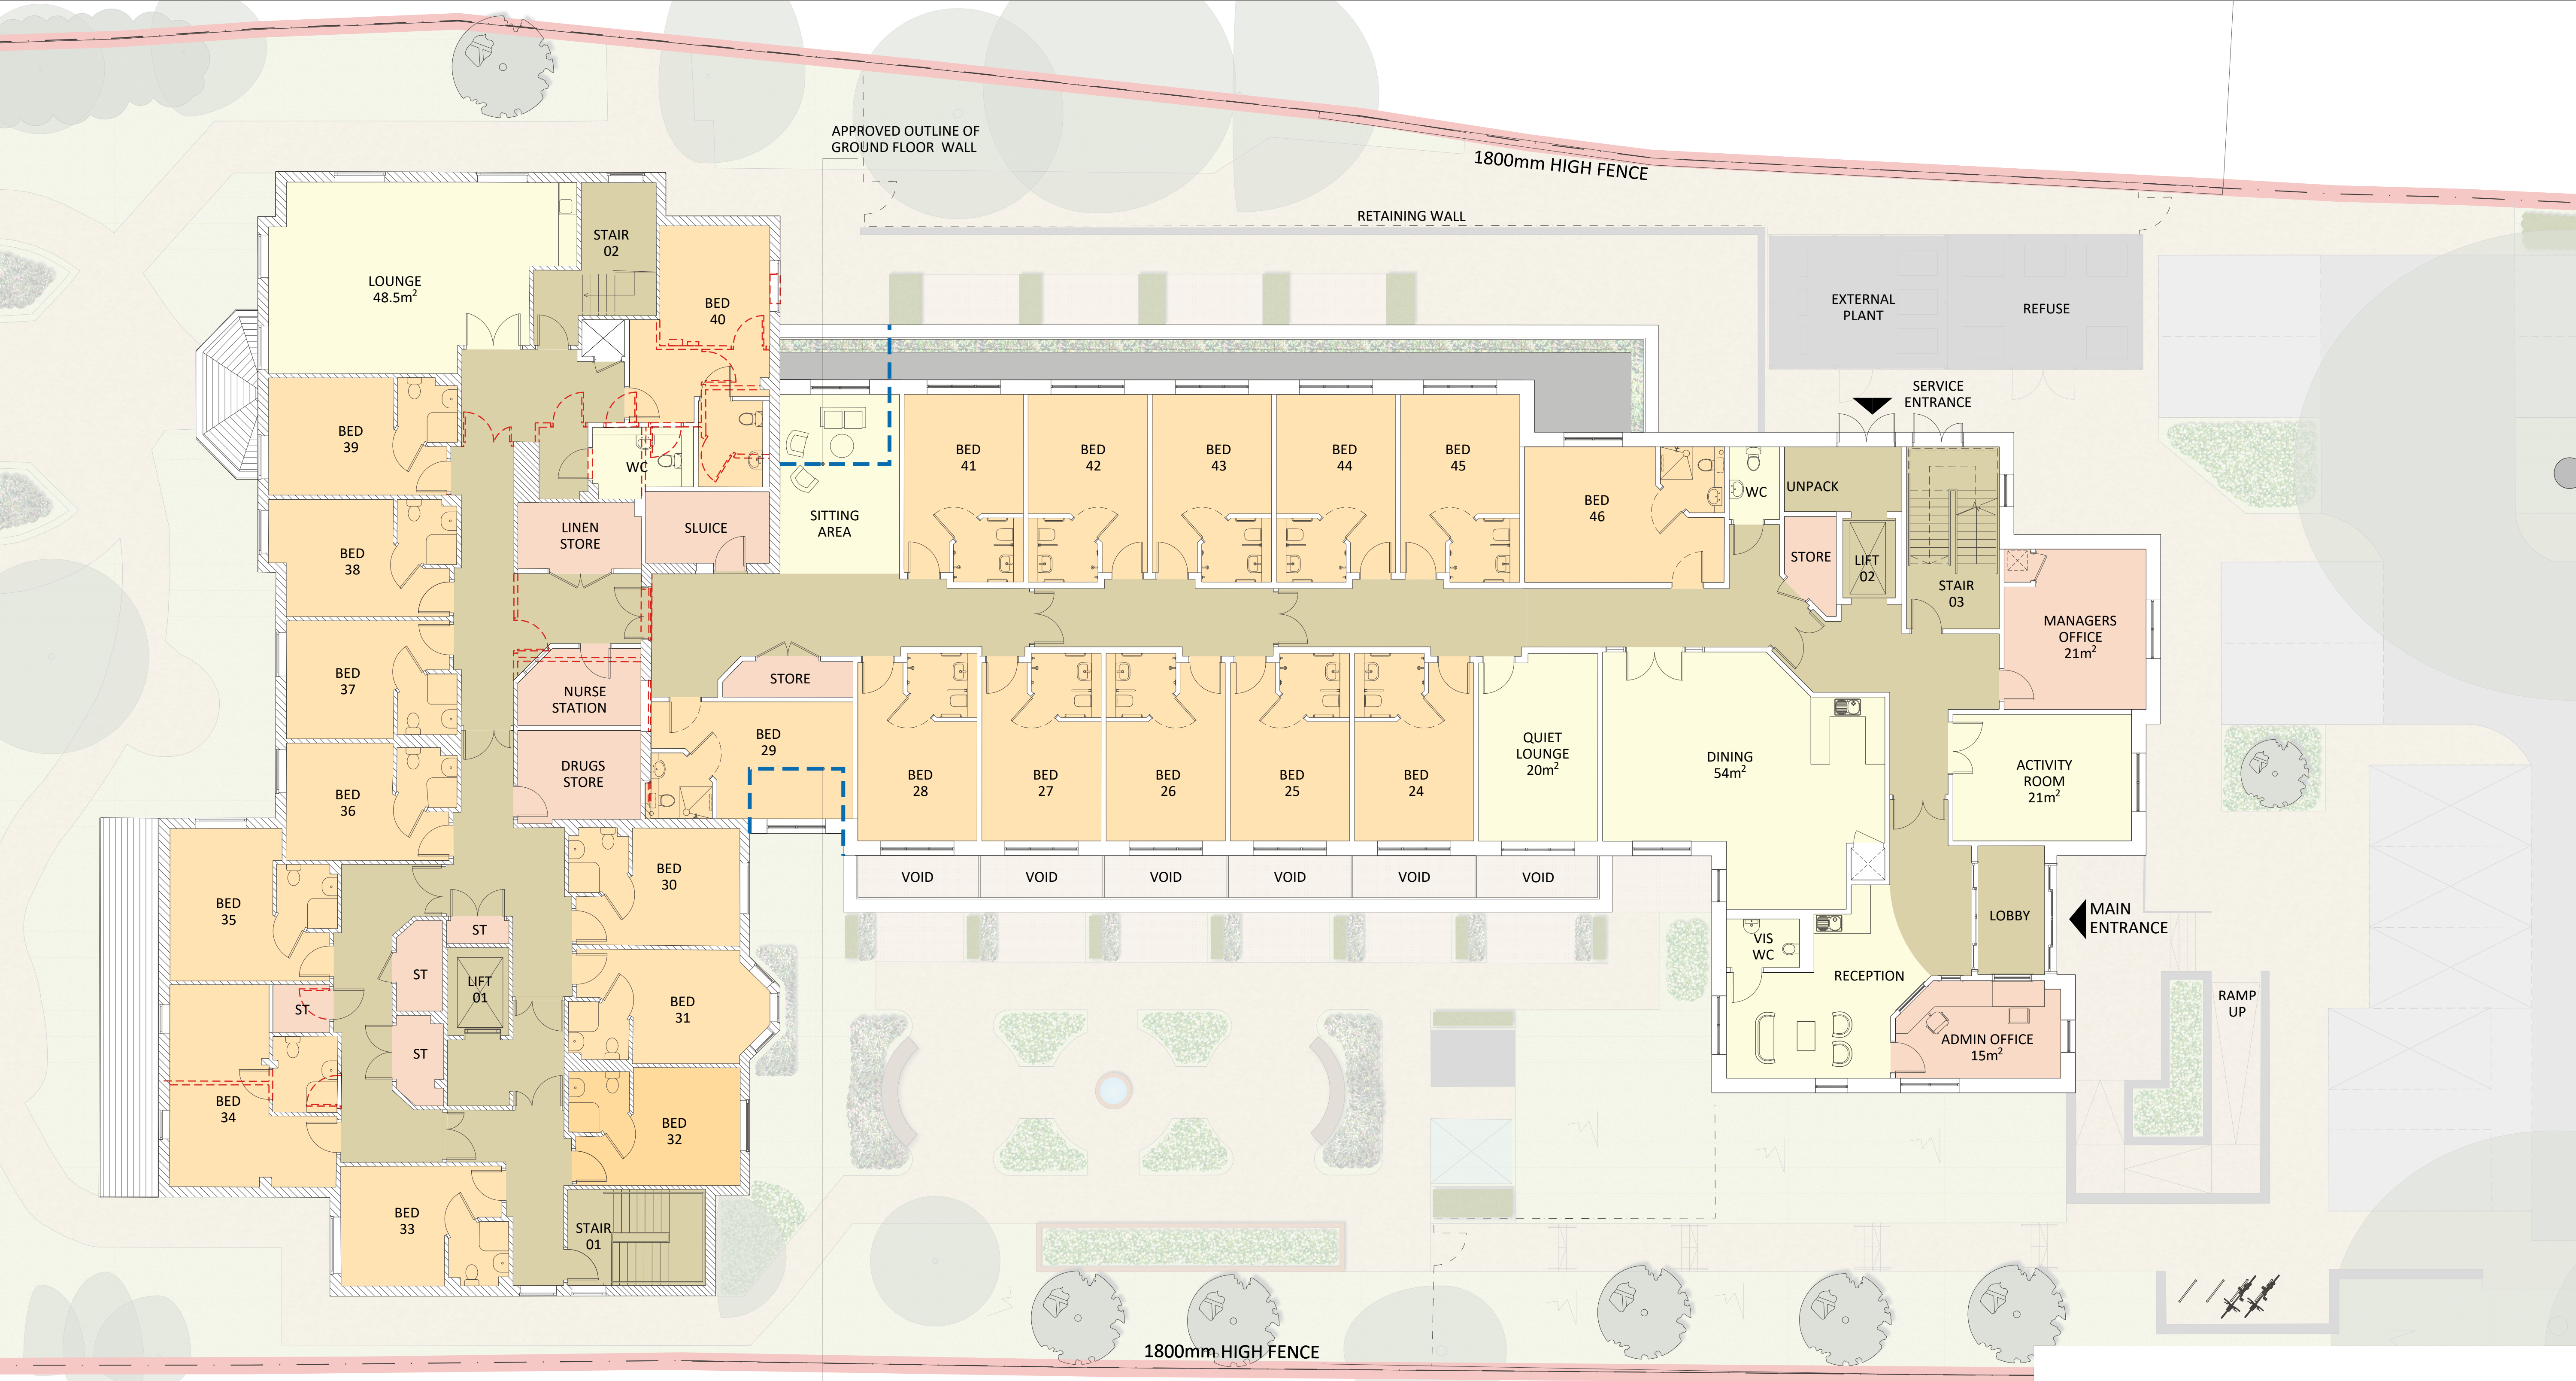

KEY:

- RESIDENT BEDROOM
- COMMUNAL / ACTIVITY SPACE
- STAFF AND SERVICE AREA
- CIRCULATION ROUTES
- EXTERNAL AREAS
- EXISTING WALLS
- DEMOLITION

APPROVED OUTLINE OF
GROUND FLOOR WALL

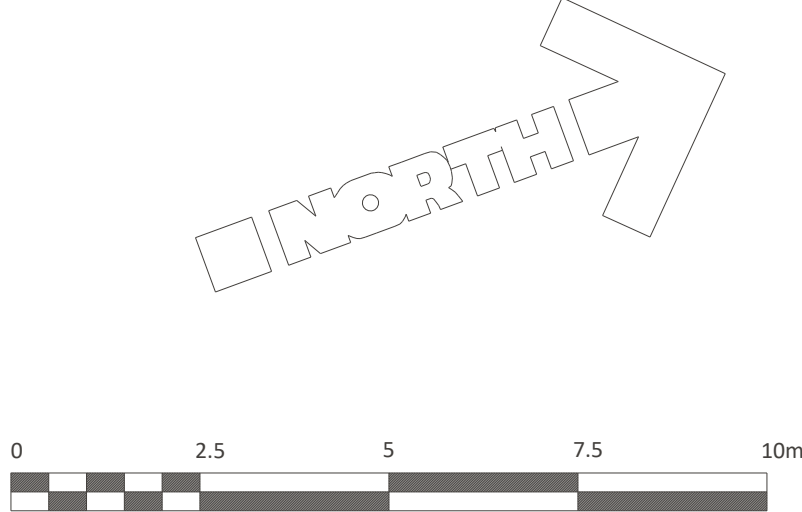

A

ISSUED FOR SECTION 73 APPLICATION

RZ

IC

27.04.2026

Rev.	Description	Author	Checked	Date
------	-------------	--------	---------	------

CARLESS + ADAMS

01628 665131 enquiries@carless-adams.co.uk
carless-adams.co.uk

Design the best,
to live the best

Client

FIDELIA CARE LTD

Project

STAVERTON HOUSE EXTENSION

Title

PROPOSED GROUND FLOOR PLAN

C+A no.
A-1075

scale	1:100	author	RZ	chk'd	GW	date	Oct 30, 24	sheet size	A1										
project.	1075	org.		zone.		level.		type.		role.	A	class.		num.	111	status.		rev.	A

For construction purposes dimensions shall not be scaled & figured dimensions must be verified on site before work commences.

This drawing is Copyright ©