


DRAWINGS BASED ON TOPOGRAPHY & SITE BOUNDARY LIMITS INFORMATION PROVIDED BY OTHERS, IF ONSITE DISCREPANCIES ARISE, BRING TO A HARLOW & SONS ATTETNTION IMMEDIATELY

IF IN DOUBT,ASK - DO NOT SCALE - CHECK ON SITE DIMENSIONS.
SITE DIMENSIONS TO BE CHECKED PRIOR TO START - DISCREPANCIES TO BE RAISED WITH A HARLOW & SON

ALL DIMENSIONS ARE TO STRUCTURAL ELEMENTS & NOT TO APPLIED FINISHES

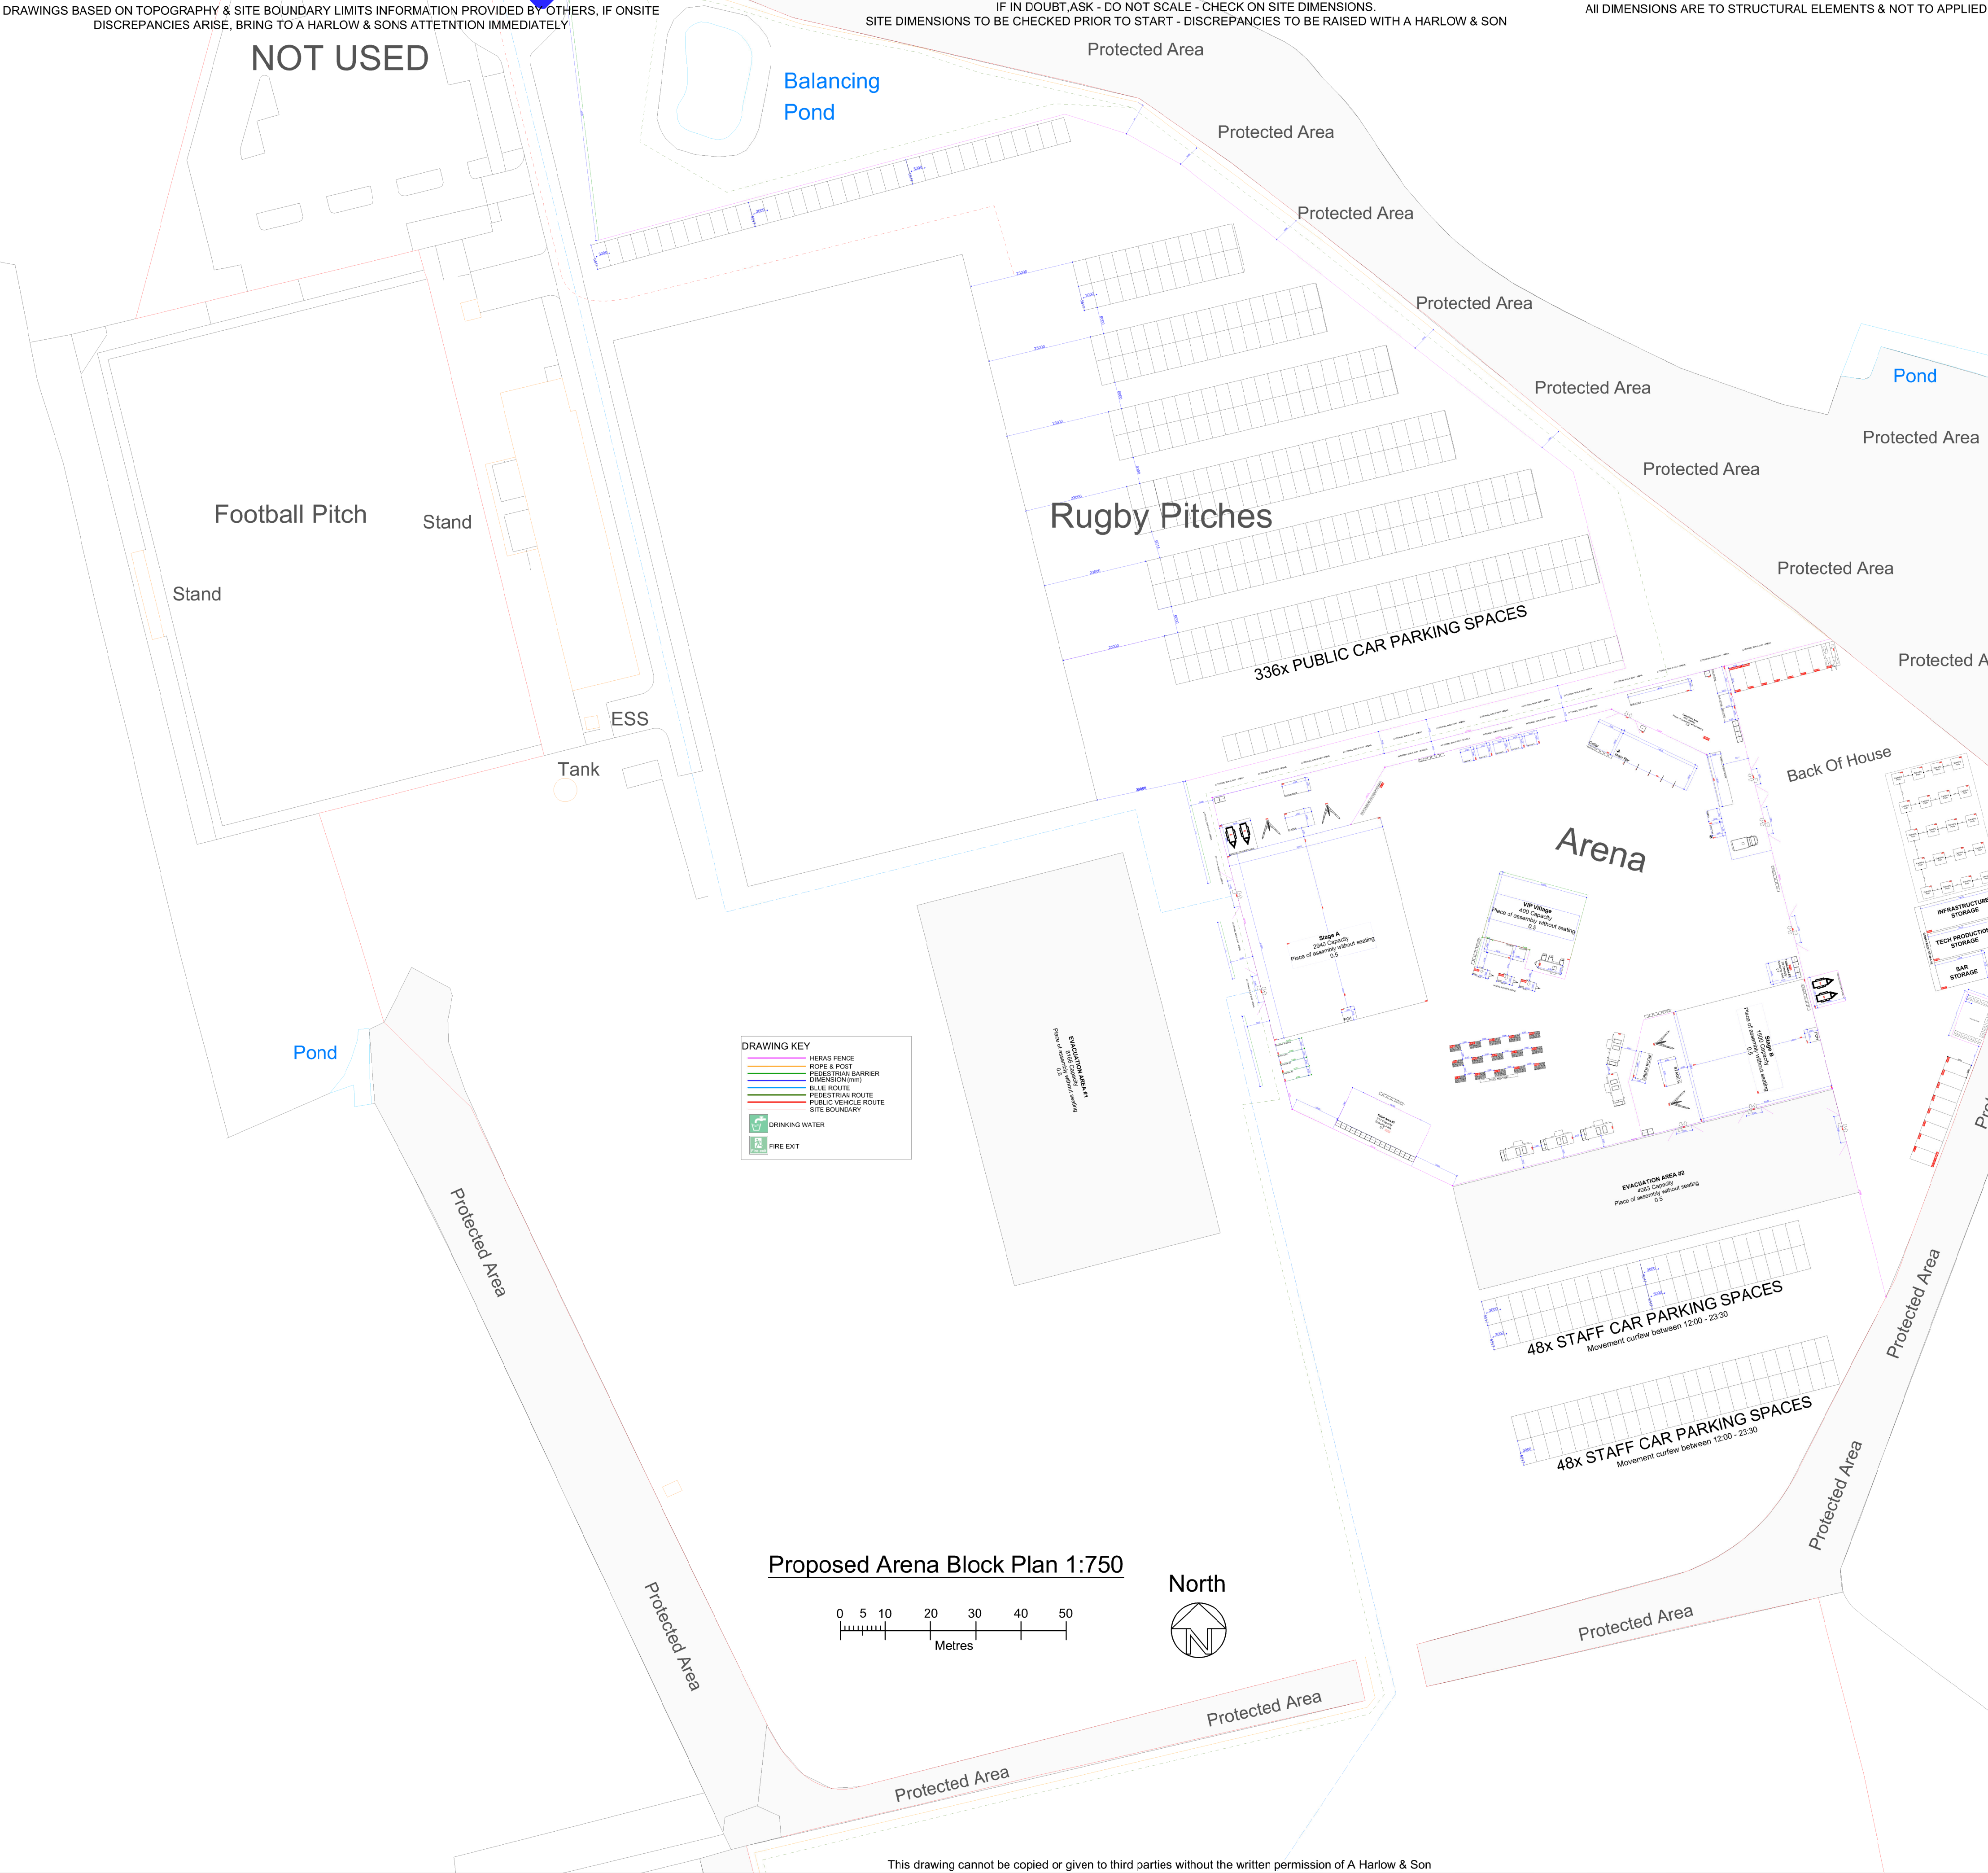

<u>Drawn by</u>	A Harlow & Son 01225 938329		
<u>Melksham Football & Rugby Club</u> <u>Eastern Way</u> <u>Melksham</u> <u>Wiltshire</u> <u>SN12 7GU</u>			
A0 Papersize			
<u>Scale</u>	1:750	<u>Drawing No AH2025/38</u>	<u>Rev.</u>
<u>Date</u>	27th April 2025	Arena Plan	