




Heavy duty sprung gate latch

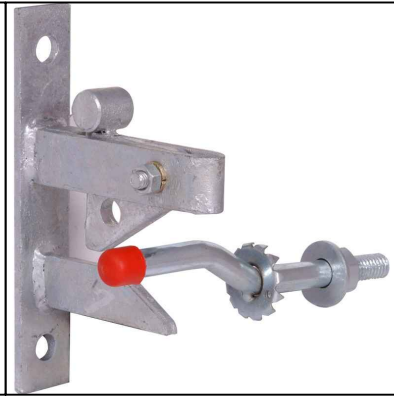


Self closing catch



Heavy duty field gate fixtures



8" Gate return spring

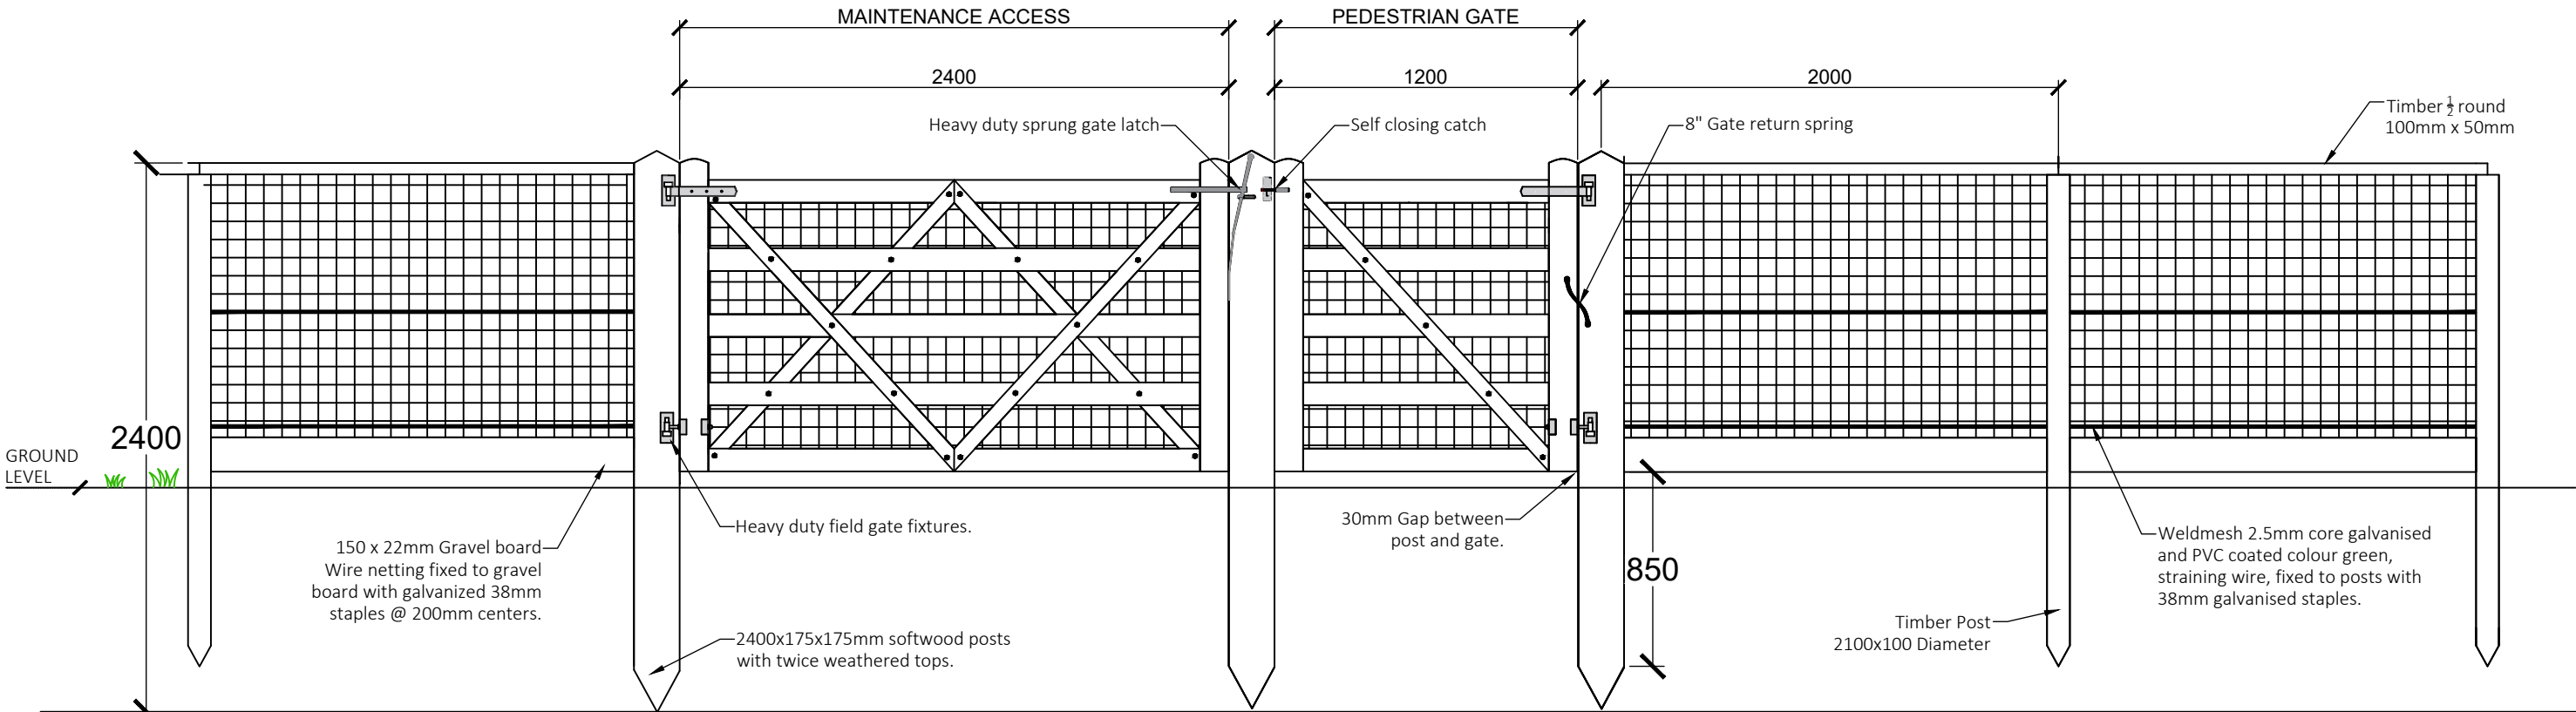

150 x 200mm Gravel board. Wire netting fixed to gravel board with galvanized 38mm staples @ 200mm centers.

NOTES		
1. Do not scale.		
2. All dimensions are in millimeters unless otherwise stated.		
3. The contractor must verify all dimensions on site before the commencement of work or preparing shop drawings.		
Rev.	Date	Remarks

PROJECT TITLE		
STANDARD DETAILS		
SD20		
DRAWING TITLE		
DOG AREA		
Dwg size:-	Dwg No:	Revision:
A3	SD20	-
Scale:	Drawn:	Checked:
NTS@A3	EB	APR 2024
S:\Development\005 - Operational Documentation\Standard details\01-Standard Details\01-DWG\SD20 - Dog Area.dwg		

Center Parcs Ltd
Head Office Development Department
One edison Rise, New Ollerton, Newark, Notts. NG22 9DP
Tel: 01623 - 821835 Fax: 01623 - 821839