

Key:

Planning application boundary

Approved Outline Boundary

Notes:

Methods of water use reduction required for irrigation to comply with the requirements of BREEM Credit Wat 04.

No tree or shrub planting to be planted within 3m of security fences.

Soft Landscape:

S01: Amenity grass seeding

S02: Wildflower grass seeding

S03: Native woodland planting

S04: Riparian grass seeding

S05: Ornamental shrub planting
S4, A5, S5, S6, S7

Ornamental shrub planting - Carpark Mix 1

Ornamental shrub planting - Carpark Mix 2

S06: Reed bed planting


PT11: Vehicular grasscrete (non-plastic)

HG01: Ornamental hedge planting
S4, A5, S5, S6, S7

HG02: Native hedge planting
S4, A5, S5, S6, S7


Proposed tree planting

Highways verges seeded for potential future delivery by others (and potential future adoption)

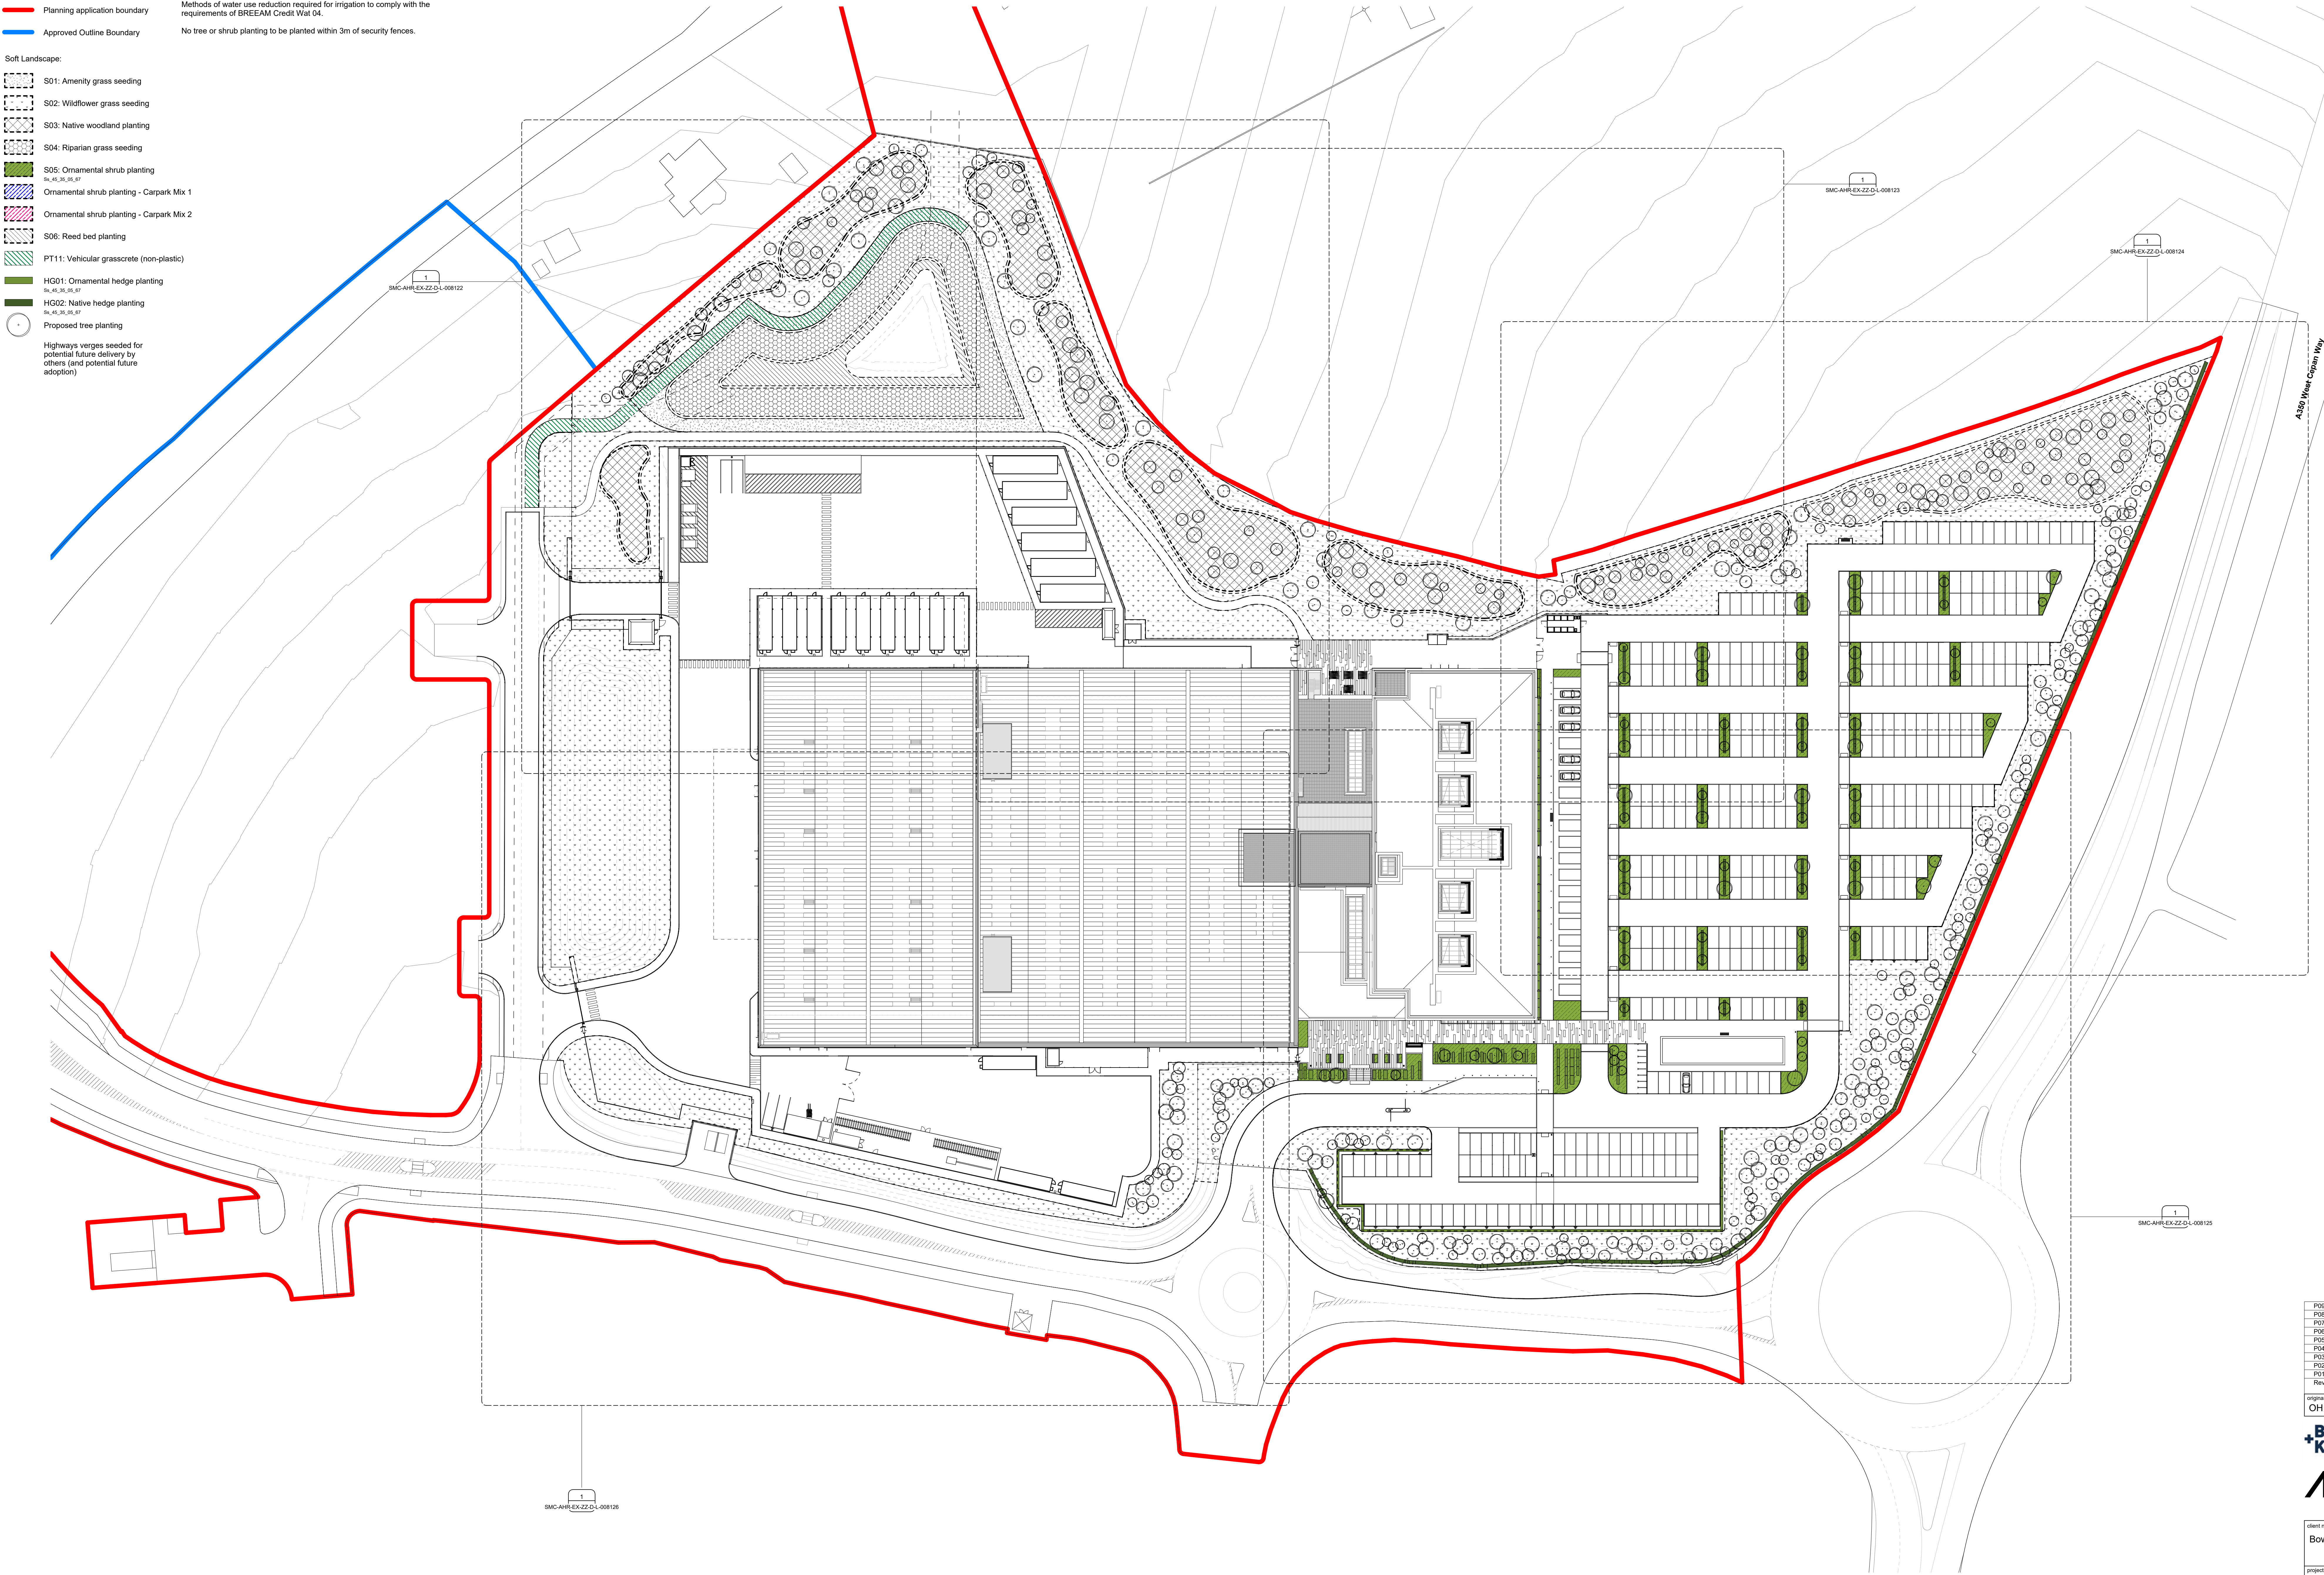

1 Soft Landscape Masterplan

1 : 500

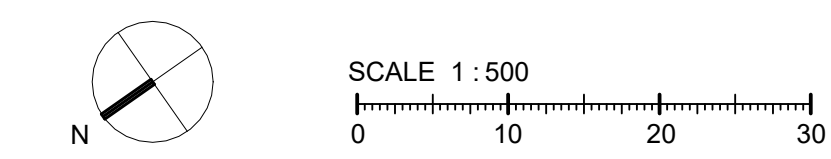

P09	Updated for planning	2026-03-24	AJB	AJB
P08	Issued for NMA	2025-12-05	AJB	AJB
P07	Issued for NMA	2025-10-11	OH	DJK
P06	Revised for planning	2024-06-26	OH	DJK
P05	Revised for planning	2024-05-11	OH	DJK
P04	Revised for planning	2024-04-30	OH	DJK
P03	Issued for planning	2024-03-22	OH	DJK
P02	Issued for planning	2024-03-08	OH	DJK
P01	Draft planning issue	2024-01-19	OH	DJK
Rev	Date	Dr	App	By

Approved by
OH

Date received
19/01/24

Approved by
DJK

BOWMER
KIRKLAND

AHR

Siemens Mobility Chippenham

Soft Landscape Masterplan

computer file
P09_01_19208_Publish_False_admshurham-Landscapemasterplan

plot date
2023.00411.001

project number
2023.00411.001

sheet
As indic@A0

drawing number
SMC-AHR-EX-ZZ-D-L-008121

rev
P09

This drawing is to be read in conjunction with all related drawings. All dimensions must be checked and verified on site before commencing any work or producing shop drawings. The originator should be notified immediately of any discrepancy. This drawing is copyright and remains the property of AHR.