

EARTHWISE GARDEN DESIGN LTD


1 PRIEST ACRE COTTAGES, FYFIELD
MARLBOROUGH WILTSHIRE SN2 1DA
Tel. 07970 390674. Email: - anya@earthwise.co.uk
@qmail.com.

SUBJECT: - Landscape plan and biodiversity offset proposals.

LOCATION: - Swan Orchard, Pewsey, Wiltshire

Scale: - 1:200 @ A1.


KEY TO PLANTING

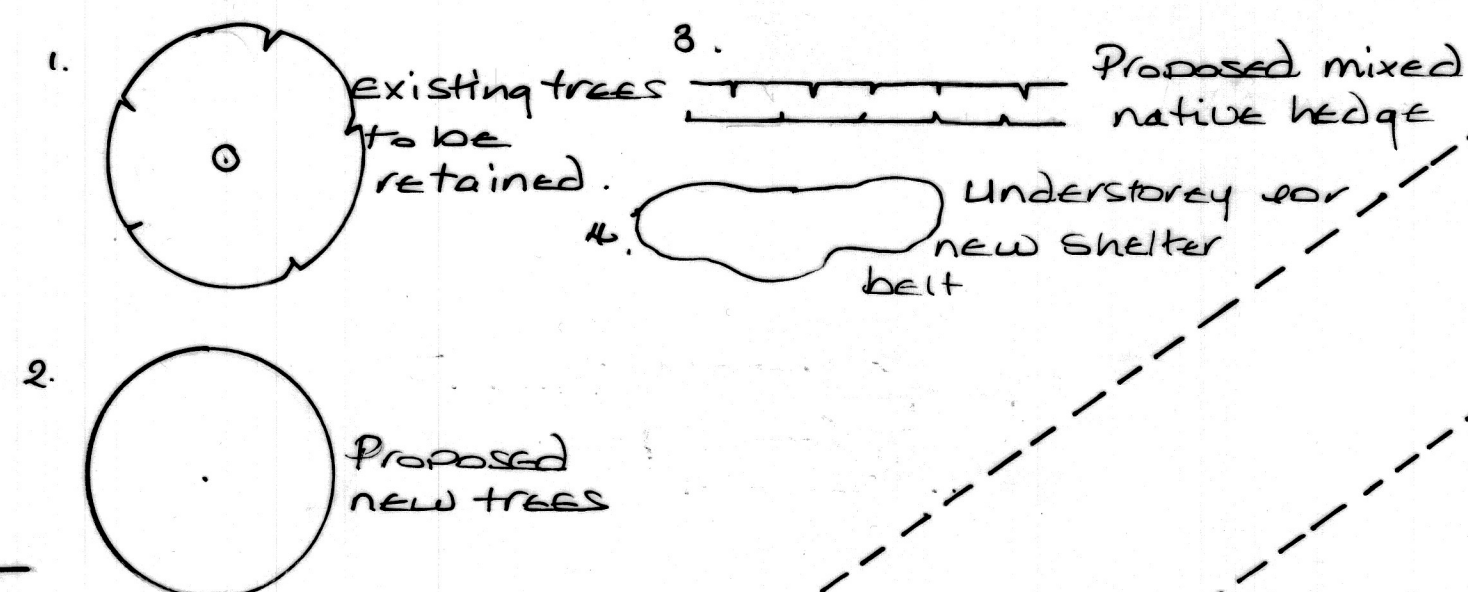

KEY TO PROPOSED TREE SPECIES: - all to be supplied as full standards.

1. *Sorbus aria* x 4 No.
2. *Malus Red Sentinel* x 2 No.
3. *Crataegus laevigata* Paul's Scarlet x 1 No.
4. *Malus everestii* x 1 No.
5. *Betula jacquemontii* x 4 No.
6. *Carpinus betula* Frans Fontaine x 8 No.
(to be planted within mixed native hedge.)
7. *Betula pendula* x 3 No.
8. *Acer campestre* x 4 No.
9. *Malus sylvestris* x 2 No.
10. *Prunus spinosa* x 2 No.

Total number of proposed trees
= x 31 No.

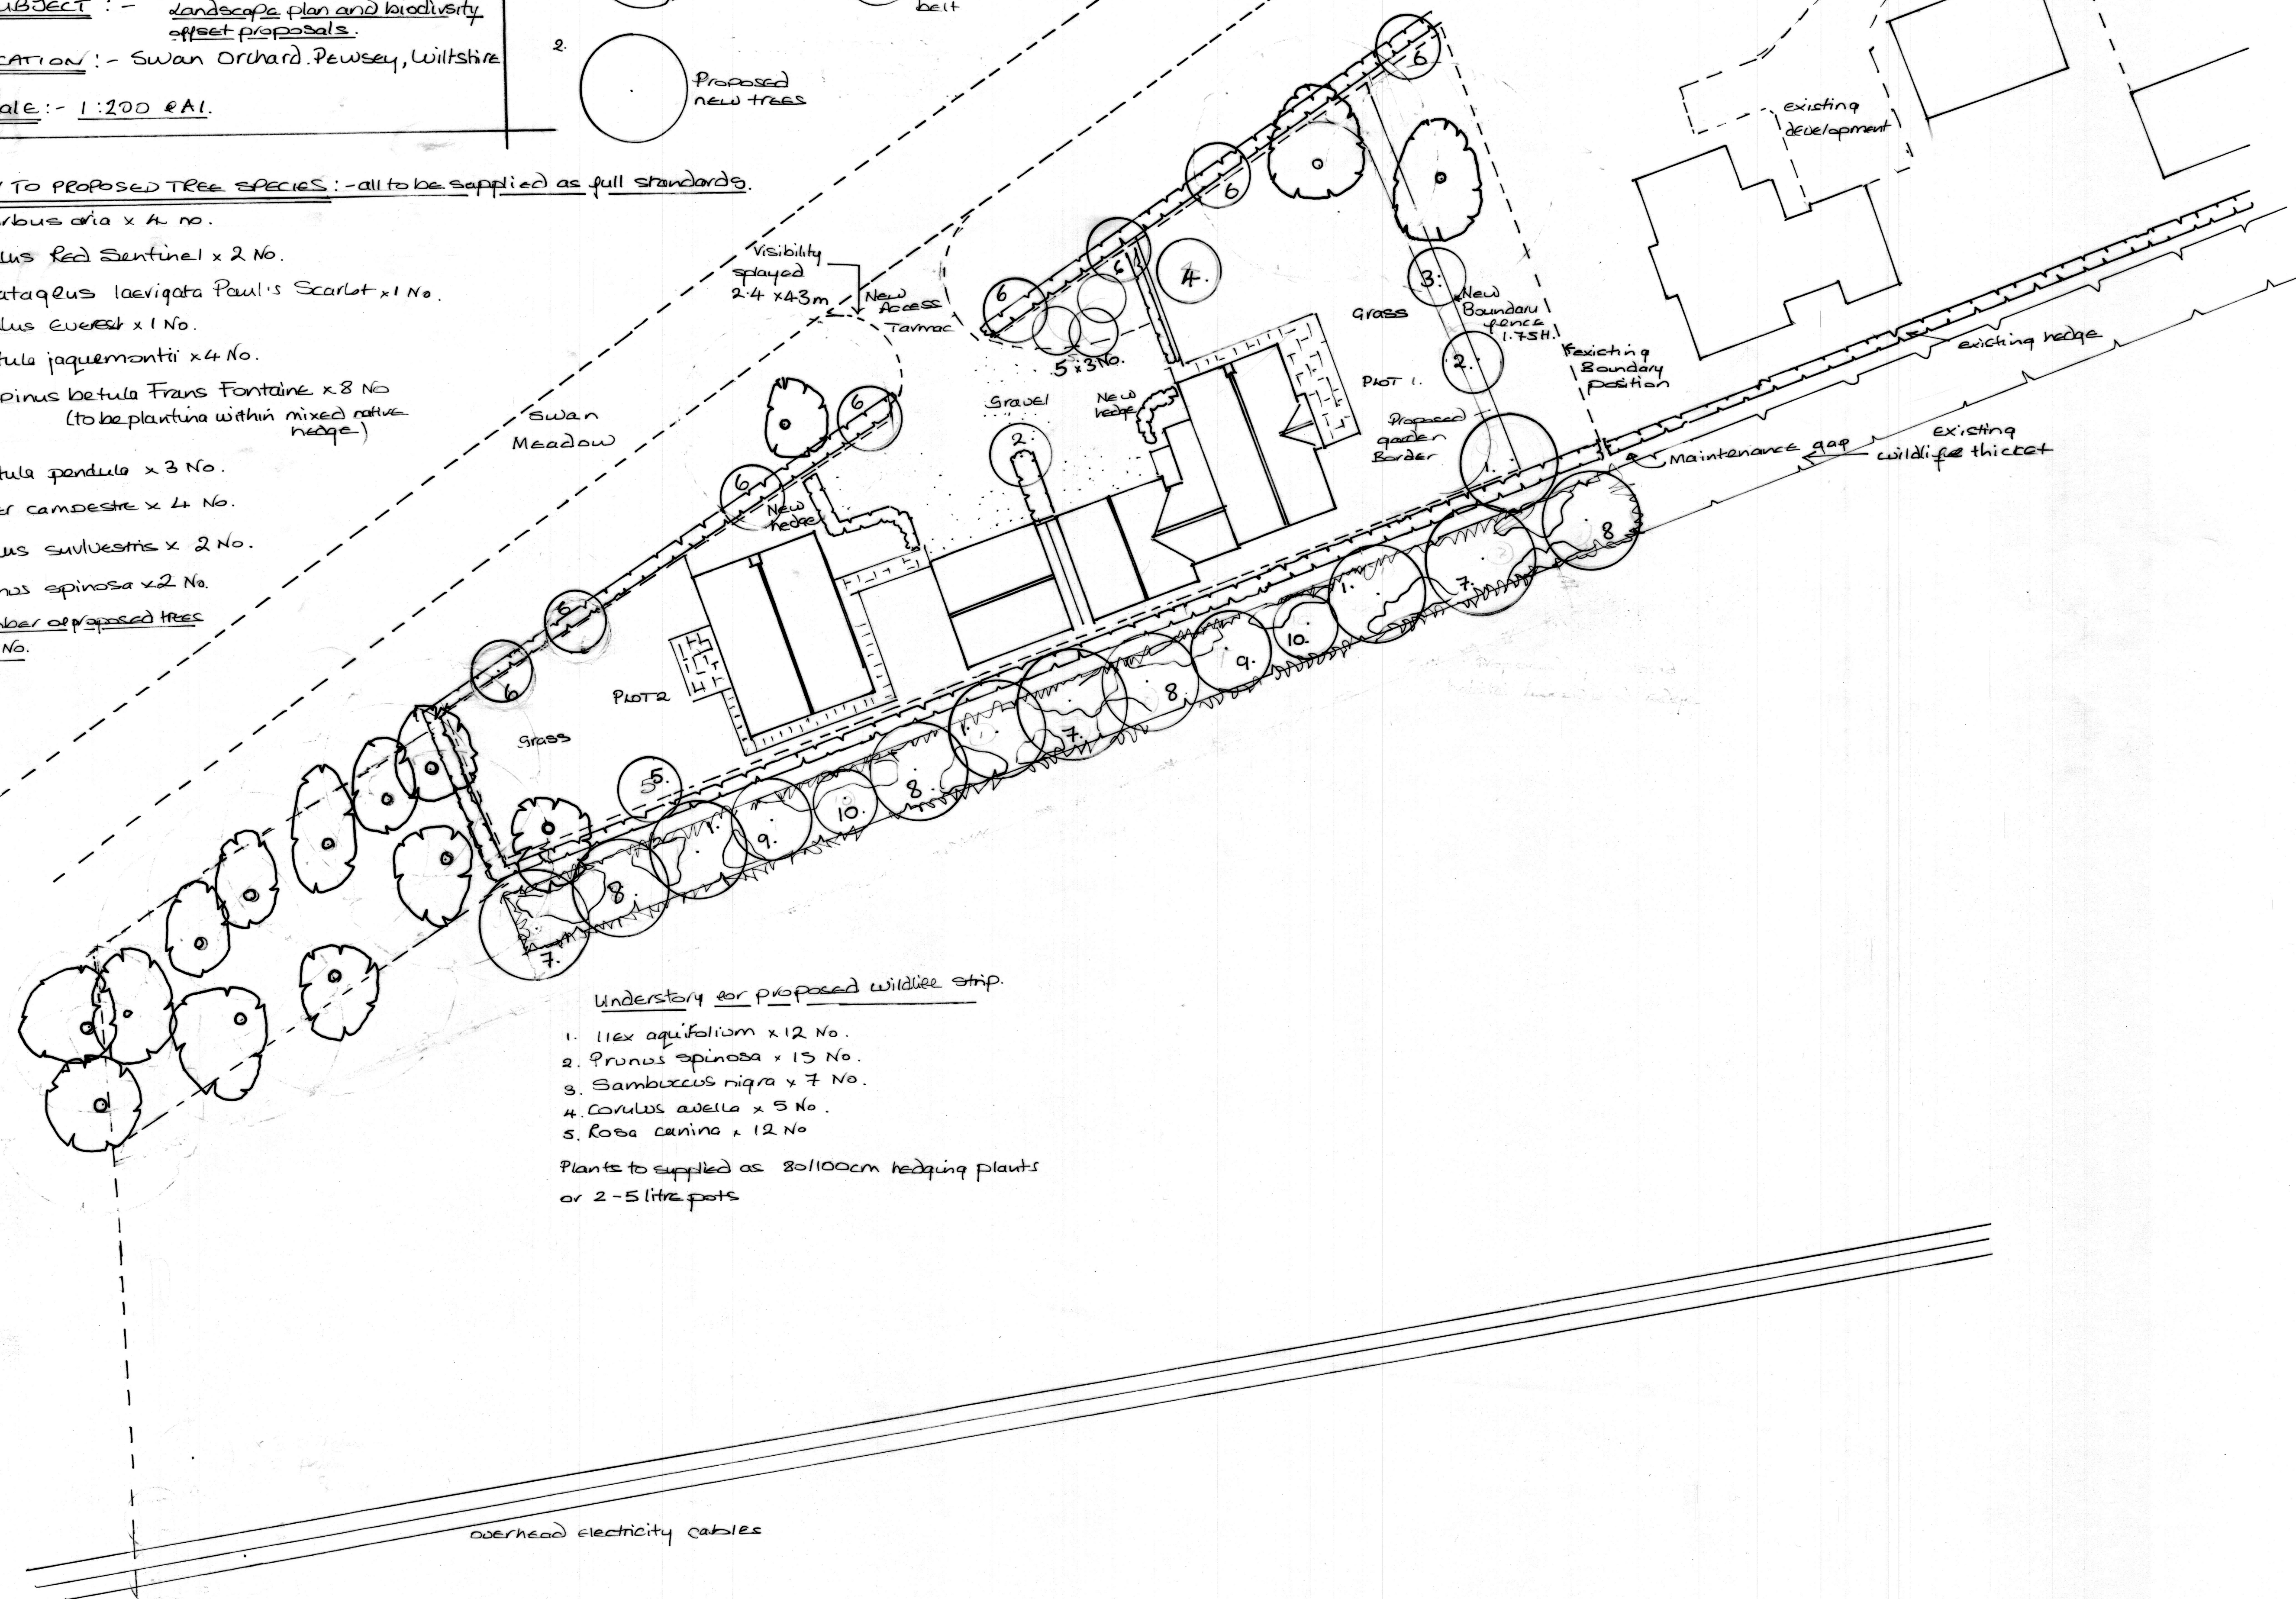

Understorey for proposed wildlife strip.

1. *Ilex aquifolium* x 12 No.
2. *Prunus spinosa* x 13 No.
3. *Sambucus nigra* x 7 No.
4. *Corulus avella* x 5 No.
5. *Rosa canina* x 12 No.

Plants to be supplied as 80/100cm hedging plants
or 2-5 litre pots