


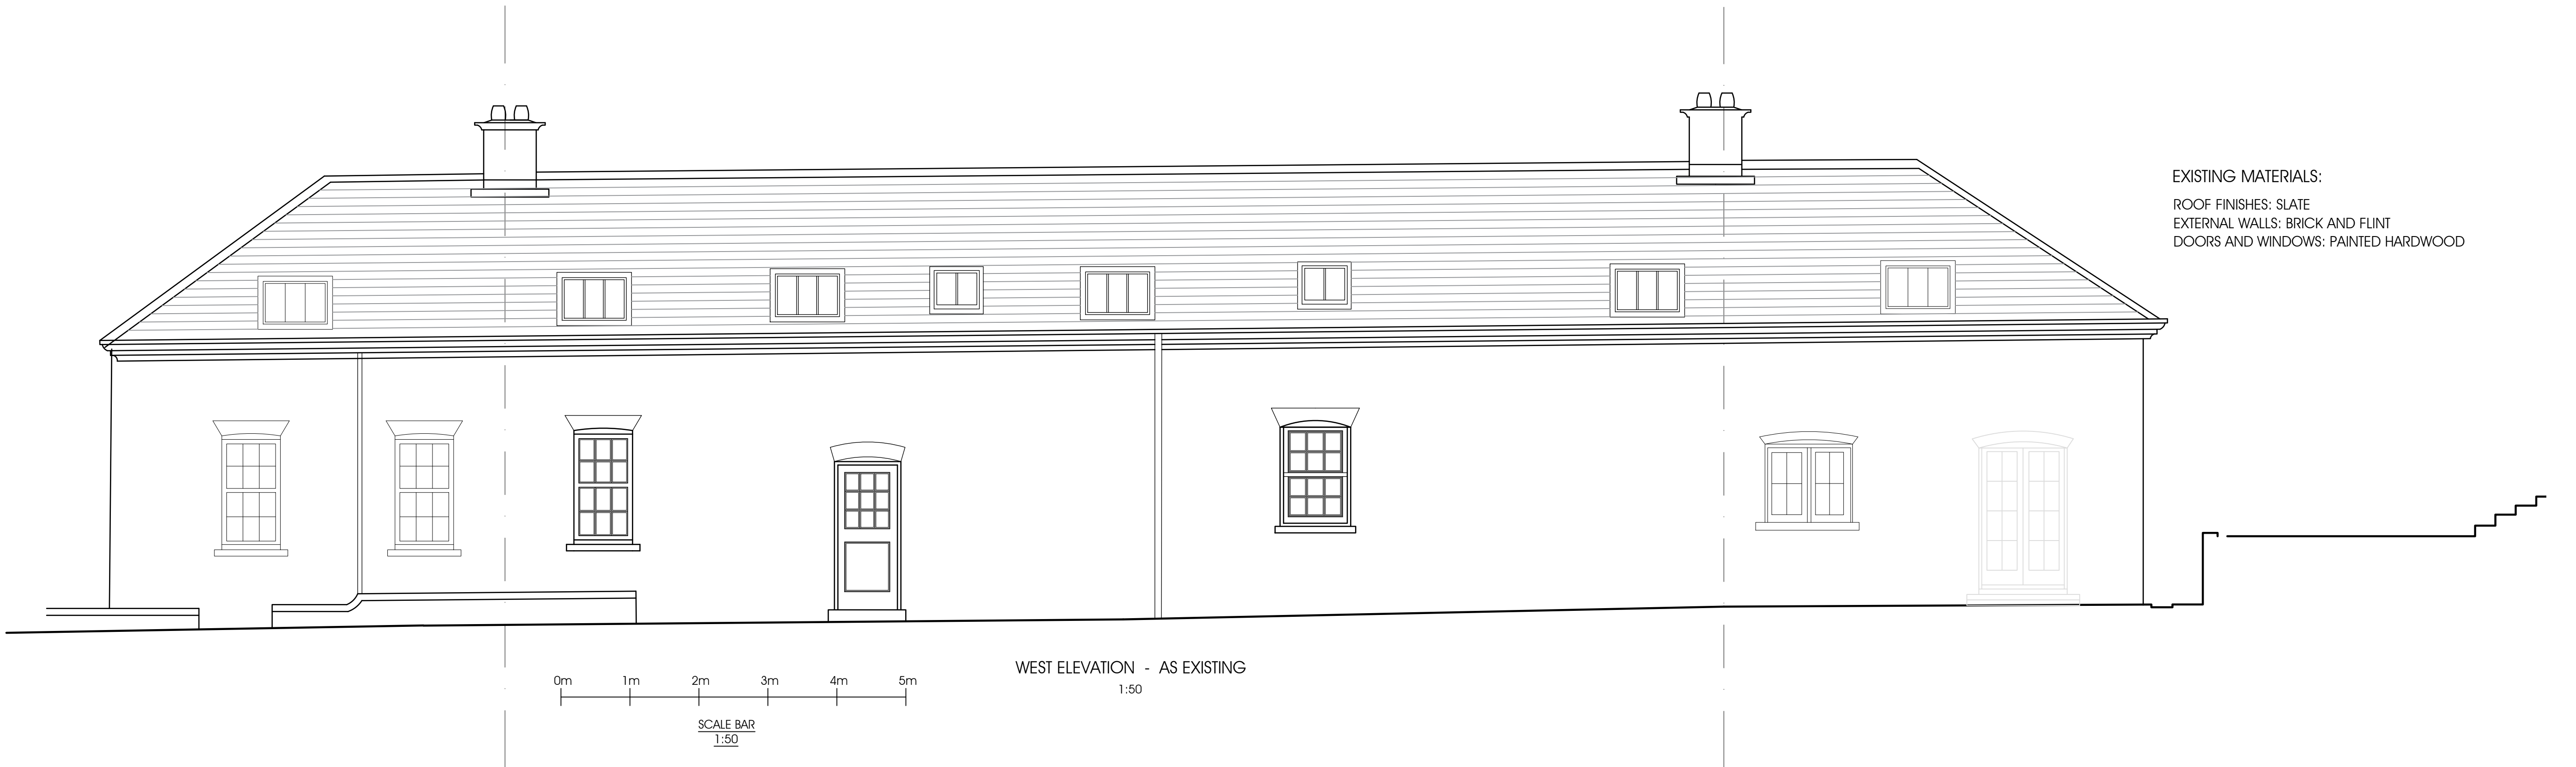

mark lovell DESIGN ENGINEERS 6 HIGH STREET, DEVIZES, WILTSHIRE, SN10 1AJ. TEL: 01380 724 213 FAX: 01380 721 753 WEB: WWW.MLDES.CO.UK	client: MR. COLIN HILL & MRS. VENESSA MURRAY-HILL	project: INSTALLATIONS OF AIR CONDITIONING UNIT AT 6 THE STABLES, NETHERAVON,SP4 9SY	drg. title: ELEVATIONS AS EXISTING	scale: AS SHOWN @ A1	checked: ML	notes:	P1 - ISSUED PRELIMINARY FOR CLIENTS COMMENT - 27 04 26		P1
							P2 - ISSUED FOR PLANNING AND LISTED BUILDING CONSENT - 30 04 26		P2
	job no.-drg. no.: 4079.2 - EX-002								
				drawn by: ANW	approved: ML				
				date: APRIL 2026					