


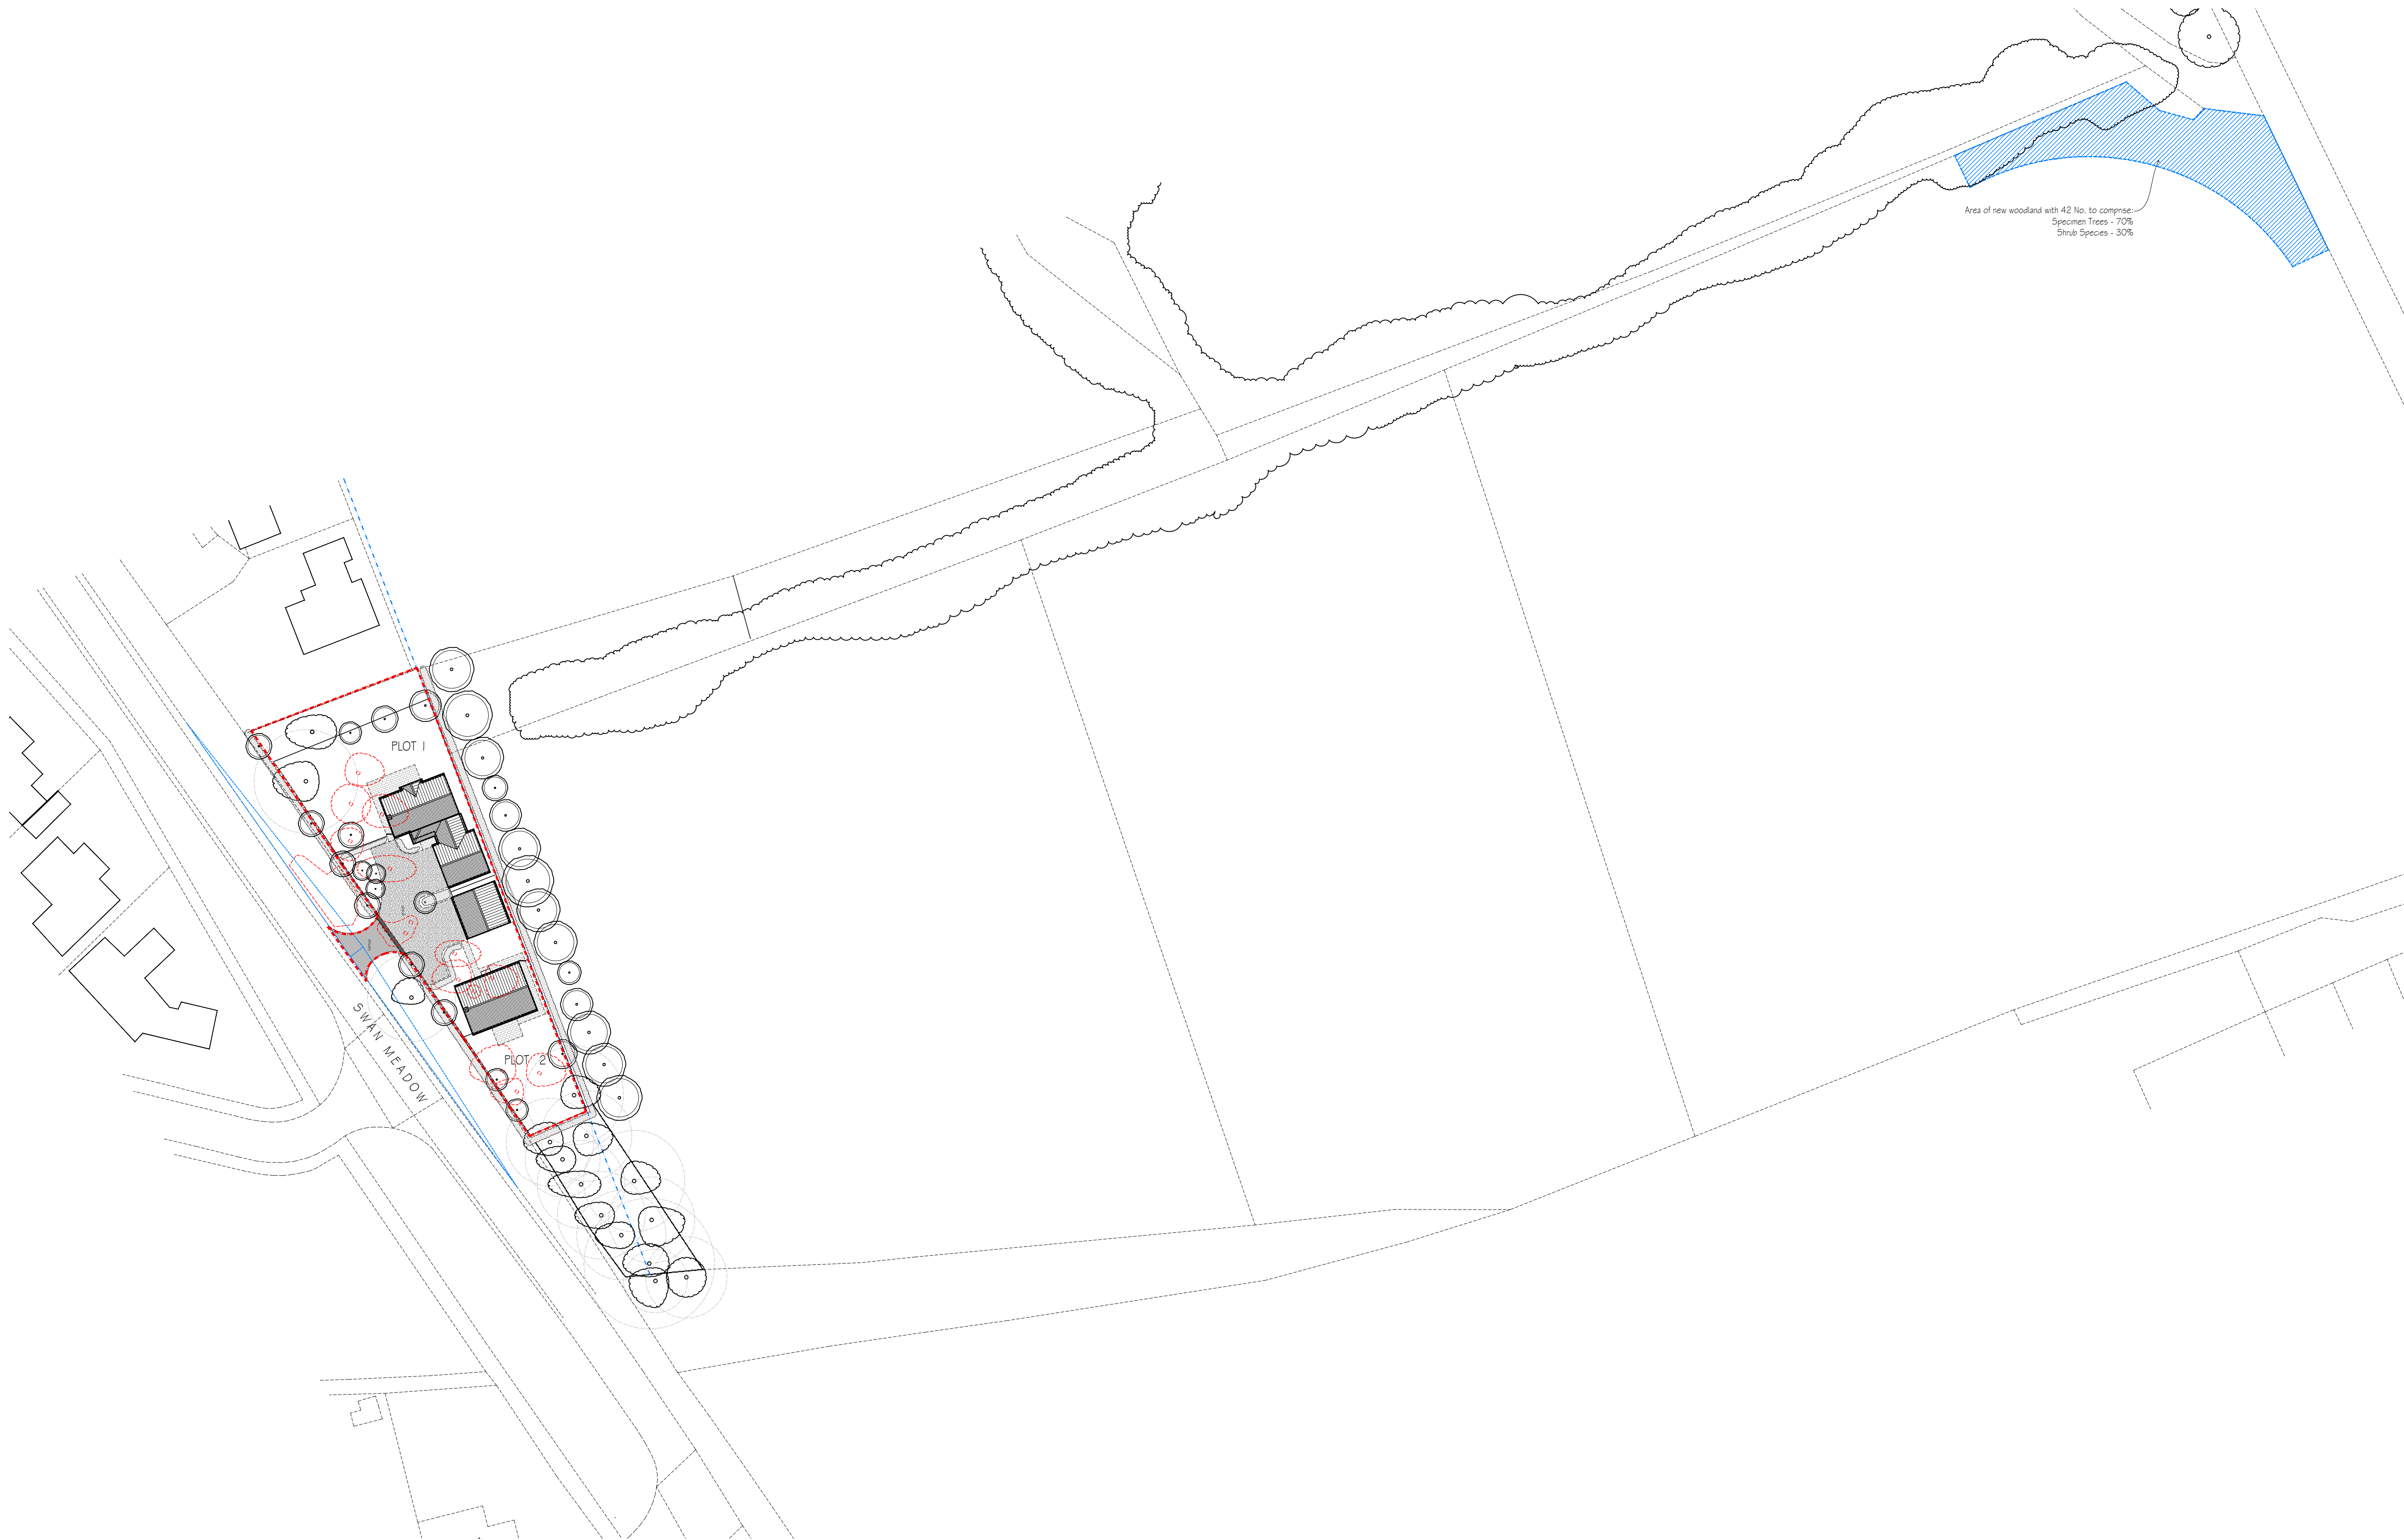

C	Landscaping amended	BL	23.04.26
B	Client amendments	BL	16.04.26
A	Landscaping amended	BL	14.04.26
revisions		initial	date

Contractors, Sub Contractors and Suppliers are to check all relevant dimensions and levels of site and buildings before commencing any shop drawings or building work.

This drawing is copyright and may not be reproduced in any part of form without the written consent of Fowler Architecture and Planning

project
SWAN ORCHARD
Pewsey, Wiltshire

drawing
Block Plan

scale
1:500 @A1

drawn by
BL


date
March 2026

231214-10

drawing no

C

rev

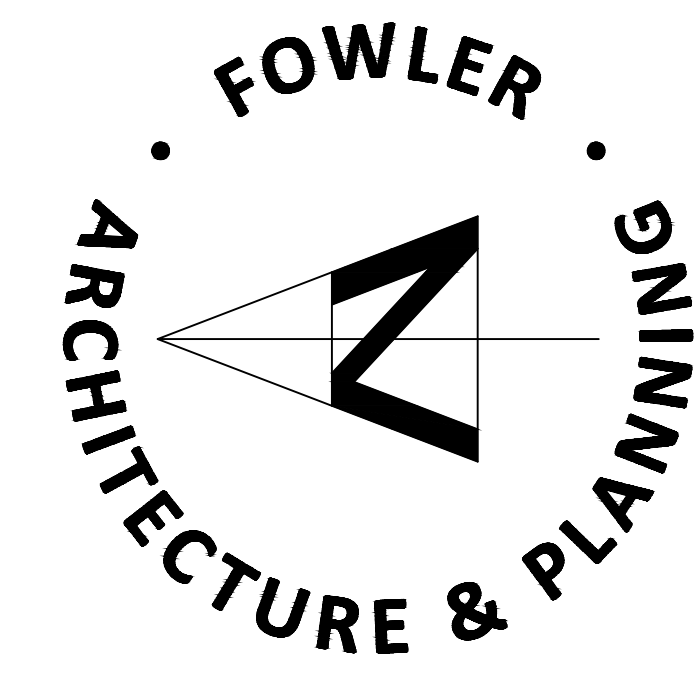

39 High Street
Pewsey
Wiltshire
SN9 5AF
tel (01672) 569444
fax (01672) 569488
enquiries@faap.co.uk