


Note: All dimensions are in mm unless stated otherwise

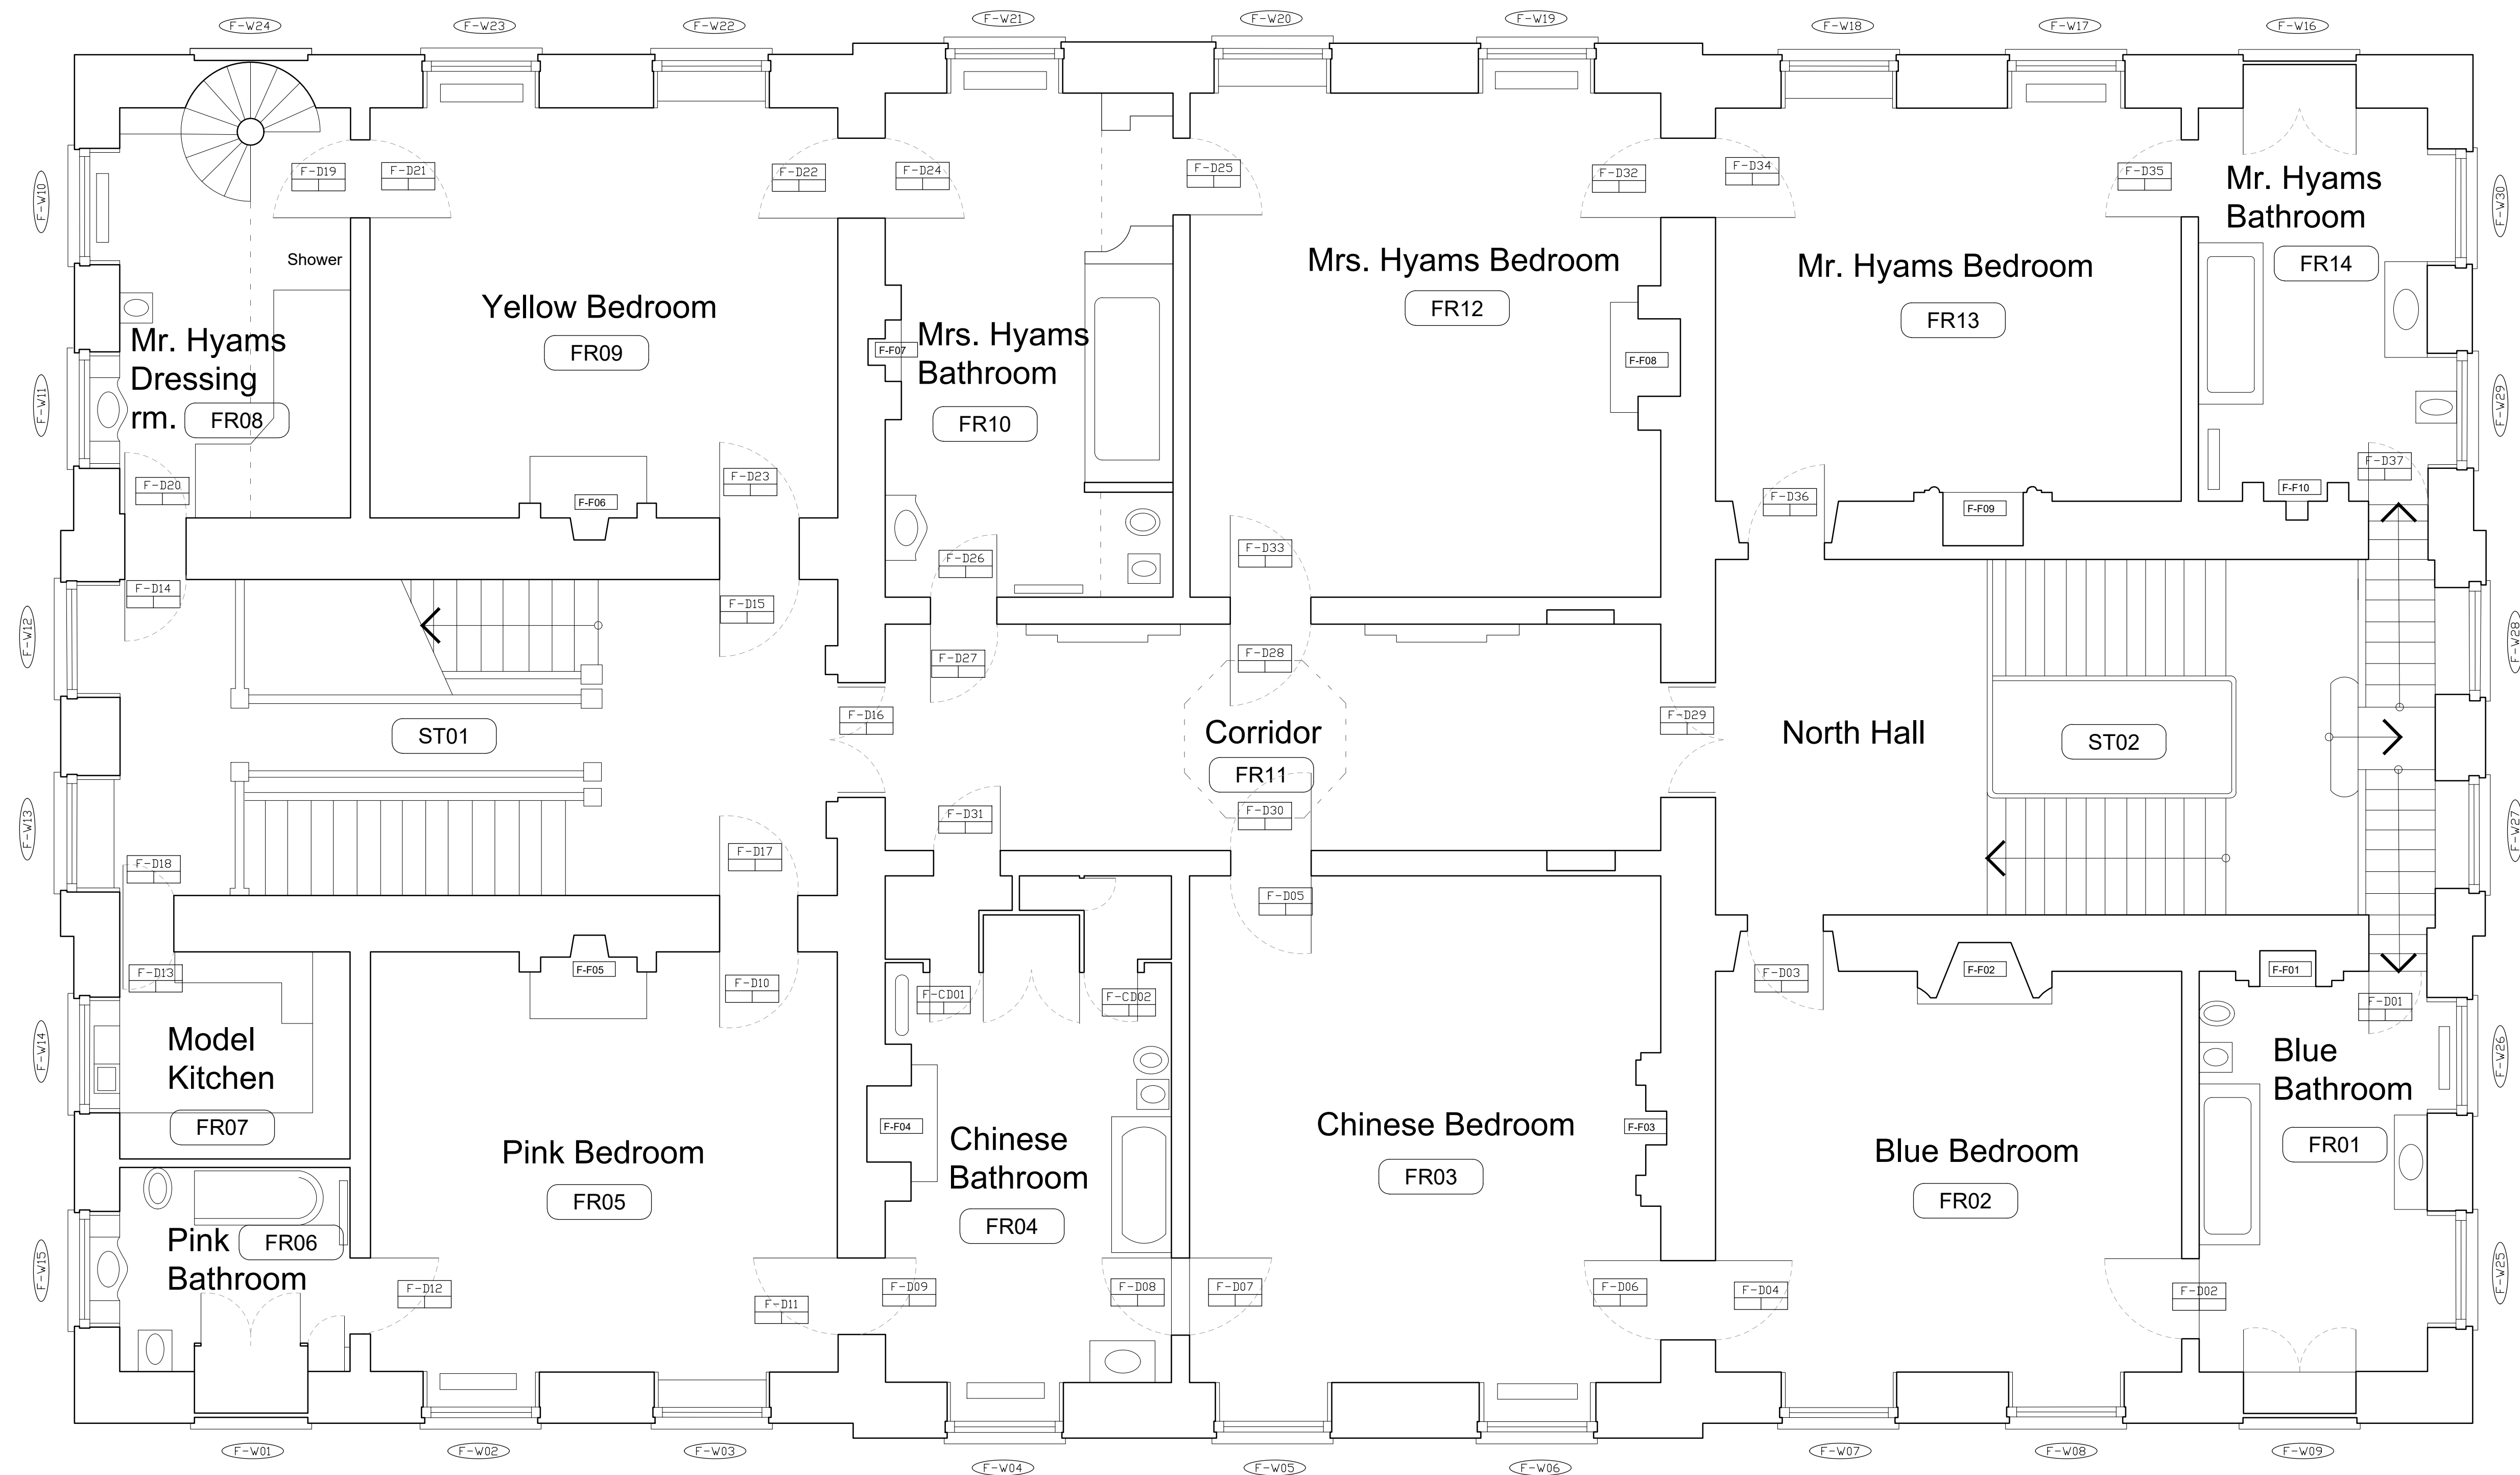

First Floor Plan

DRAWING STATUS			NOTES		KEY		REVISIONS			REVISIONS			Status: ISSUED FOR LBC			
S : Survey = Survey O : Outline = Outline/Scheme Drawings for proposals, budgets etc. D : Development = Final Design drawings for approvals, billing, etc. P : Planning = Drawings issued for Planning, Listed Building, or Local Authority Consents C : Construction = Fully developed drawings issued under instruction for construction B : Building Control T : Tender I : Information only			Do not scale. Contractor or subcontractor to check all dimensions on site before building or manufacture. All drawings to be read in conjunction with all other professional drawings and specification. Based on surveys carried out by :		 		• 30/04/26 Issued for LBC PC						•		•	
rev date notes							chk rev date notes						chk			