




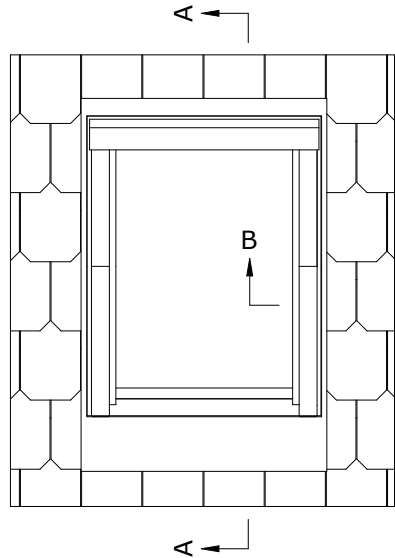

Section A-A
1:5

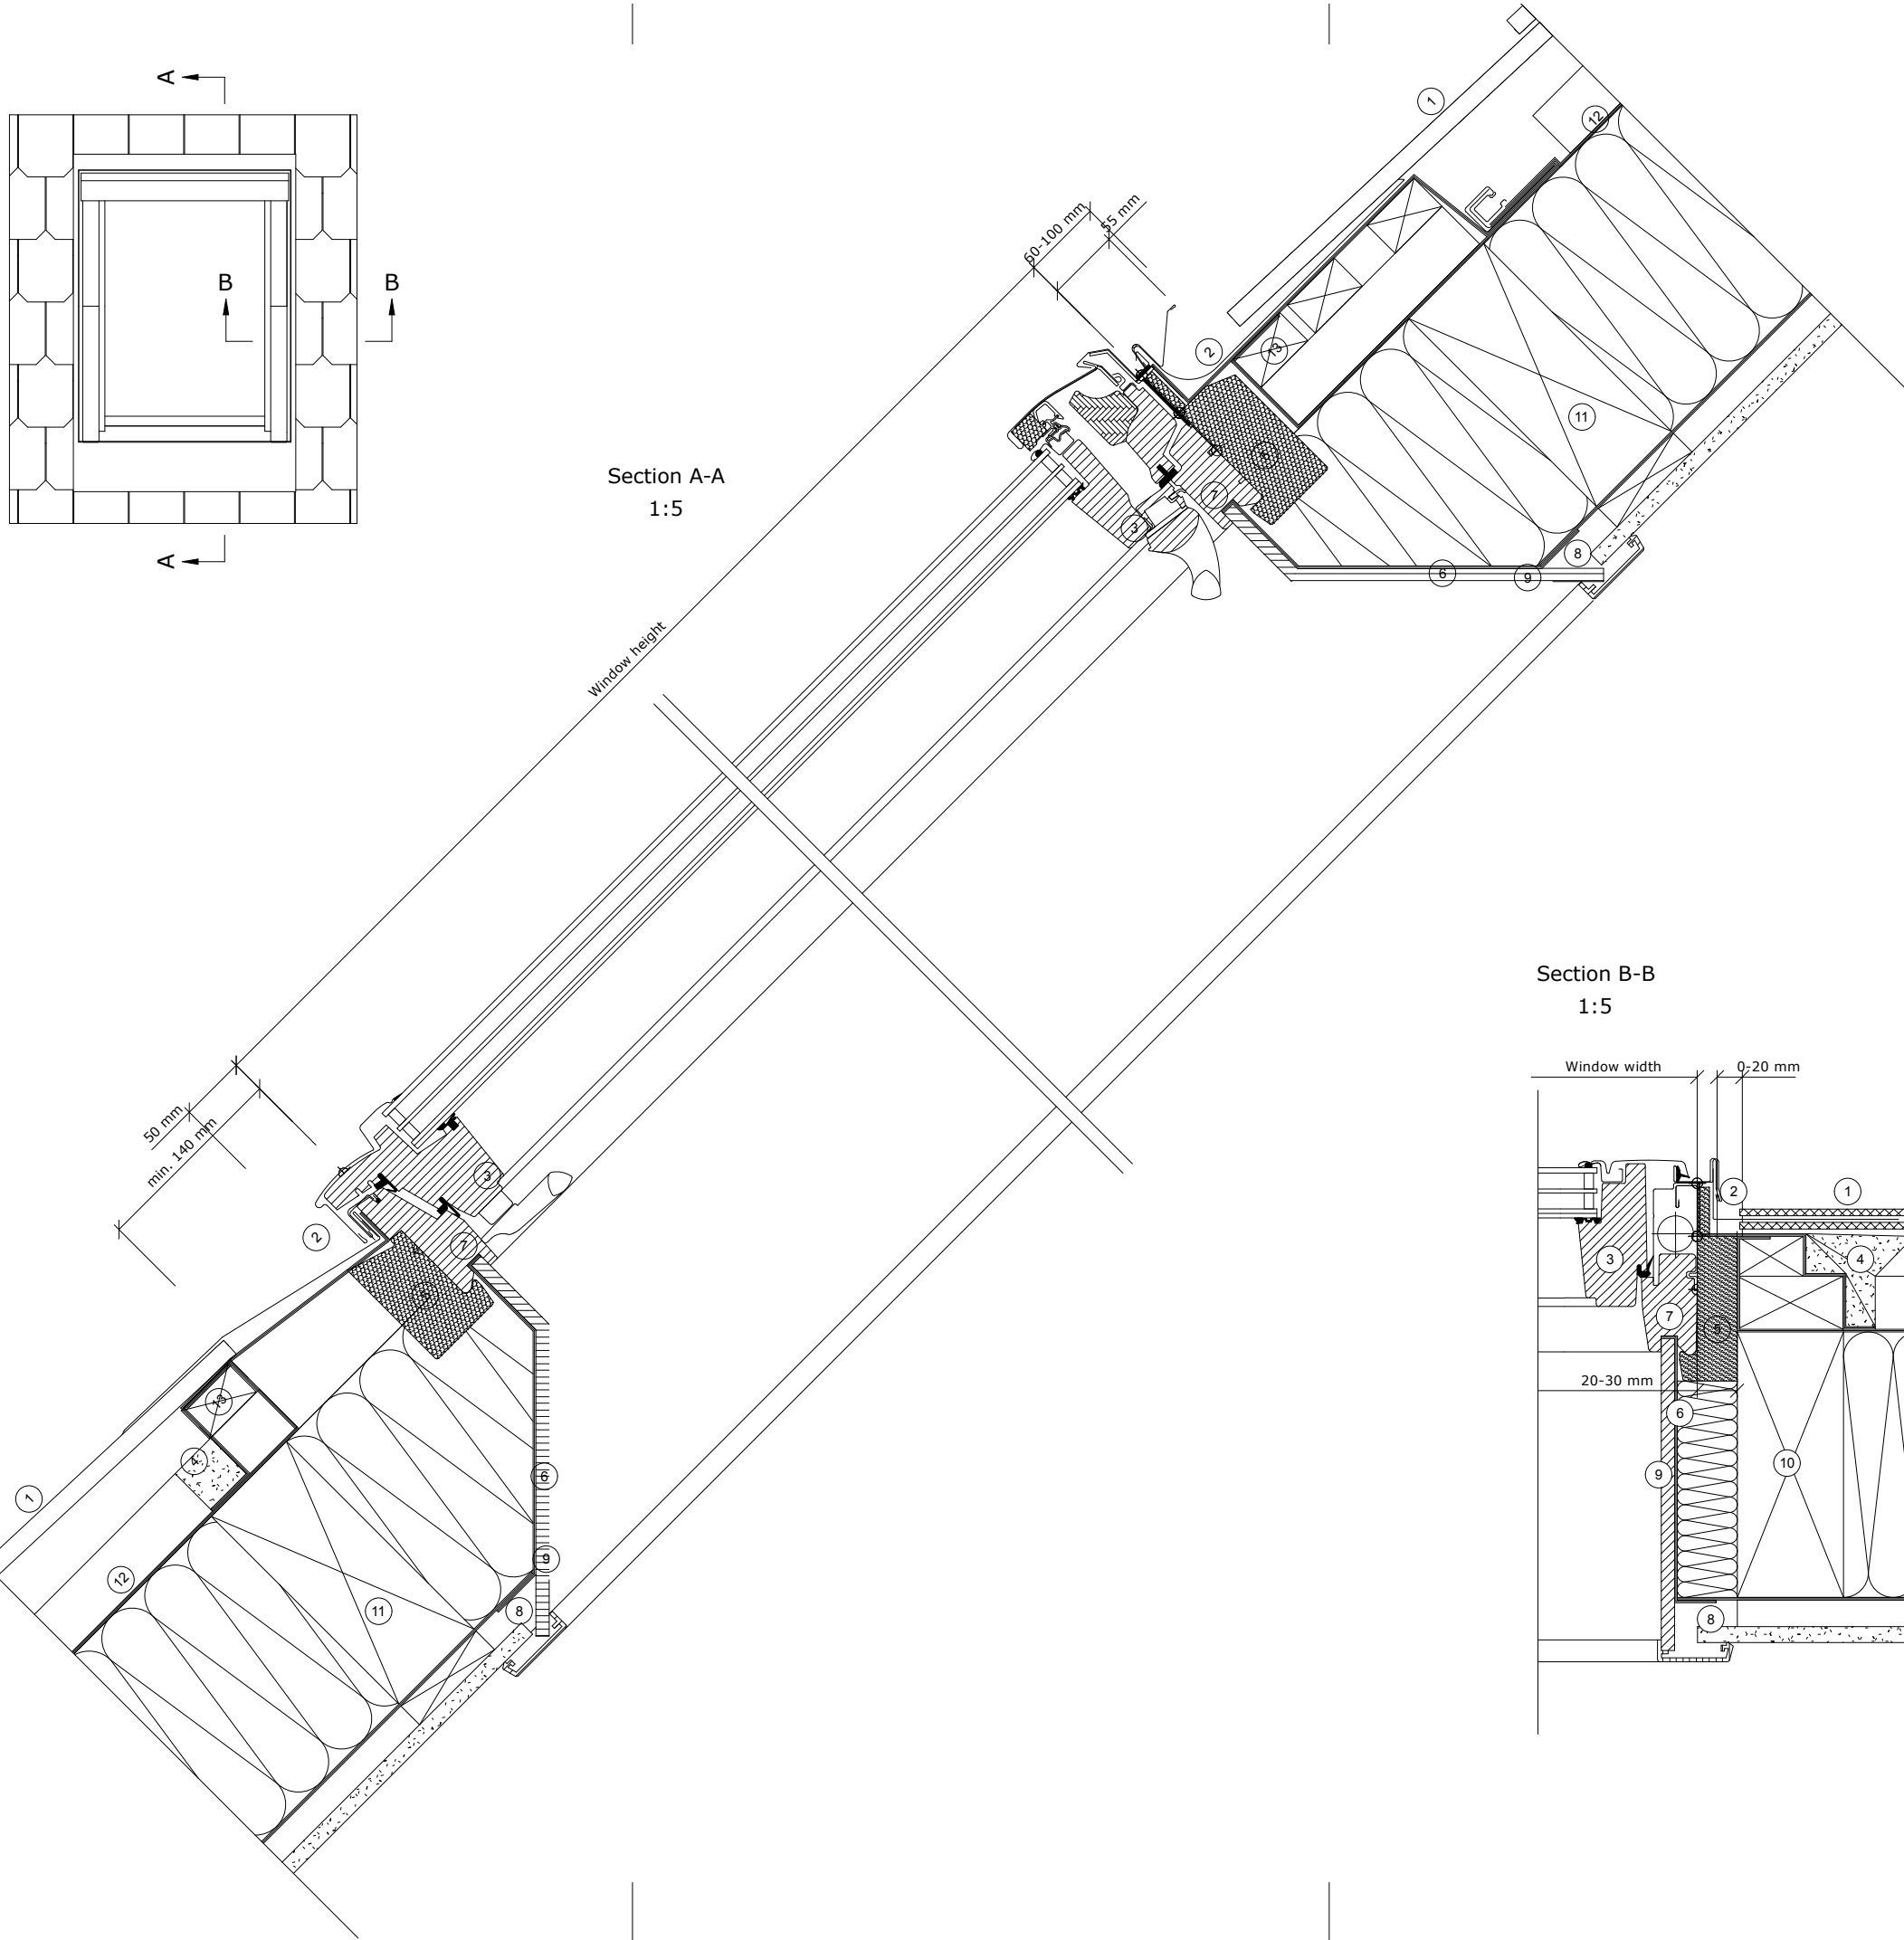

Section B-B
1:5

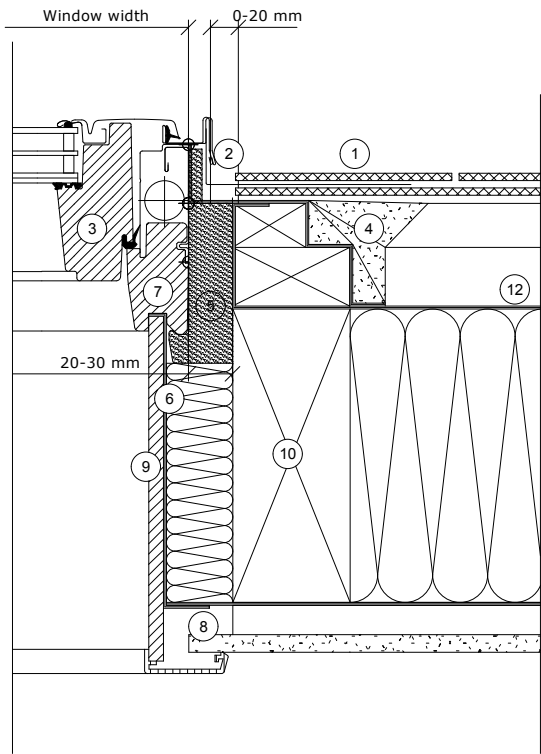

- 1 Existing stone slate roof tiles
- 2 VELUX flashing (EDN 20°-90°)
- 3 VELUX window (GPU 15°-55° (75°))
- 4 VELUX underfelt collar (BFX-F)
- 5 VELUX insulation frame (BDX-F)
- 6 VELUX vapour barrier collar (BBX)
- 7 Gasket on BBX in window rebate
- 8 VELUX vapour barrier tape (BBX)
- 9 VELUX lining (LS-)
- 10 Existing rafter
- 11 Trimmer where necessary (Non-VELUX)
- 12 Underfelt/Breather membrane (Non-VELUX)
- 13 Installation batten (Non-VELUX)

Size	Width
CK--	550
FK--	660
MK--	780
PK--	942
SK--	1140
UK--	1340

Size	Height
-K04	978
-K06	1178
-K08	1398
-K10	1600

© VELUX GROUP ® VELUX, VELUX logo are registered trademarks

VELUX®			
File name: Single_GPU_3_SlatesE-N_LS_EN1			
Drawing no.:	518EN3	SCo	---
Create date 2024-12-16	Rev. date -	Format A3	Scale 1:5

Note: When installing VELUX Roof Windows, flashings and installation products, the manufacturers instructions and current building and fire regulations, where applicable, must be met.