
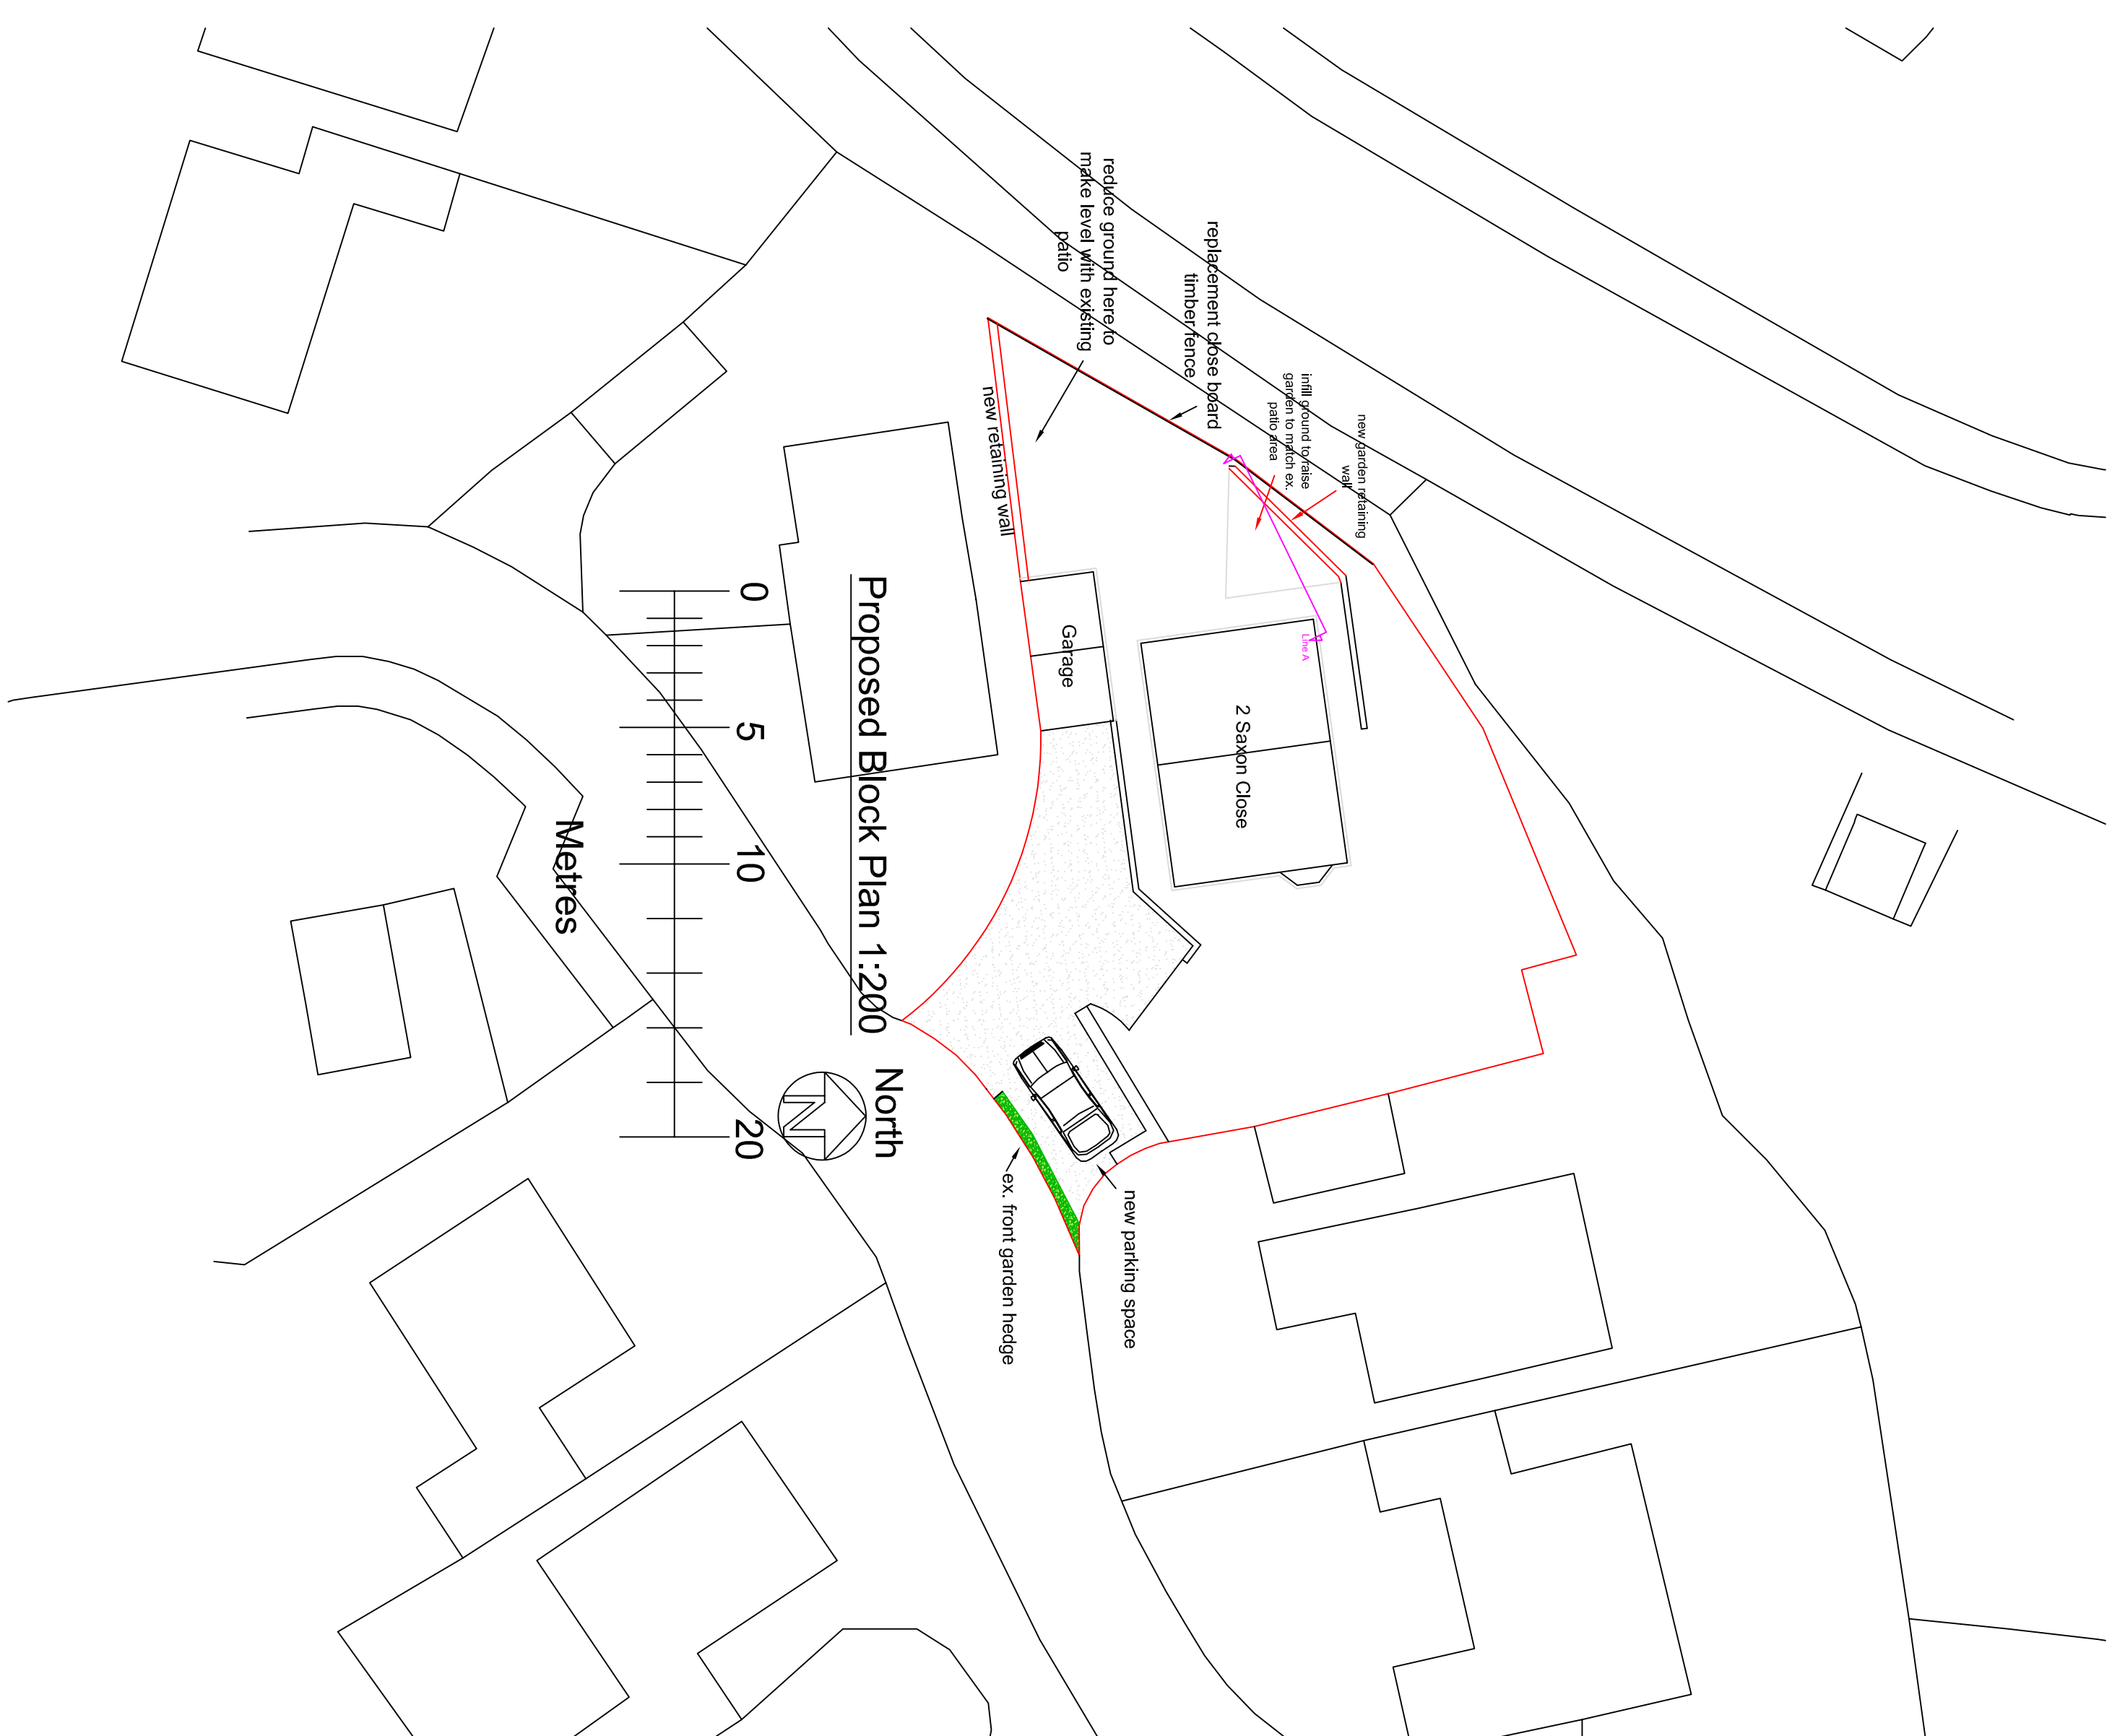


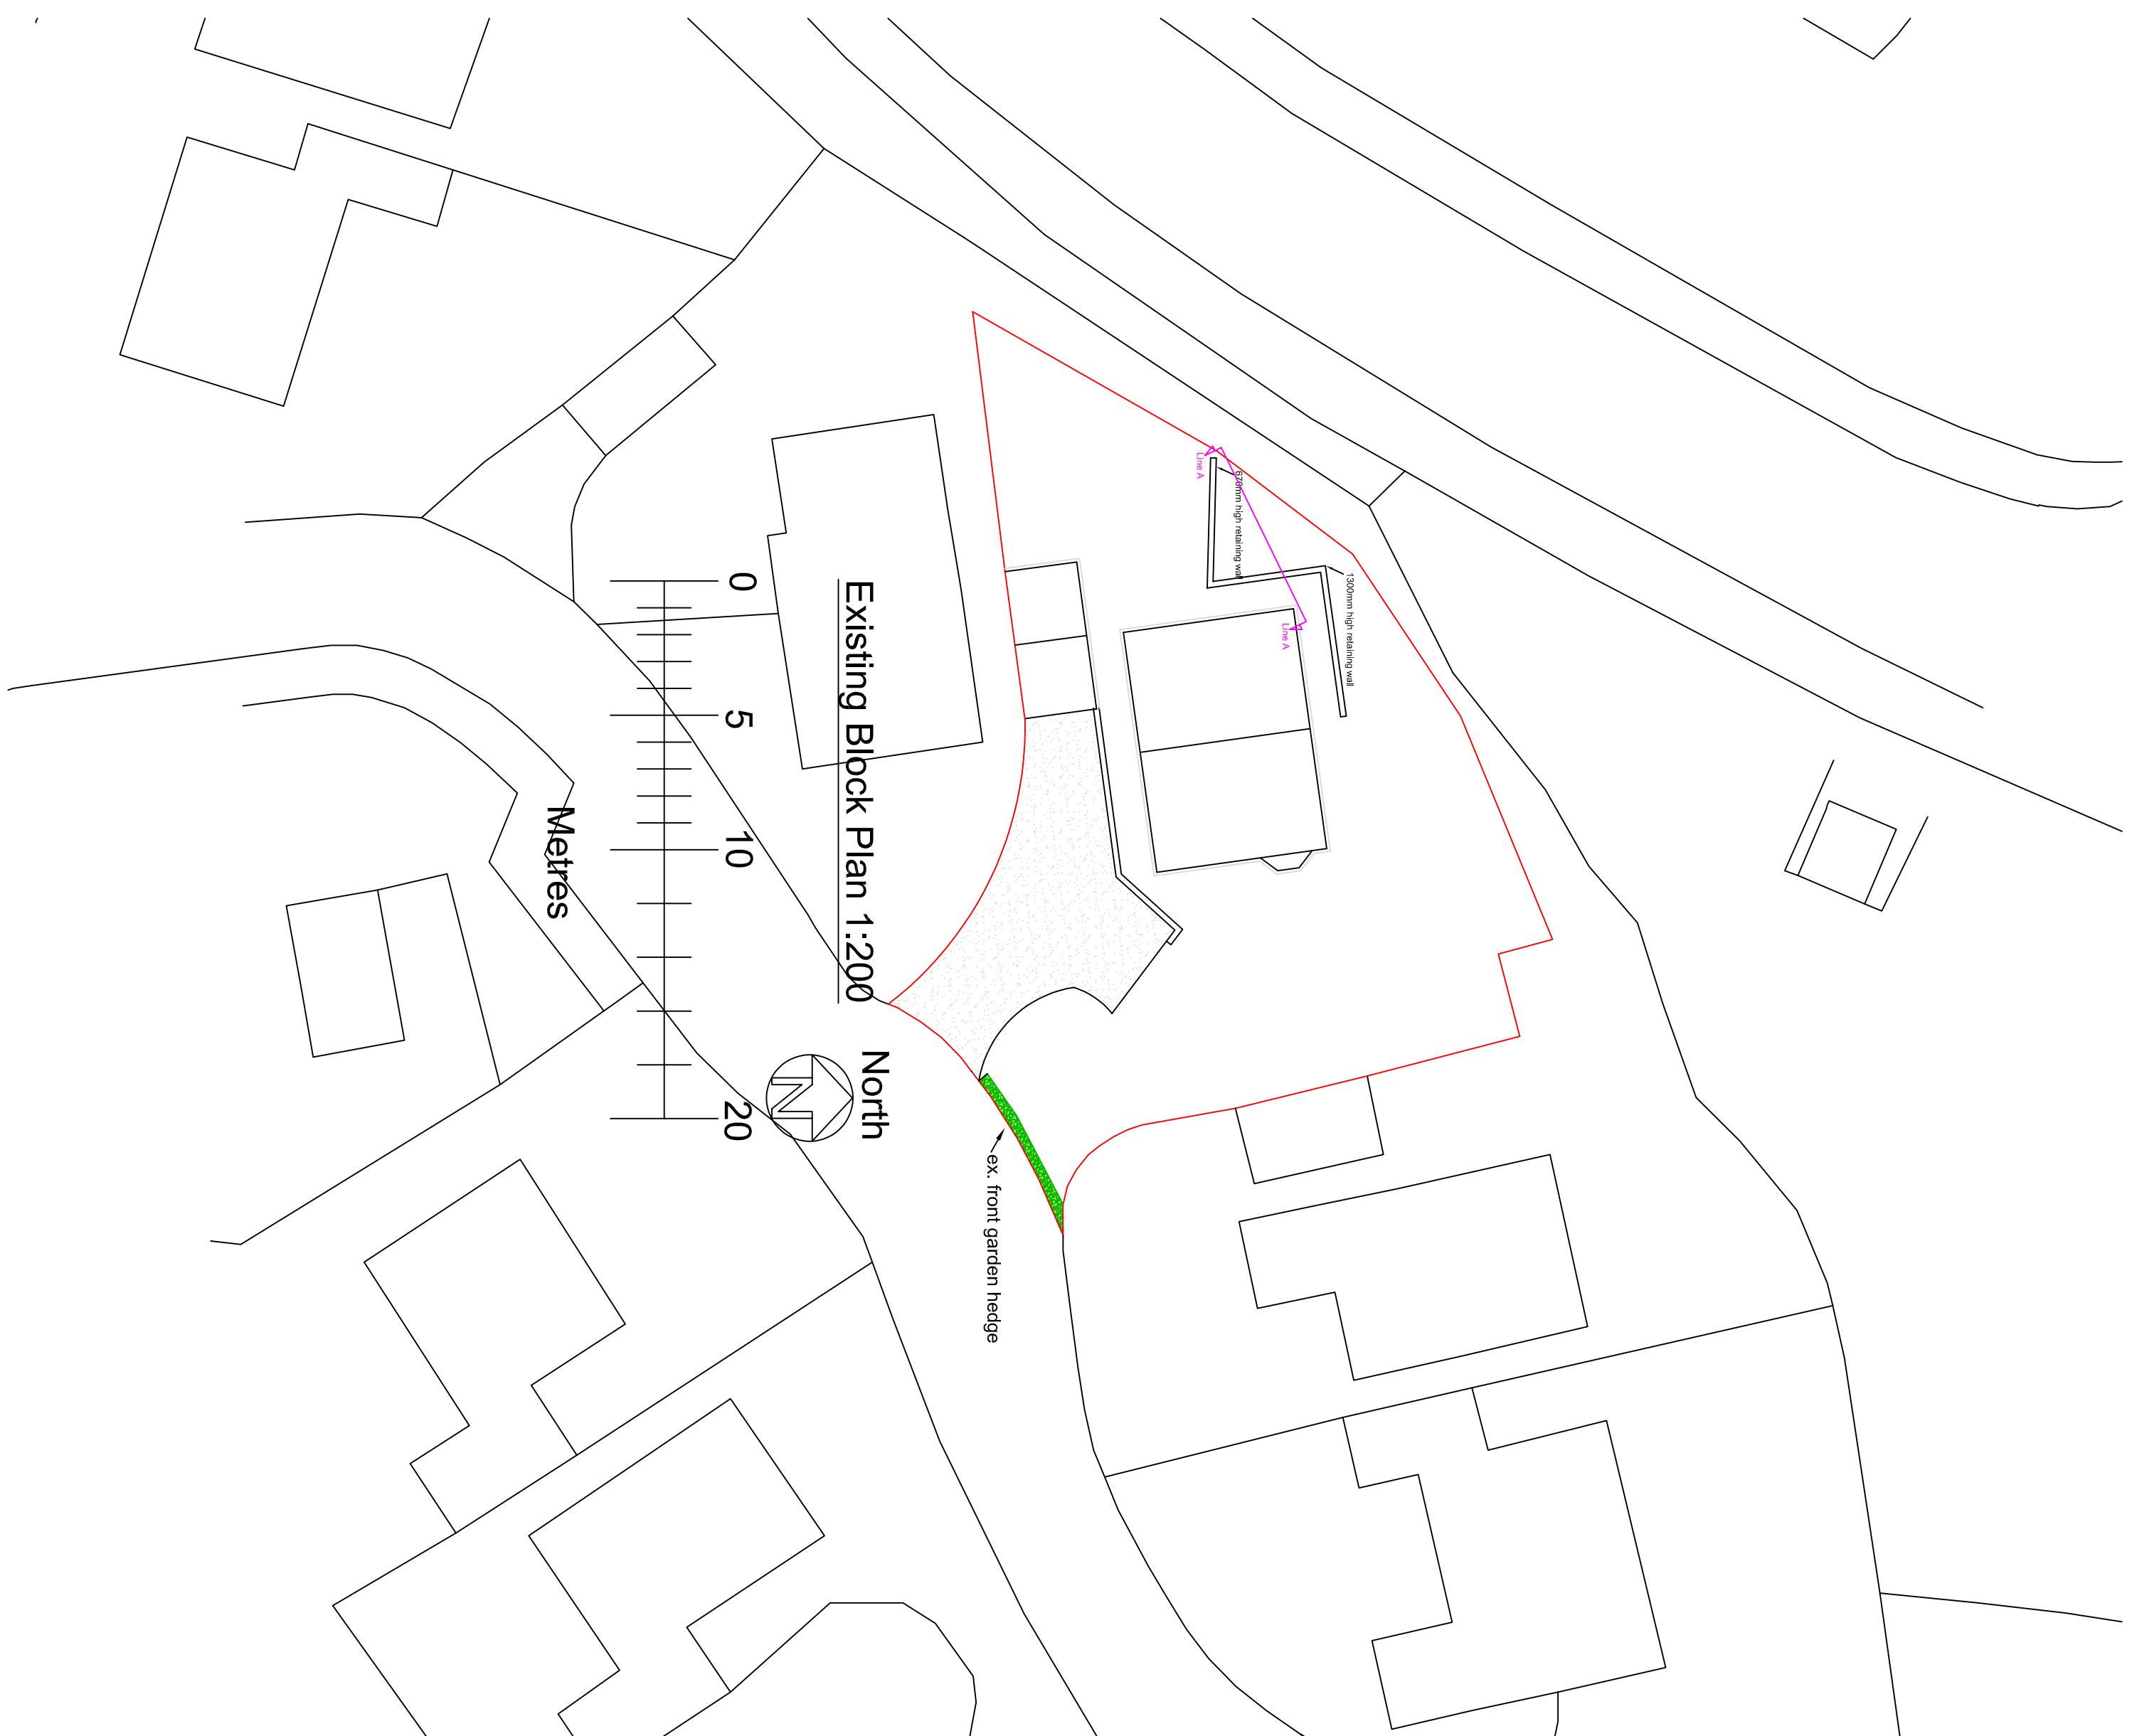

Drawn by	A Harlow & Son 01225 938329	
Proposed Landscaping Alterations for Mt & Mrs F Dicks at 2 Saxon Close Market Lavington Devizes Wiltshire SN10 4EF		
Scale	1:200	Drawing No AH2026/34 Sheet 2 of 2
Date	3rd April 2026	