



DORMER WINDOW DETAILS . SCALE 1:20 . APRIL 2026 . DRAWING No. 10



Original Paper Size A3

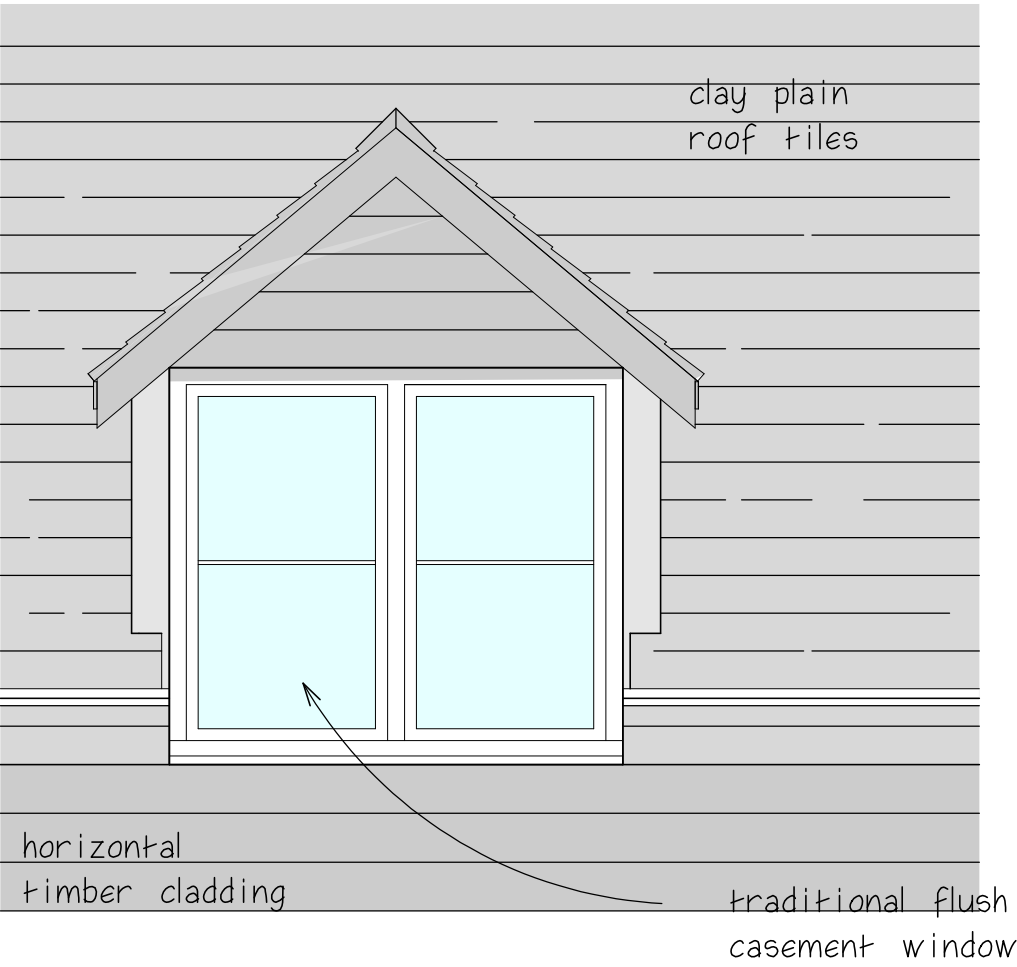

Elevation North (front)

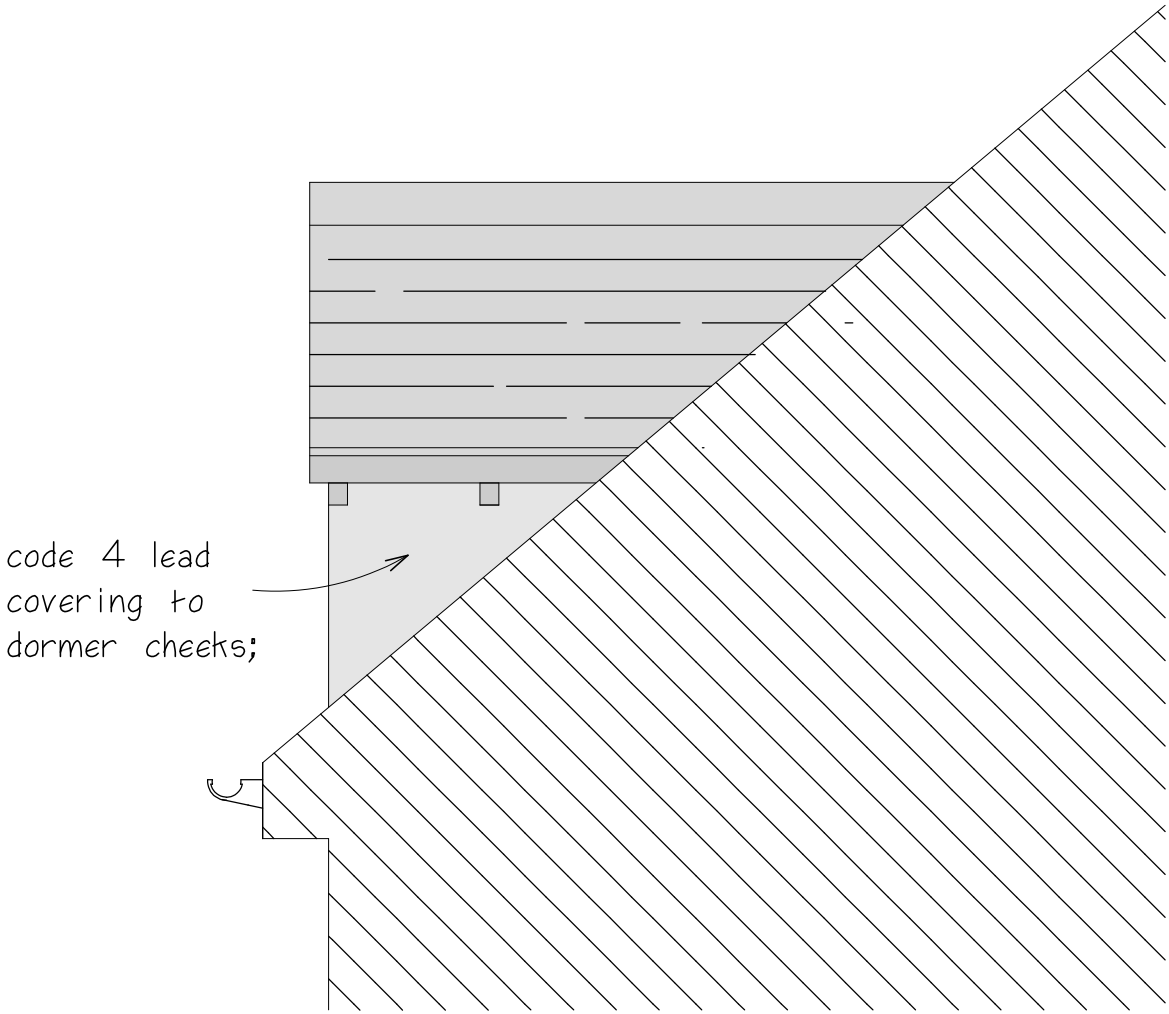

Elevation East (side)