


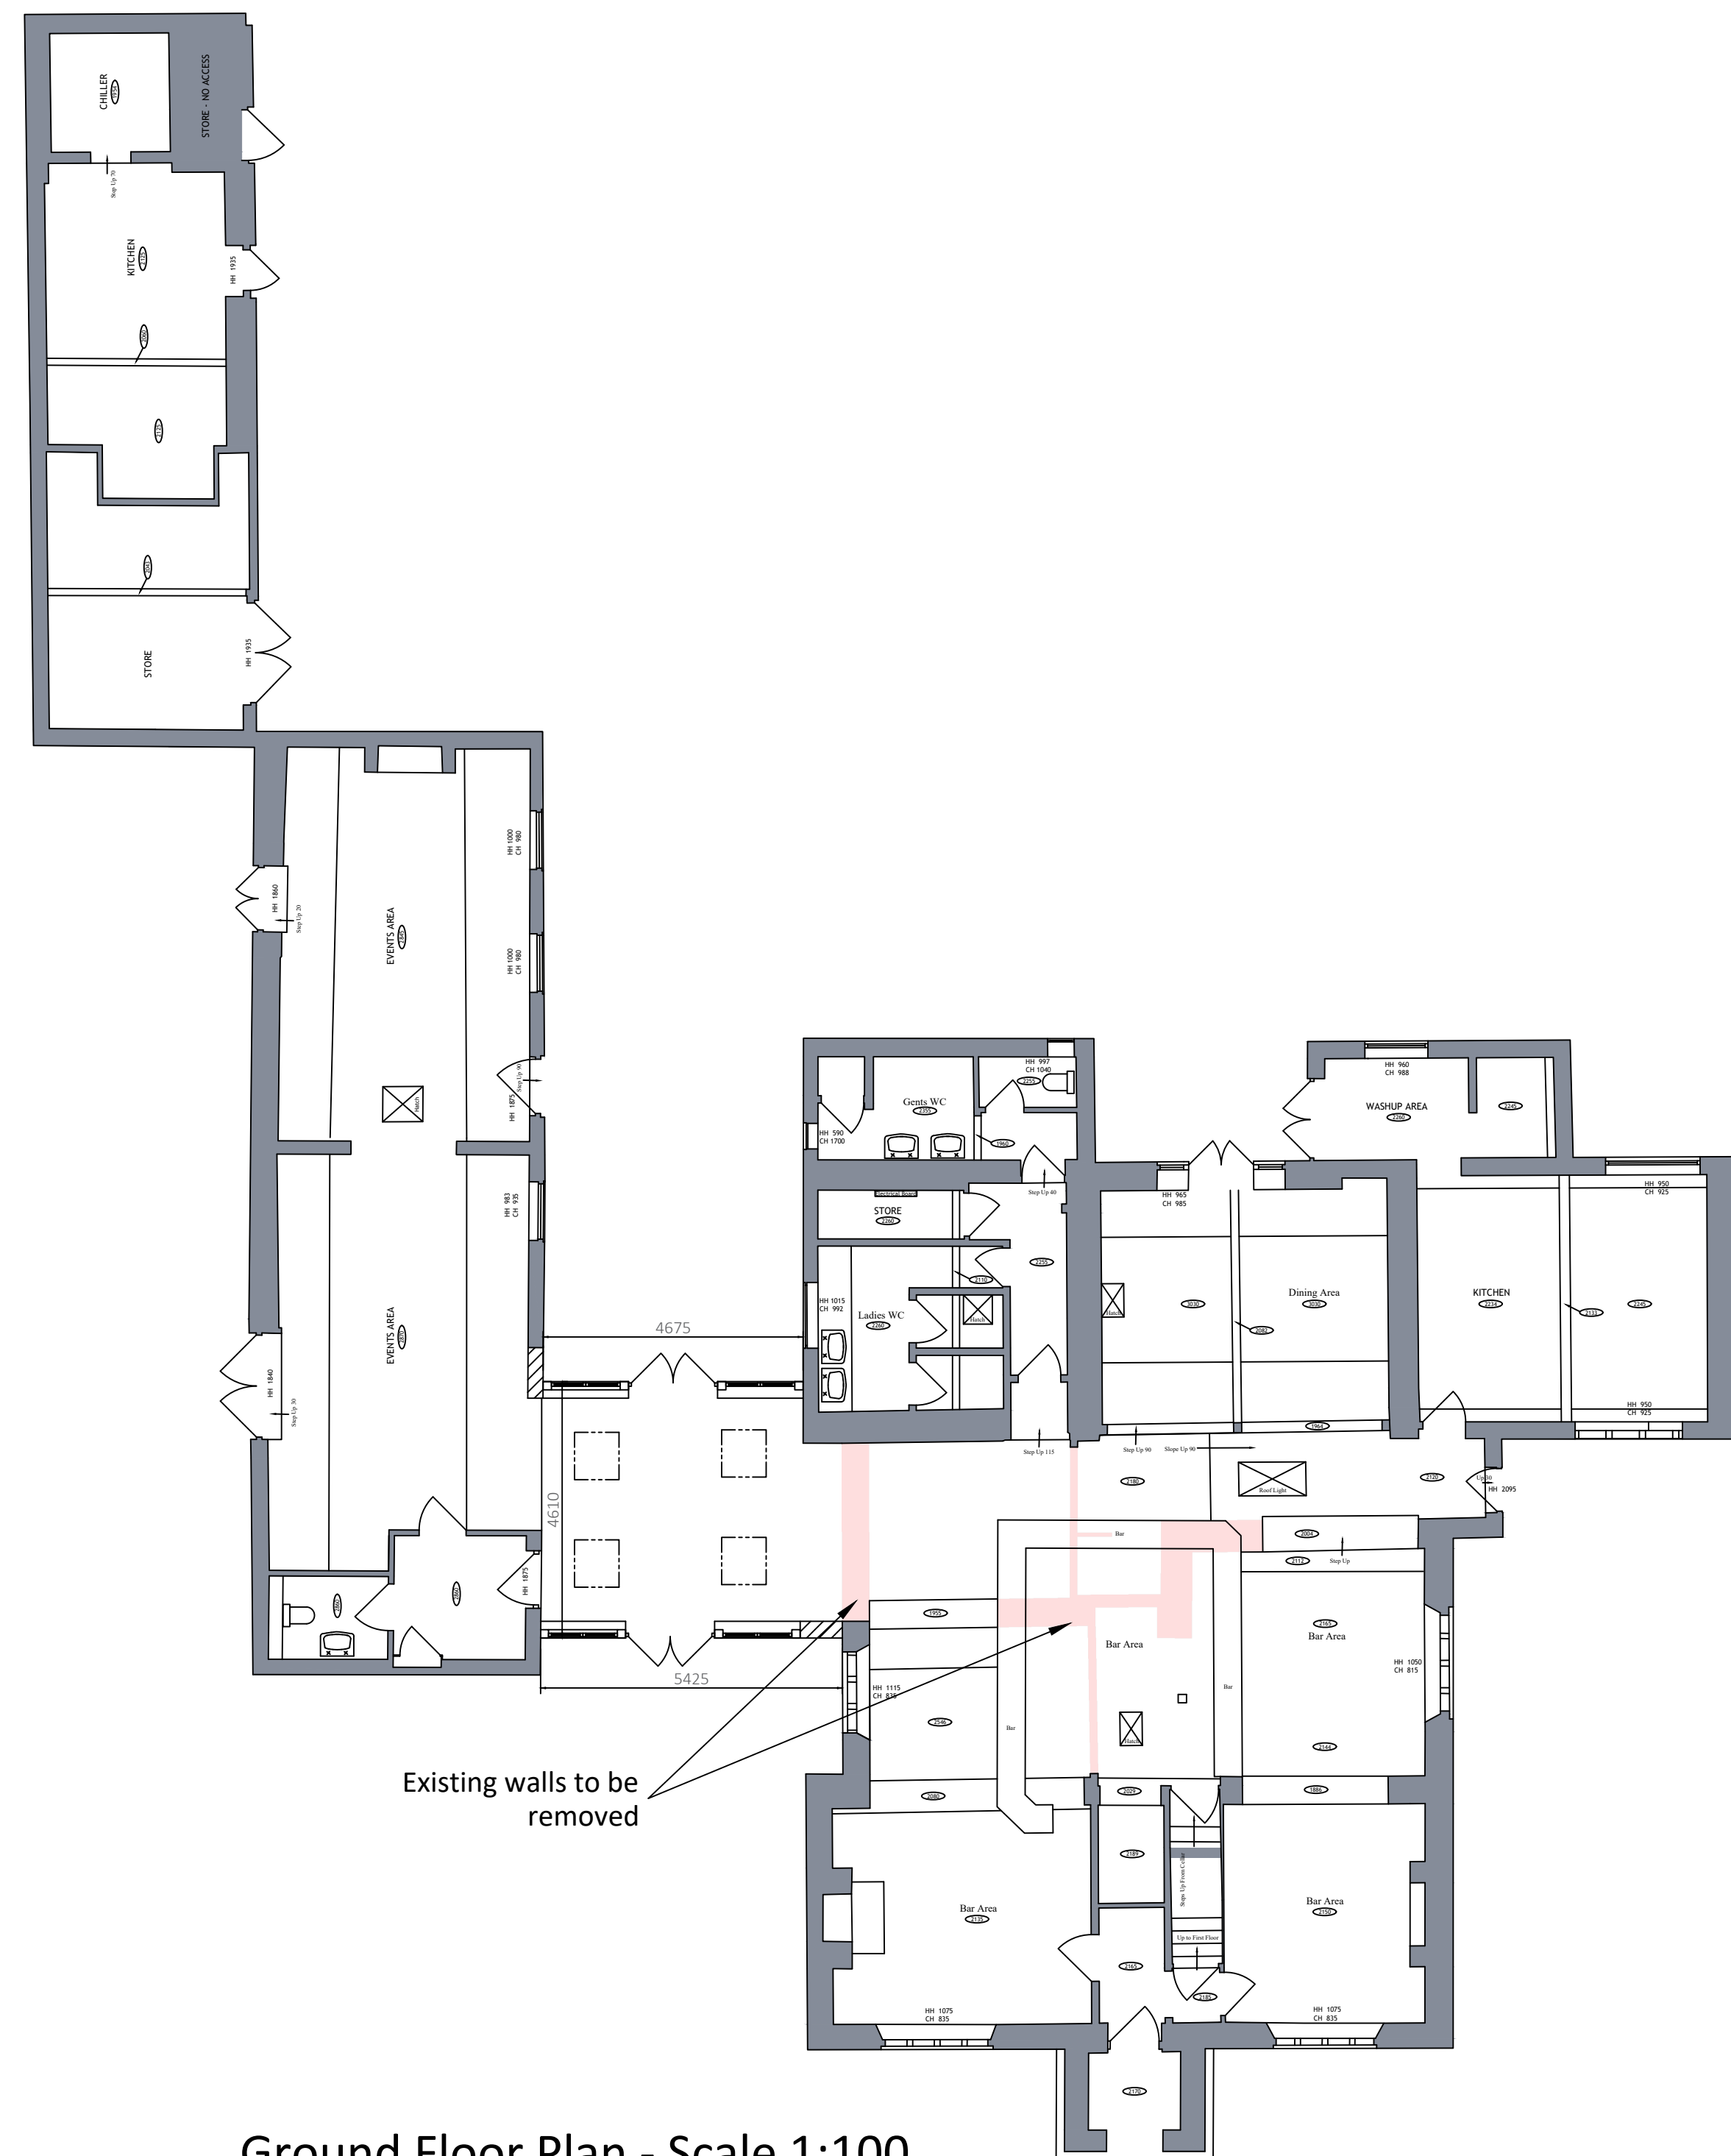

Revisions		
Rev	Description	Date



This drawing and design is copyright and must not be reproduced in part or in whole without prior written consent. Contractors must verify all dimensions on site before commencing work or preparing shop drawings.

TITLE: Proposed Plans			
PROJECT: The White Horse, Extension			
SCALE AT A1:	DATE: March 2026	DRAWN: DK	
PROJECT NO: KD-12	DRAWING NO: KD-12-01		REV:

