

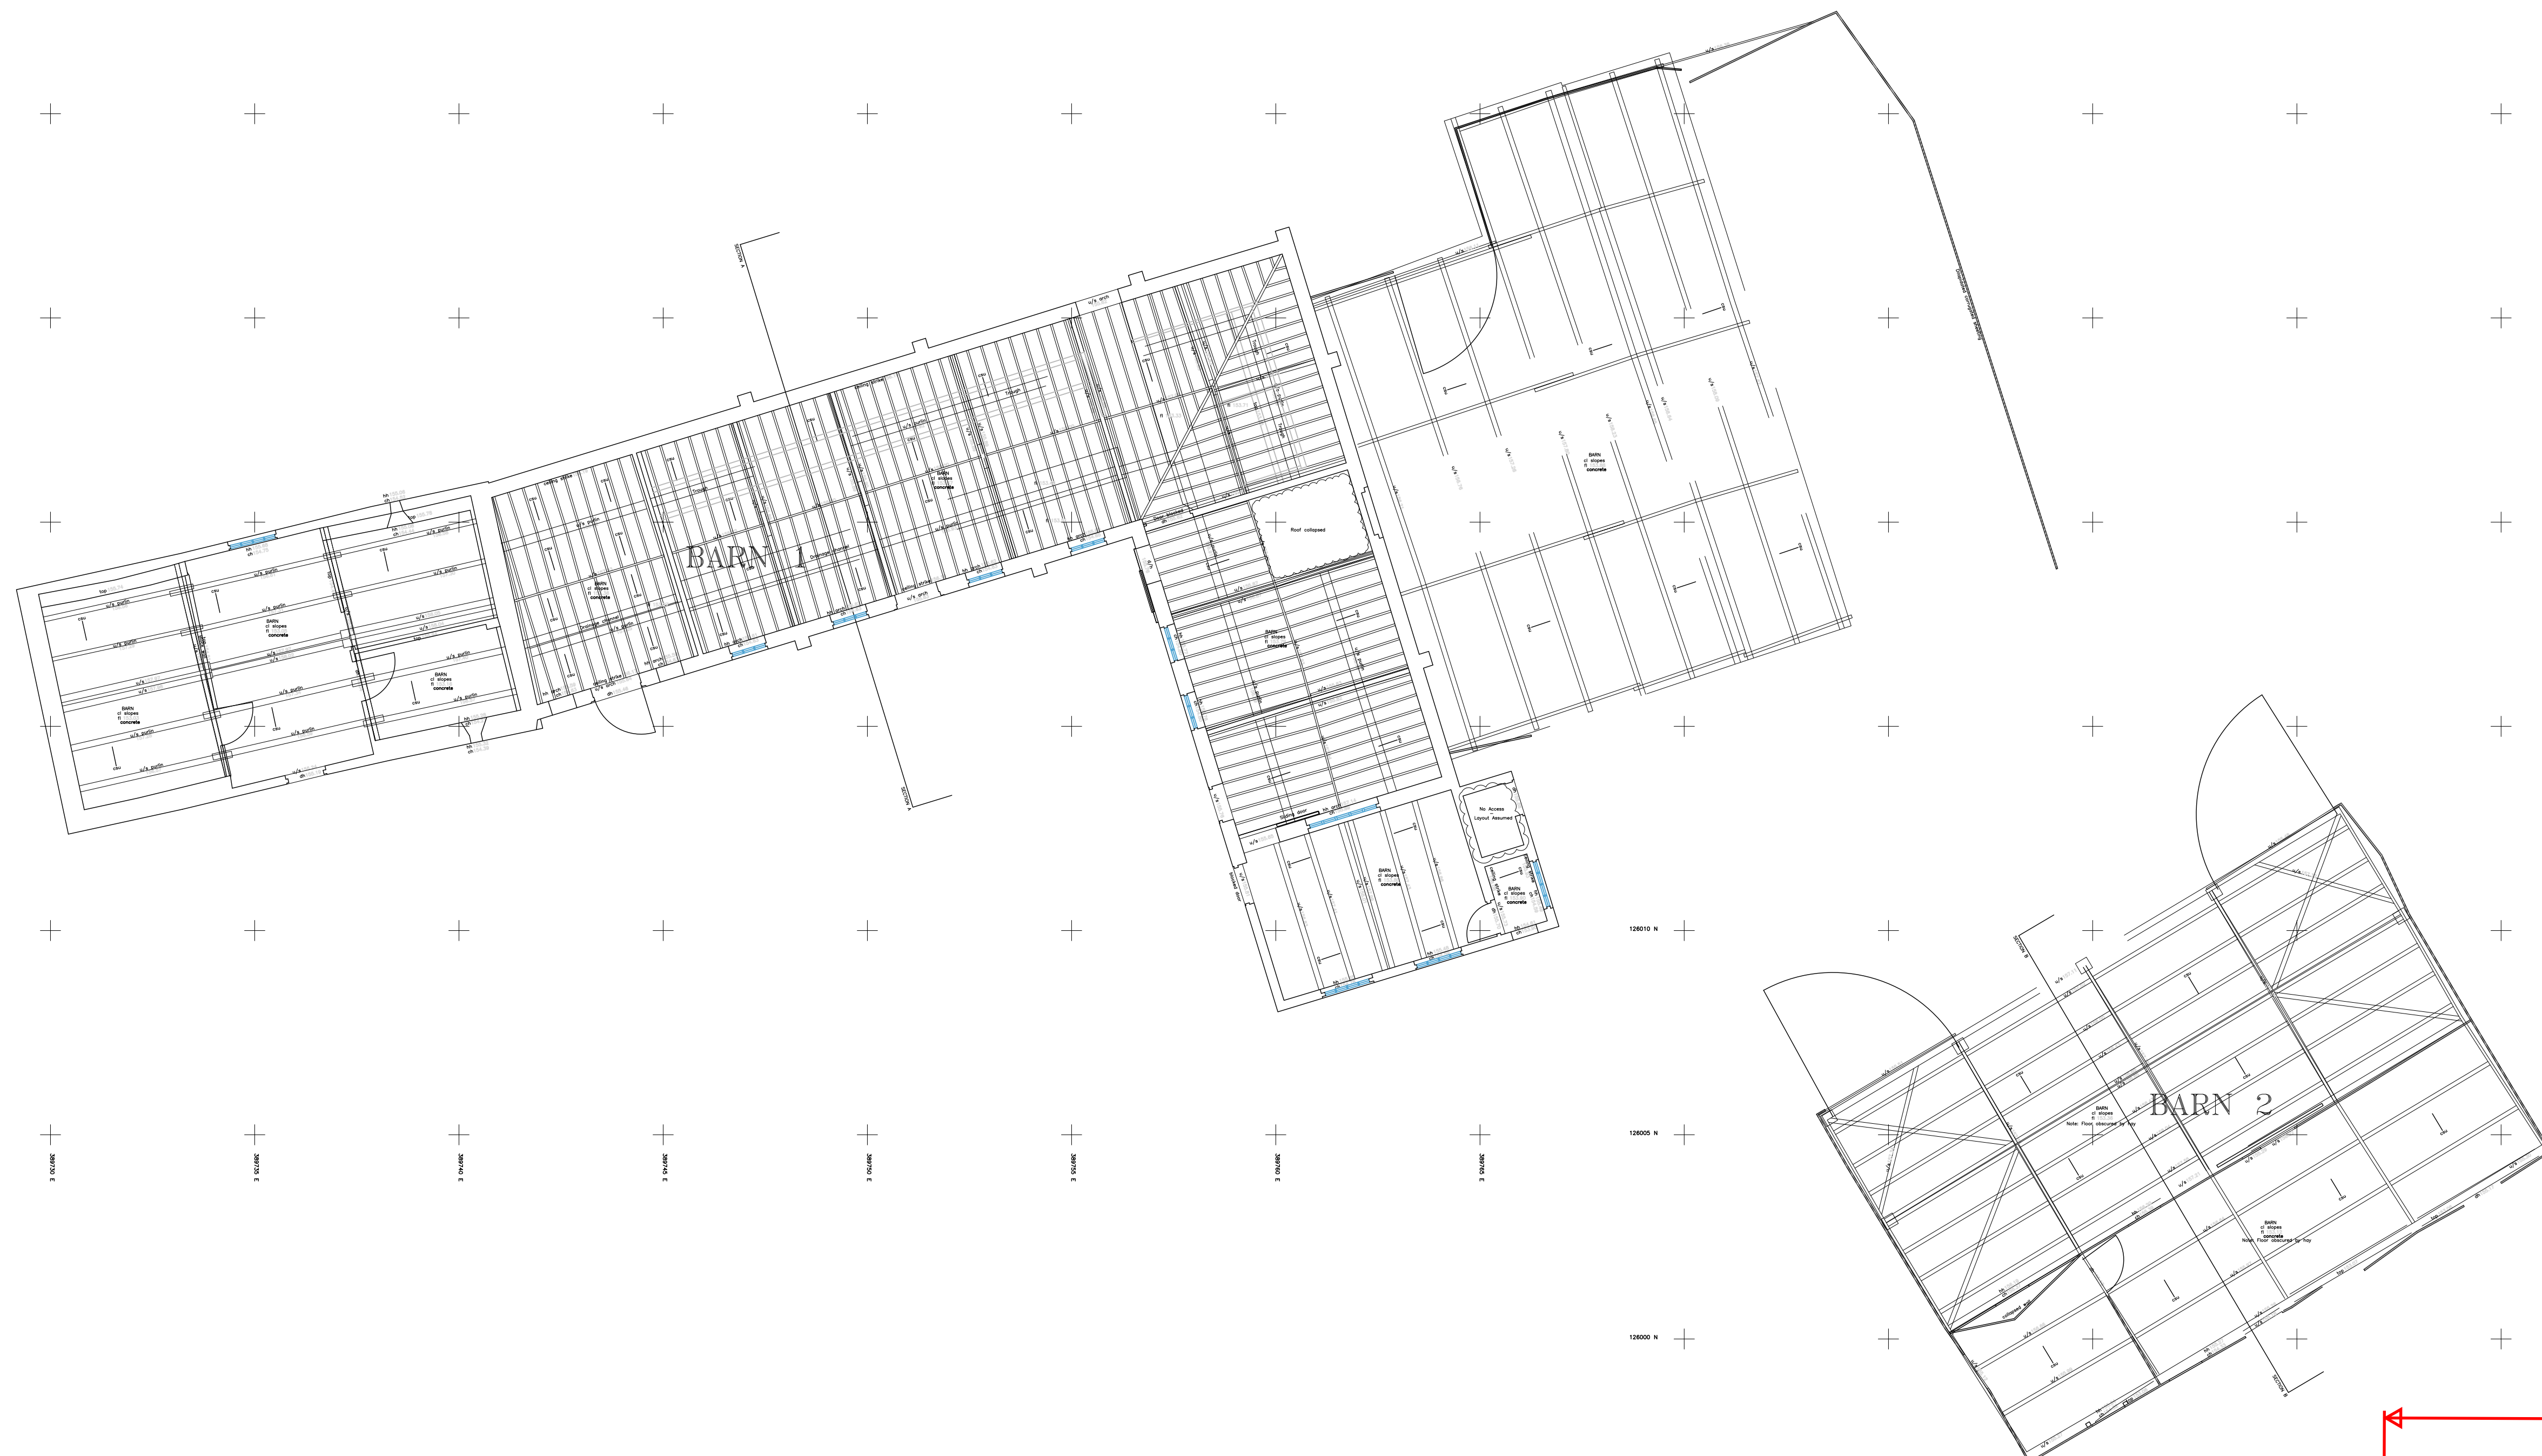


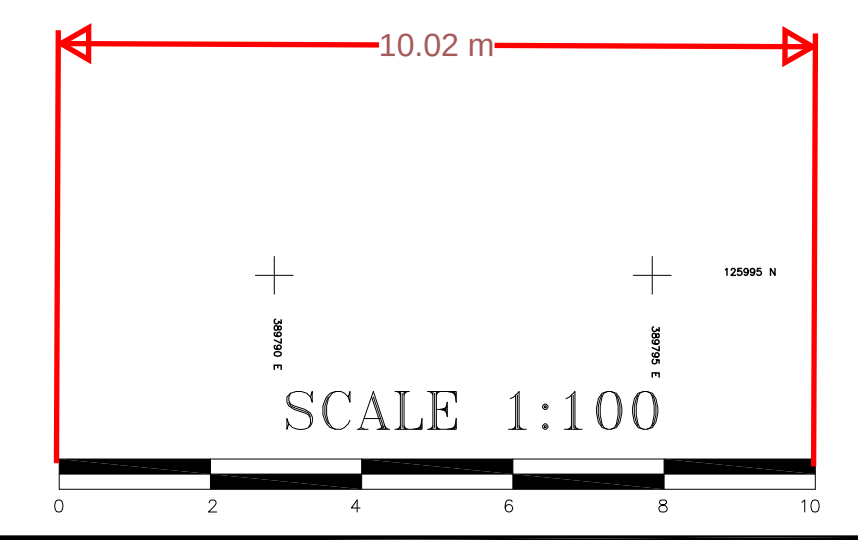

EXISTING GROUND FLOOR PLAN 1:100  
SURVEY CARRIED OUT BY MBS SURVEYS ON 06/12/2024

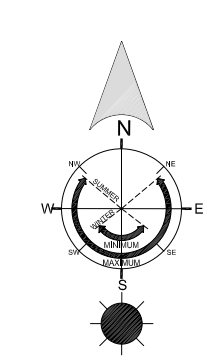

SURVEY-PLANS-BARNs 1 AND 2  
OYSTERS FARM BARNs, GUTCH COMMON  
SHAFTESBURY, DORSET, SP7 9BE  
FOR MR AND MRS I PRIEST  
10/07/2025  
2663/1 1:100@A1