


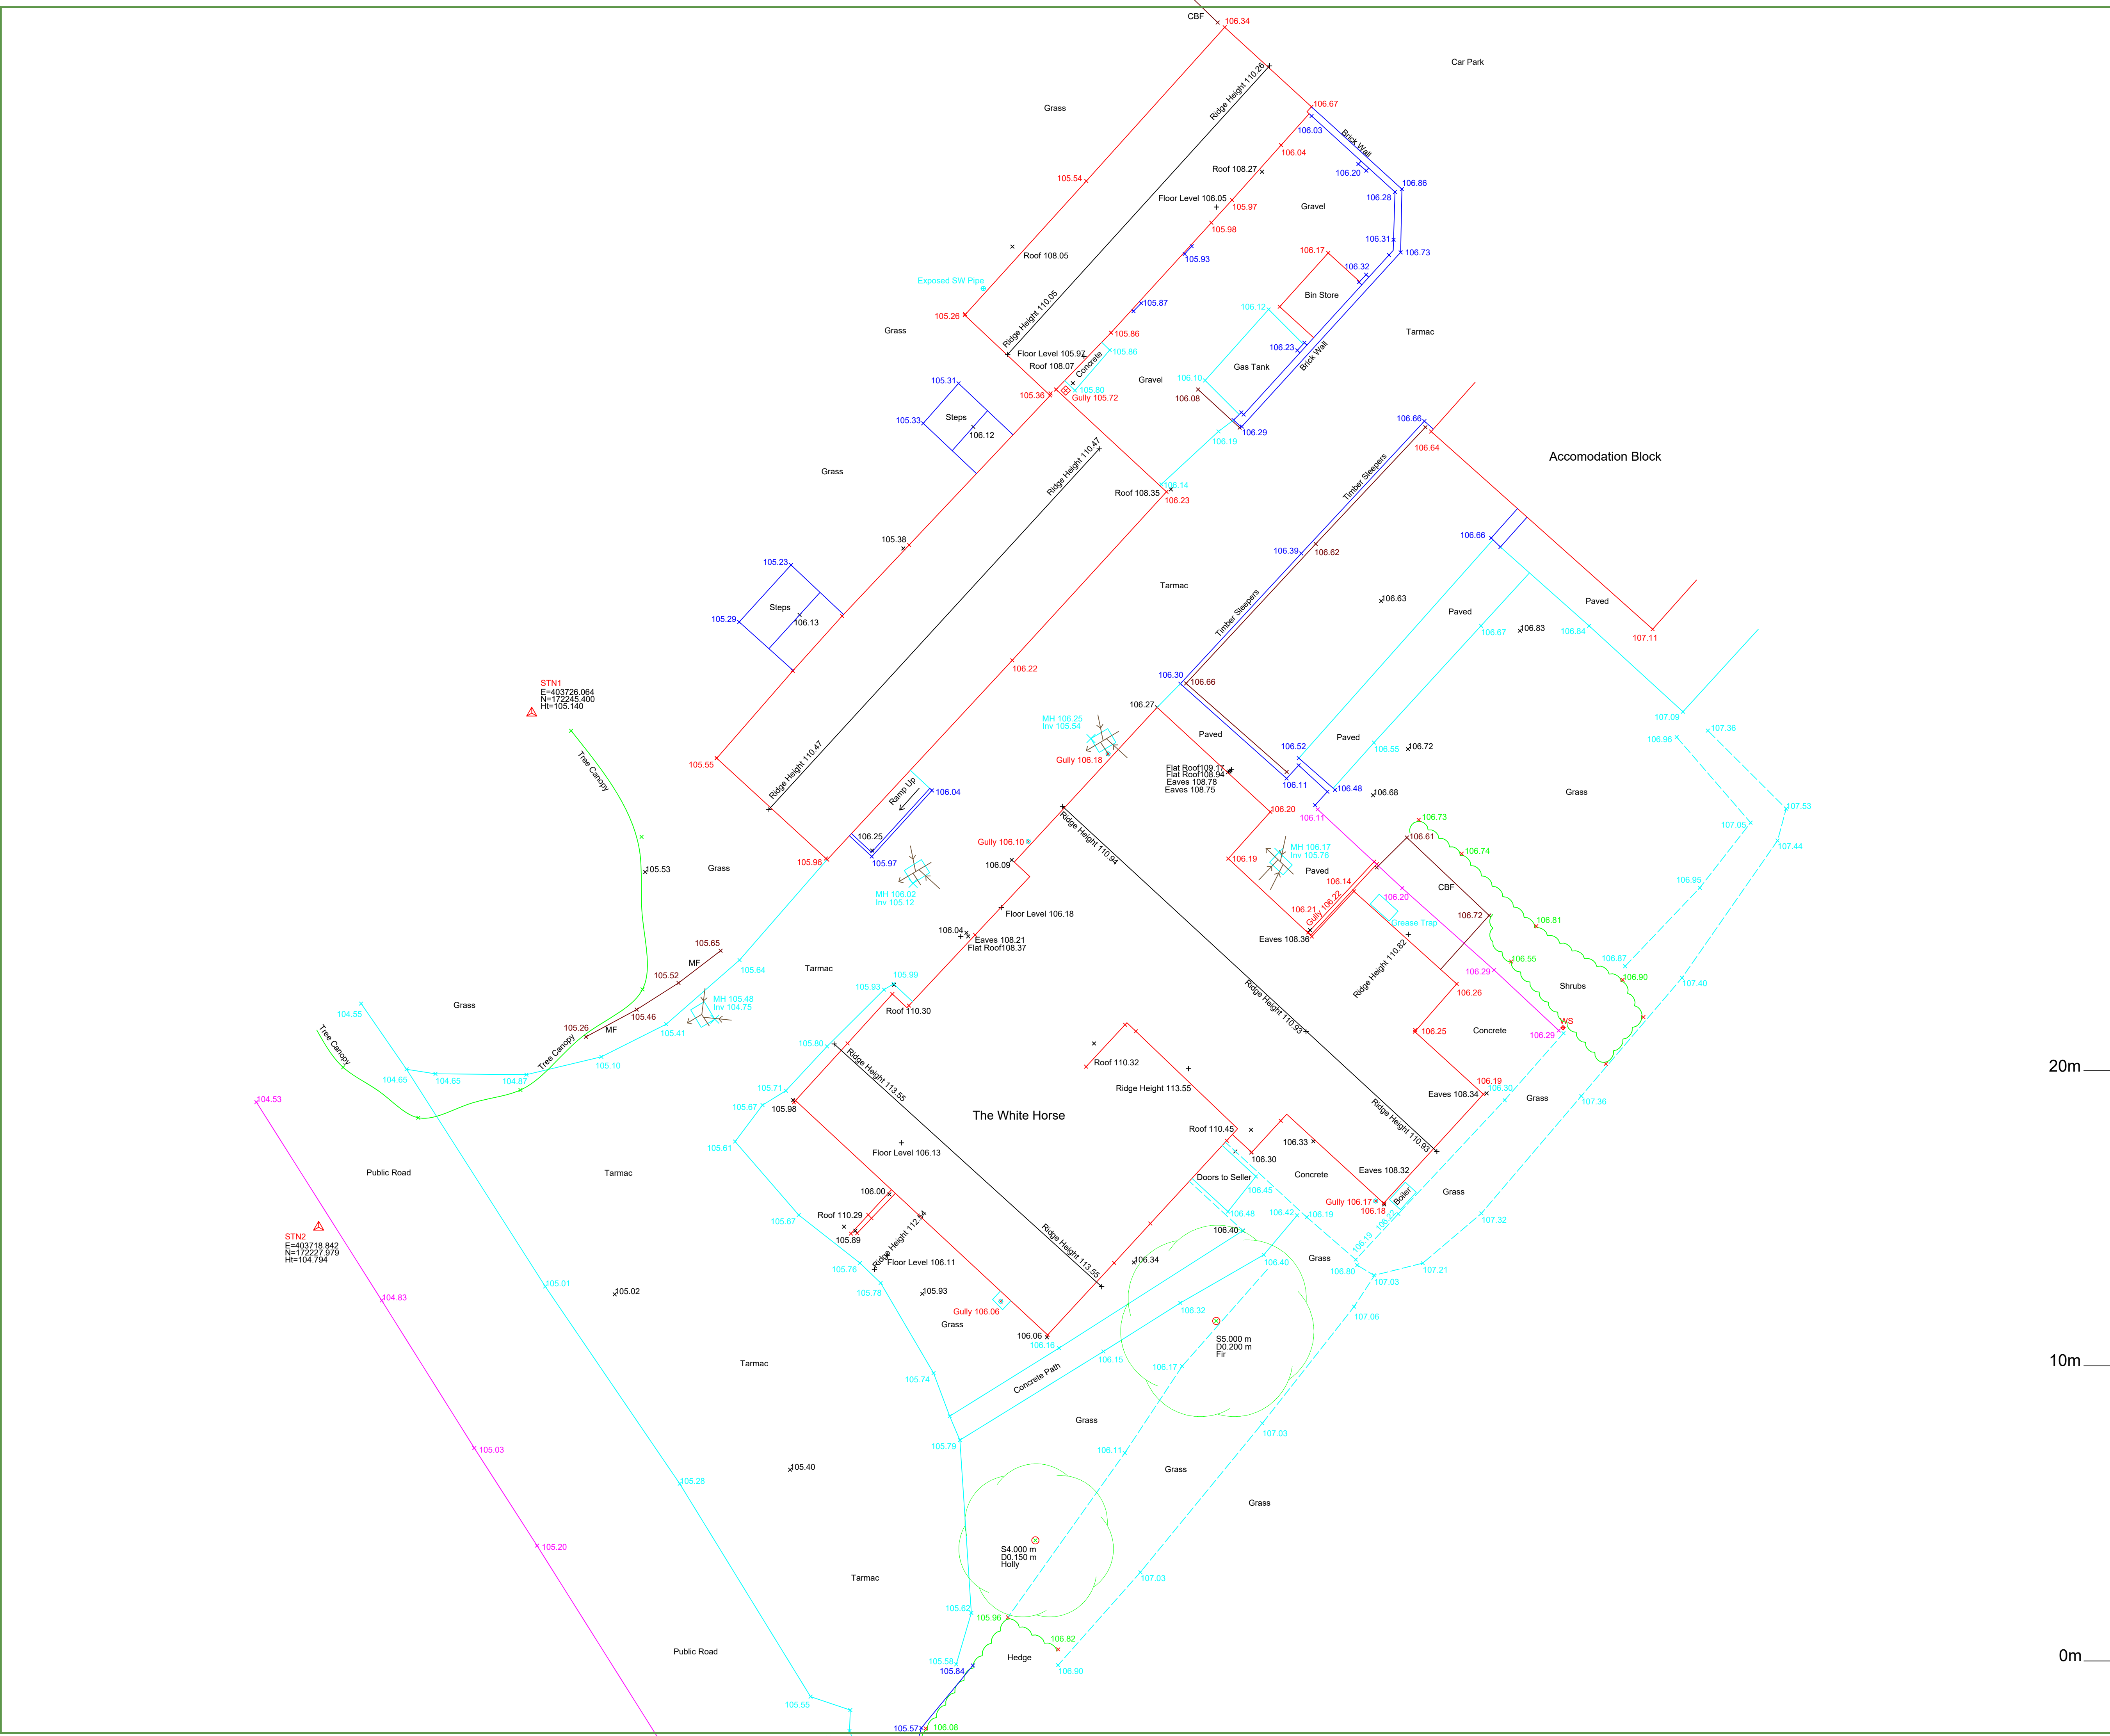

Scale Bar - Measurements in Metres.

Notes

1. This survey has been computed and drawn using Ordnance Survey national grid Co-ordinates.

2. All levels are in metres and relate to Ordnance Datum. With levels tied via GPS link to Leica Smartnet Network.

3. This survey was surveyed for a scale of 1:200, any subsequent enlargements should be verified on site.

4. Whilst every care has been taken, no responsibility can be accepted for errors or omissions caused by detail obscured or not accessible at the time of this survey.

5. Tree Canopy lines and species identification are indicative. Trees under 100mm trunk do not surveyed.

6. Boundary treatments shown on this survey represent physical boundaries found on site and do not necessarily represent the legal boundary position.

7. All dimensions to be checked on site prior to any work taking place.

Legend

BOL

BT

CSP

CUT

CCTV

CL

CPS

DK

DPC

EL

FB

FI

FL

FW

GL

GAS

HT

IB

IC

Inv

LB

LP

LM

MSM

BSM

PASA

PCF

PF

PFP

PWF

PS

PP

RE

RL

RWP

SGN

STN

SV

SVP

SW

TL

TP

VP

WM

WS

OVERHEAD TELEPHONE CABLE

OVERHEAD ELECTRICITY CABLE

SWAMP / SLOPE

ASSUMED DRAIN RUNS

POSSIBLE

FOOTPATH EDGE/SURFACE CHANGE

HOVE LINES

WALLS

HERDS

Tree Canopy

Indicative Only

Rev.	Description	By	Date

Copyright 2026 © Cole & Cole

COLE & COLE

Measured Land & Building Surveys

Client

The Chickpea Group

Project

The White Horse
Compton Bassett,
Wiltshire,

Title

Topographical Survey

Original Scale	Surveyed	Drawn	Checked
1:100@A1	SMC	SMC	
Drawing Number	Date Feb 26	Date Feb 26	Date

26-0212a

Rev