


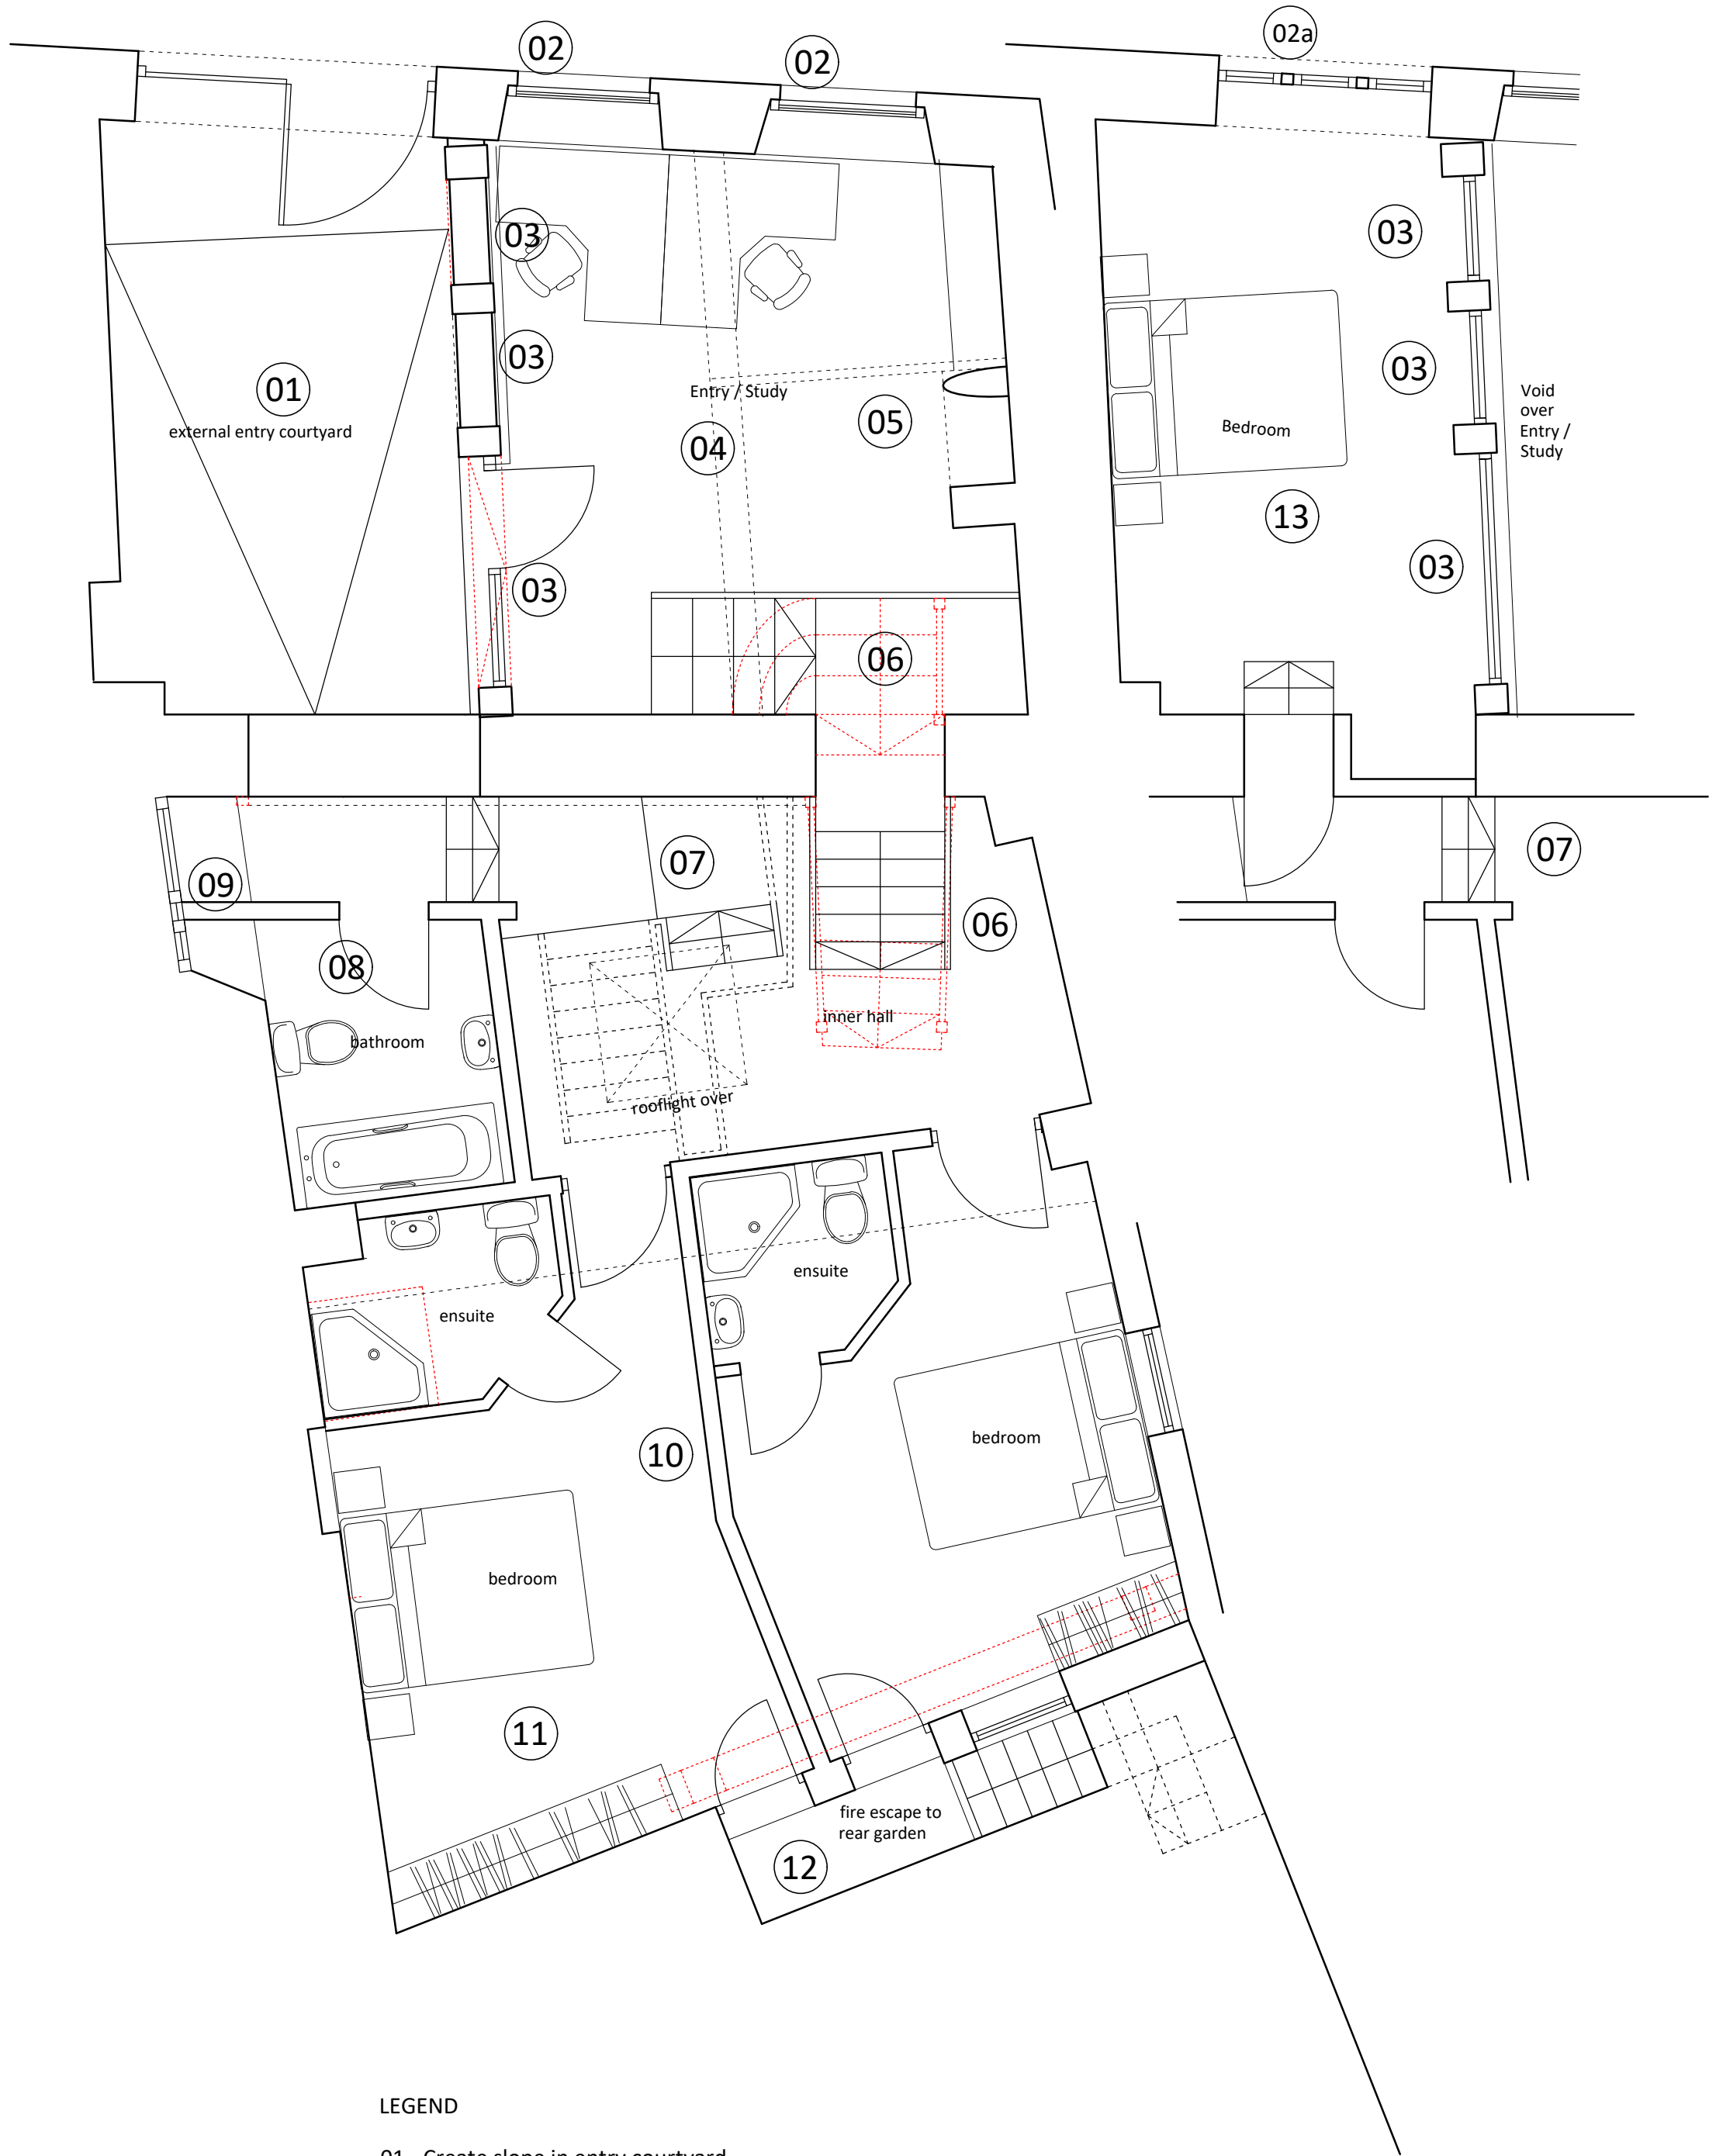

LEGEND

- 01 - Create slope in entry courtyard
- 02 - Windows replaced with traditionally detailed 6 over 6 casement windows ,timber, painted white
- 02a - Windows replaced with traditionally detailed 6 part casement windows ,timber, painted white
- 03 - new brickwork infill panels in herringbone pattern to match gable party wall opposite
- 04 - existing floor level built up to min level asset out in FRA.
- 05 - Rebuild missing sections of existing fireplace with contemporary metal infill
- 06 - Reconstruct existing short stair flight
- 07 - Install new stair to access upper levels (subject to detail)
- 08 - new studwork enclosure forming new bathroom
- 09 - Existing windows to be replaced - slim aluminium frames, colour tbc
- 10 - new studwork enclosure to form new ensuite bedrooms
- 11 - Infill floor void
- 12- Form new lightwell for light ventilation and fire escape from bedrooms

LOWER LEVEL PLAN - scale 1:50

Proposed Drawings - 24 Bridge Street, Bradford On Avon

1:50	
0 0.25 0.5 0.75 1.0 1.25	
ISSUED FOR PLANNING	
CLIENT	Ben and Natalie Paddick
PROJECT	24 Bridge Street, BonA
DRWG TITLE	Lower Level Plan
DRWG NO	A17 24 14 P02 Rev E
DRAWN	NB
SCALE	1:50 @ A2
DATE	08.08.24
CHK'D	NB
atelier 17 ltd	
© Atelier 17 Ltd, 28 Southleigh, Bradford On Avon, BA15 2EQ. E: mail@atelier17.co.uk V.V: www.atelier17.co.uk T: 07841679591	
This drawing is copyright. Only figured dimensions to be used. Contractors to check all dimensions before proceeding. All Survey Work undertaken for Planning and Listed Building Purposes Only.	