


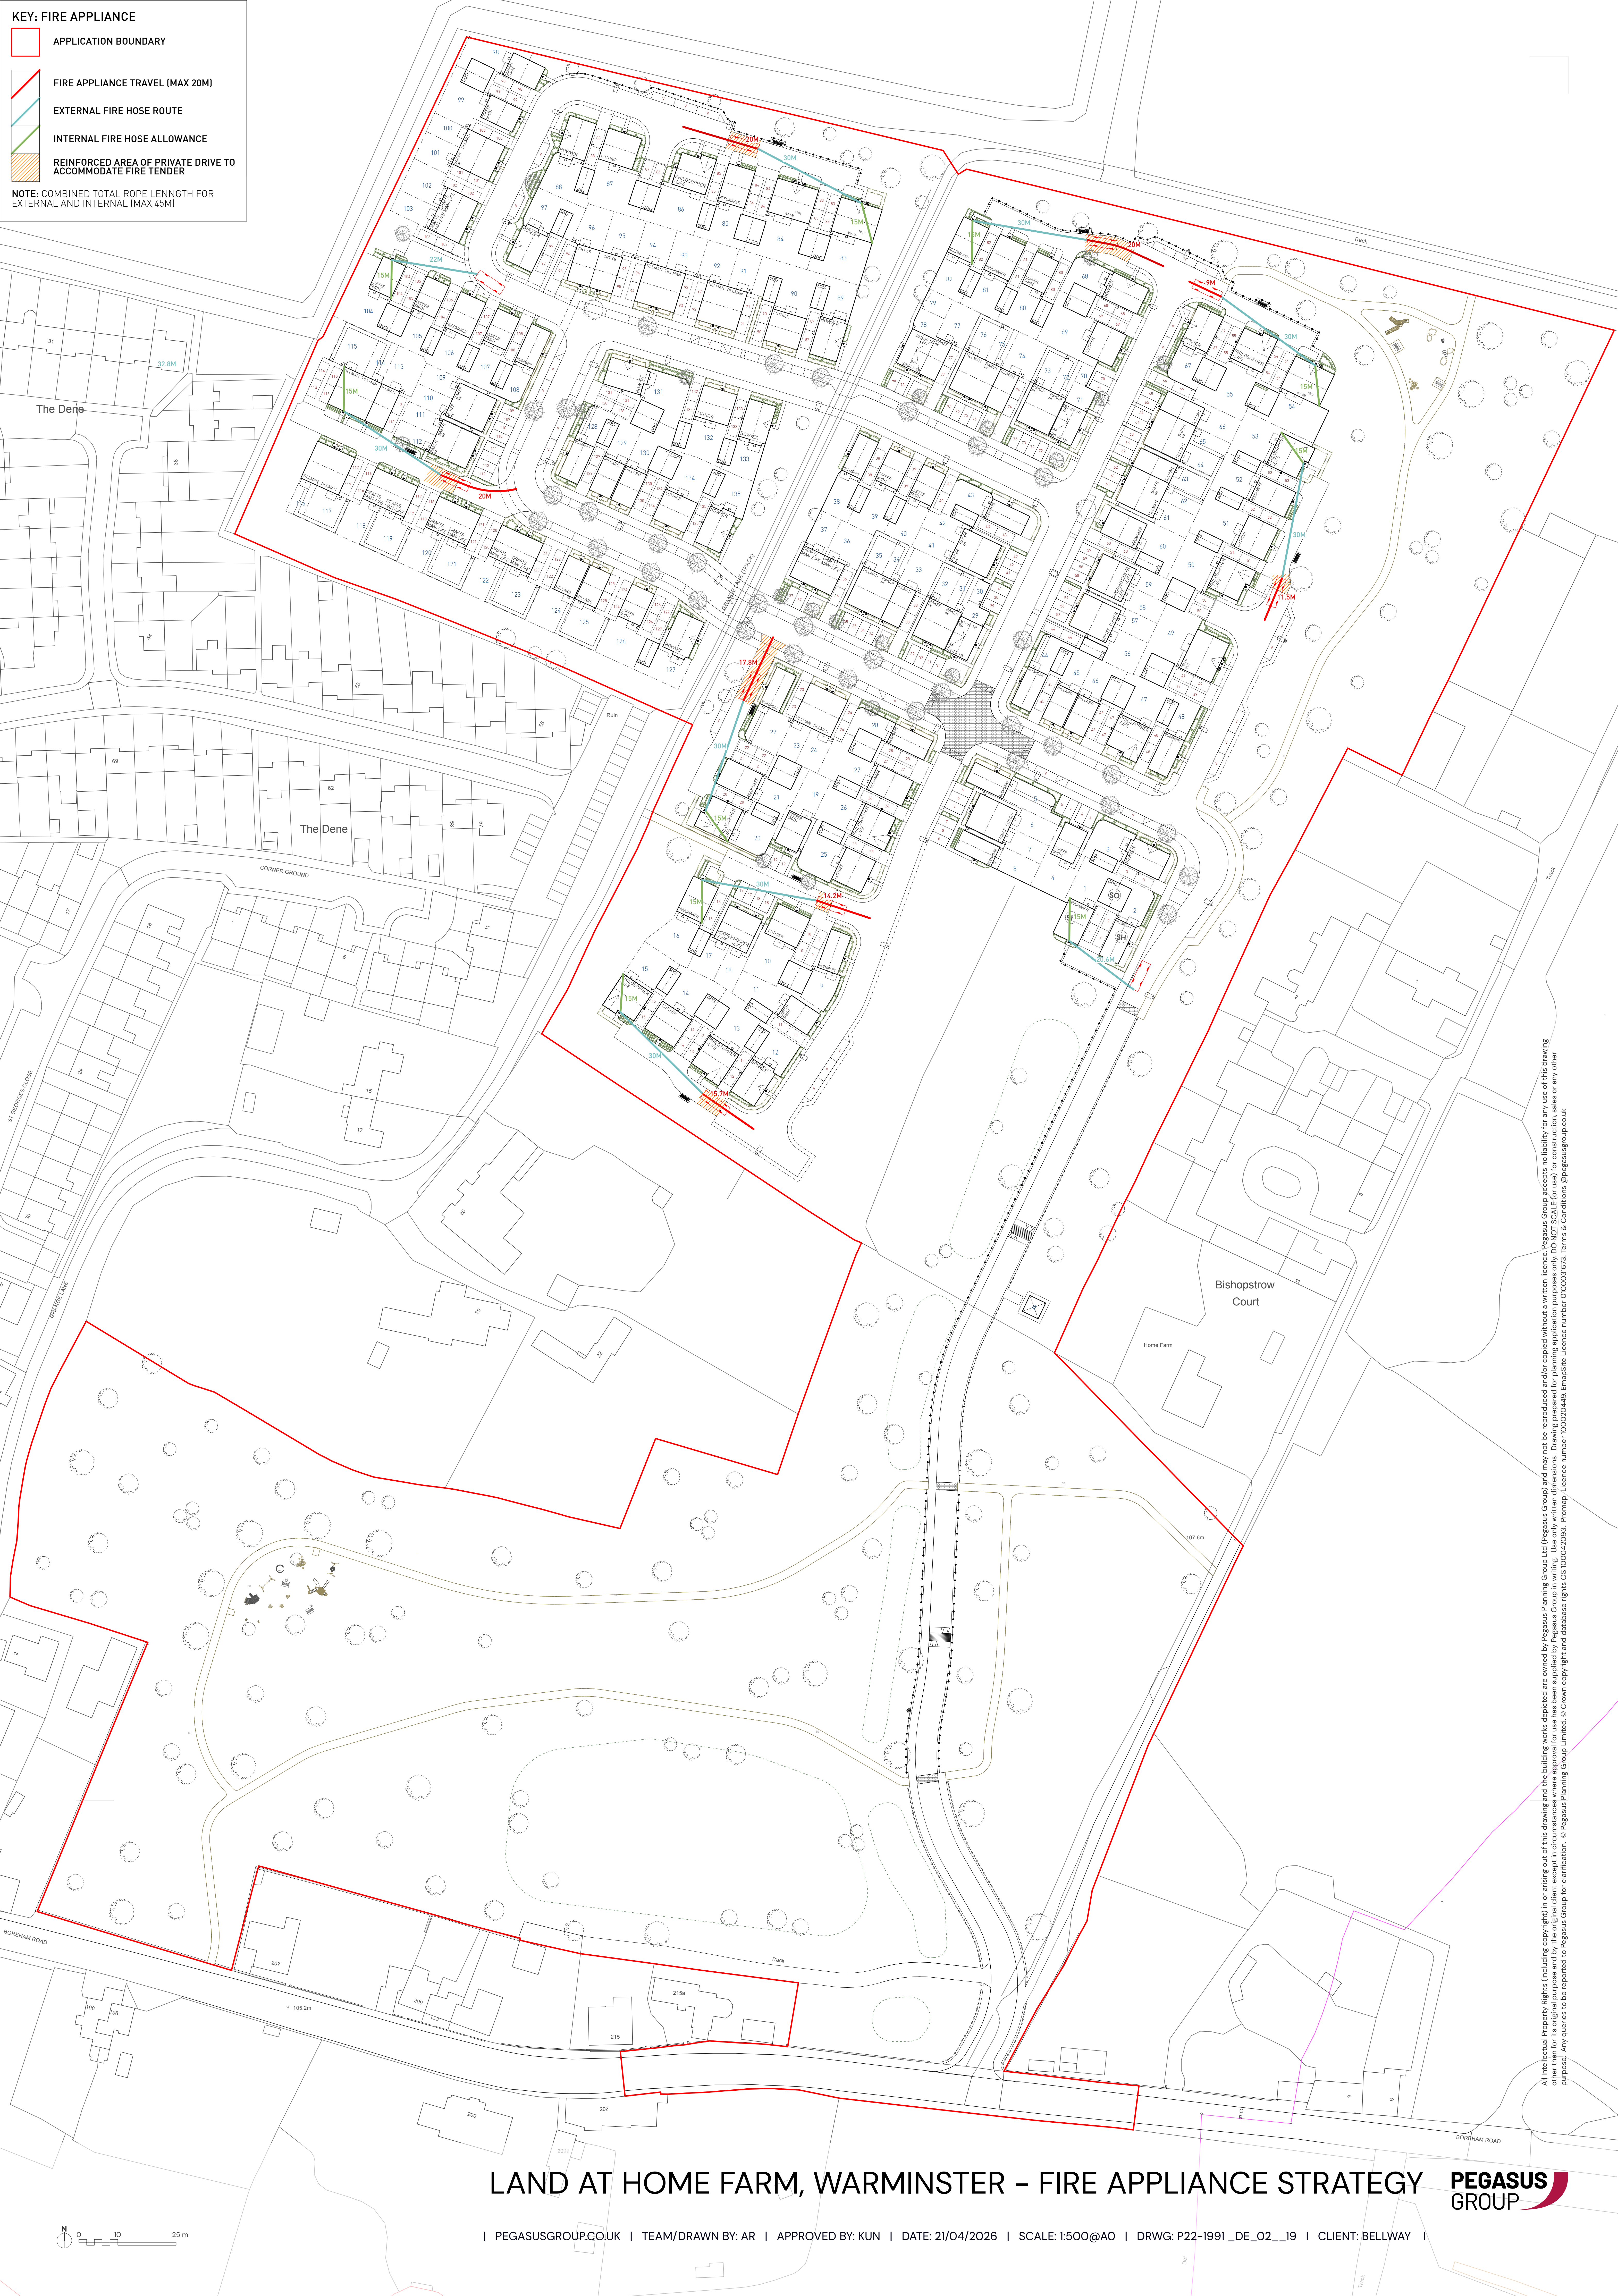

KEY: FIRE APPLIANCE

- APPLICATION BOUNDARY
- FIRE APPLIANCE TRAVEL (MAX 20M)
- EXTERNAL FIRE HOSE ROUTE
- INTERNAL FIRE HOSE ALLOWANCE
- REINFORCED AREA OF PRIVATE DRIVE TO ACCOMMODATE FIRE TENDER

NOTE: COMBINED TOTAL ROPE LENGTH FOR EXTERNAL AND INTERNAL (MAX 45M)

All Intellectual Property Rights (including copyright) in or arising out of this drawing and the building works depicted are owned by Pegasus Planning Group Ltd (Pegasus Group) and may not be reproduced or copied without a written license. Pegasus Group accepts no liability for any use of this drawing other than for its original purpose and by the original client except in circumstances where approval for use has been supplied by Pegasus Group in writing. Use only written dimensions. Drawing prepared for planning application purposes only. DO NOT SCALE (or use) for construction, sales or any other purpose. Any queries to be reported to Pegasus Group for clarification. © Pegasus Planning Group Limited. © Crown copyright and database rights OS 100042093. Promap. Licence number 100020448. EnmapSite Licence number 000033873. Terms & Conditions @pegasusgroup.co.uk

LAND AT HOME FARM, WARMINSTER – FIRE APPLIANCE STRATEGY

