


[illegible]

Proposed Street Scene Grove Road - Scale 1:100

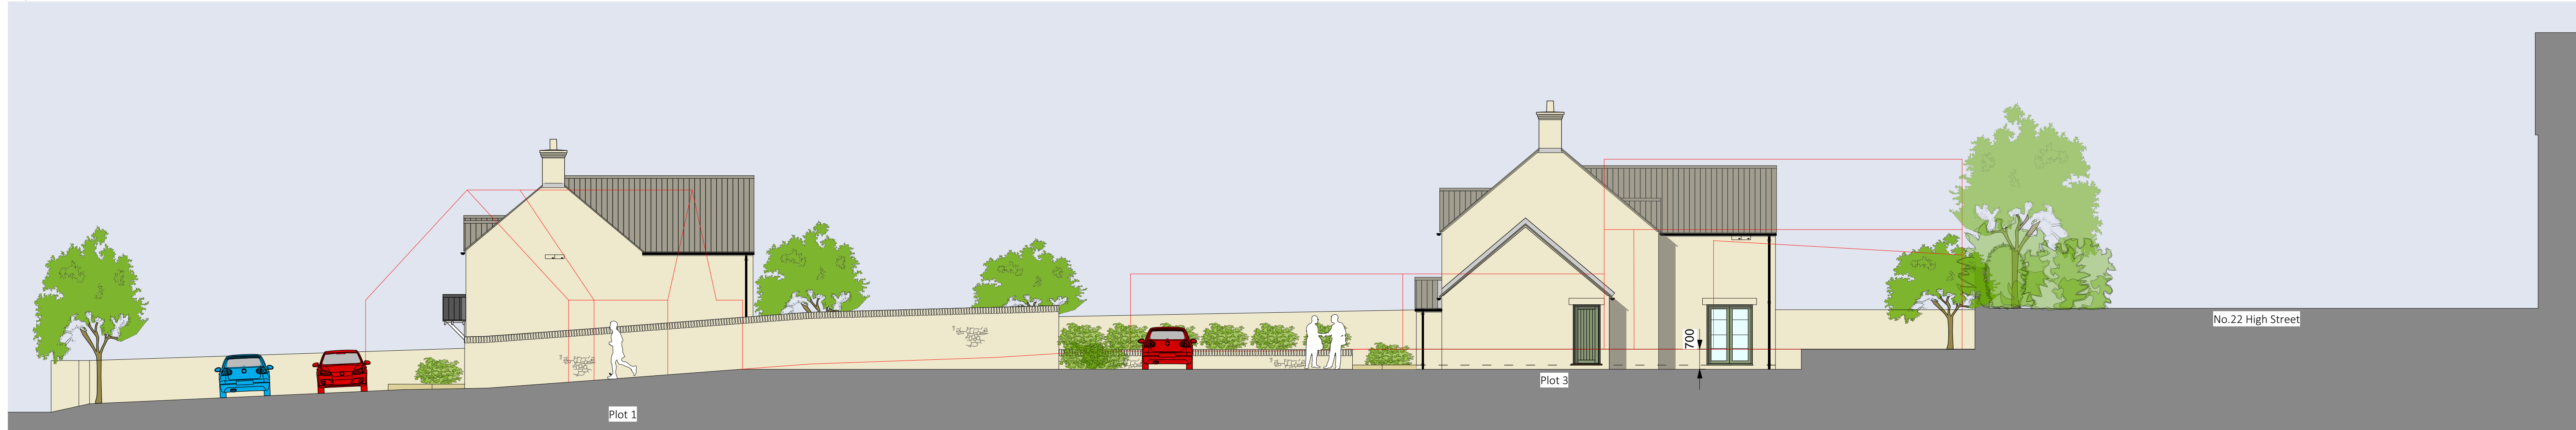

Proposed Street Scene Cross Section - Scale 1:100




Proposed Street Scene Cross Section - Scale 1:100

Proposed materials


Walls



Cotswold natural stone to all elevations.

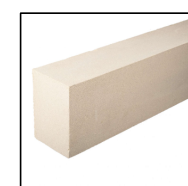


Natural stone heads.

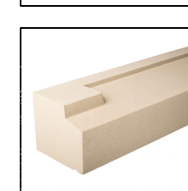

Natural stone cills.

Doors & windows

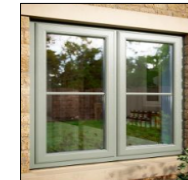


Conservation green (RAL 6021)
aluminium glazed uPVC units.
Composite painted front doors.

Roof




Grey slate roof tile.

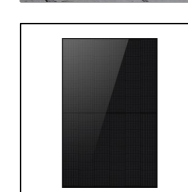

Integrated PV panels.



Black rainwater goods.

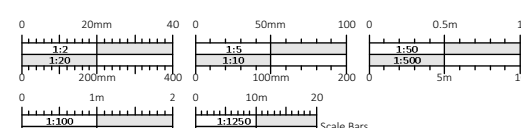

Do not scale this drawing. Check all dimensions on site. This drawing is only to be used on the site for which designed oil materials specified on subject to confirmation on site prior to works commencing. Figured dimensions and levels to be used. Any inaccuracies must be notified to Poulant Architectural Design and Planning Services. Detail showings and large scale showings take precedence over smaller drawings.

this drawings is copyright ©			
PRELIMINARY		TENDER	
PLANNING	✓	CONSTRUCTION	

	Revision Description: New 08.11.24 layout amended to a single semi detached dwelling and a detached dwelling. New 13.11.24 roof tiles amended to Bradstone Conservation roof tiles.
---	--



Drawing No. 334/104	Box. b
-------------------------------	------------------

Client Name - Scale - 1:200 @ A0
 Address - 5 Grove Road, Shekhan, Wiltshire Date - September 2024