


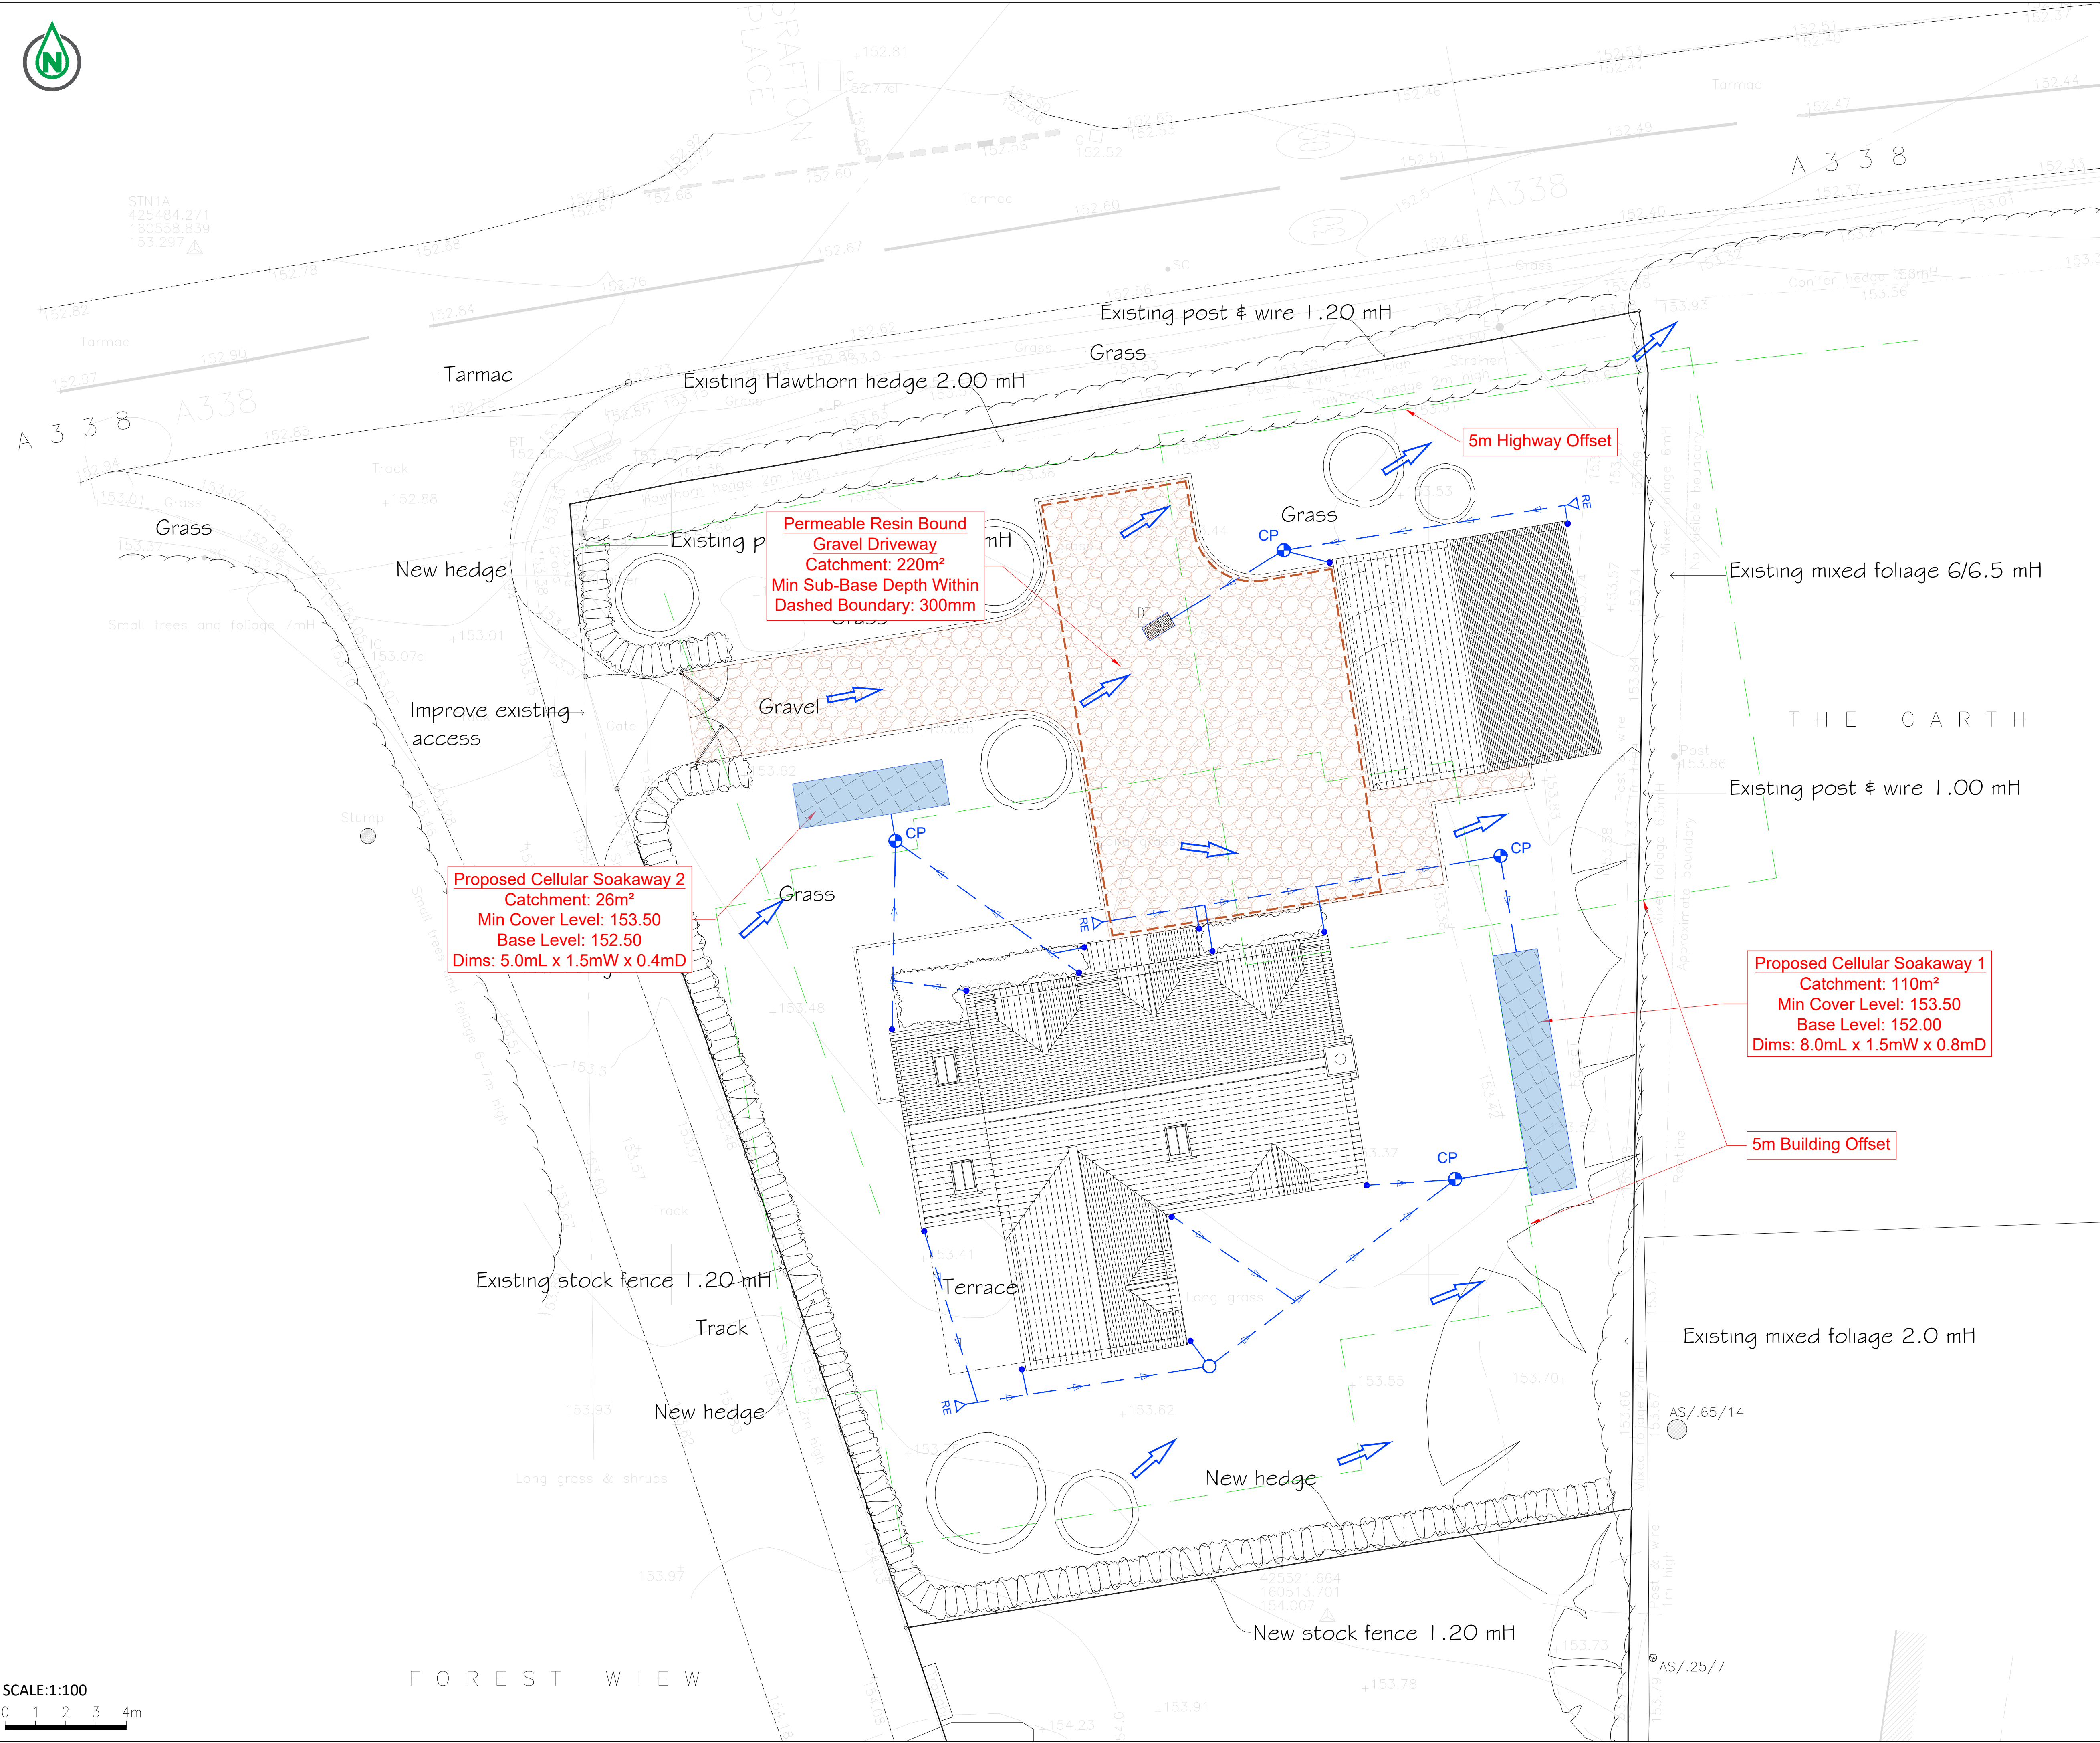

SCALE:1:100
0 1 2 3 4m

General Notes

1. Dimensions on this drawing shall not be scaled.
2. All dimensions to be checked on site.
3. All differences between this documentation and conditions on site must be immediately reported to engineer.
4. All temporary works are to be designed and carried out by appointed contractor.

Specification

Drawings to be read in conjunction with design statement and specifications.

Construction Design and Management (CDM) Regulations 2015

Health and safety risks associated with the design proposals are highlighted using this symbol, and documented in the Designer's Risk Register.

KEY:

- Assumed RWP Positions
- SIL 99.15 100mmØ Proposed Private Surface Water Drain, Inspection Chamber & Invert Level
- ◁ RE Proposed Rodding Eye
- CP Proposed Surface Water Catchpit Chamber
- DT Proposed Permeable Paving Distribution Tank
- Permeable Surfacing
- ➡ Flood Flow Route (Over 1:100yr+45% storm event)
- 5m offset line from buildings and highway

DRAFT - FOR COMMENT

/ Draft issue		05.05.26	AD
Rev.	Description	Date	Author
 GIRAFFE ENGINEERING		WWW.GIRAFFEENGINEERING.COM INFO@GIRAFFEENGINEERING.COM 01249 704524	
PROJECT NAME		PROJECT No.	
Land at East Grafton		1852GE	
DRAWING NAME			
SW Drainage Strategy			
DRAWN BY	CHECKED BY	APPROVED BY	DRAWING No. / REVISION
AD	CP	RP	D01 / -
SCALE	DATE CREATED		
1:100@A1	05.05.26		