



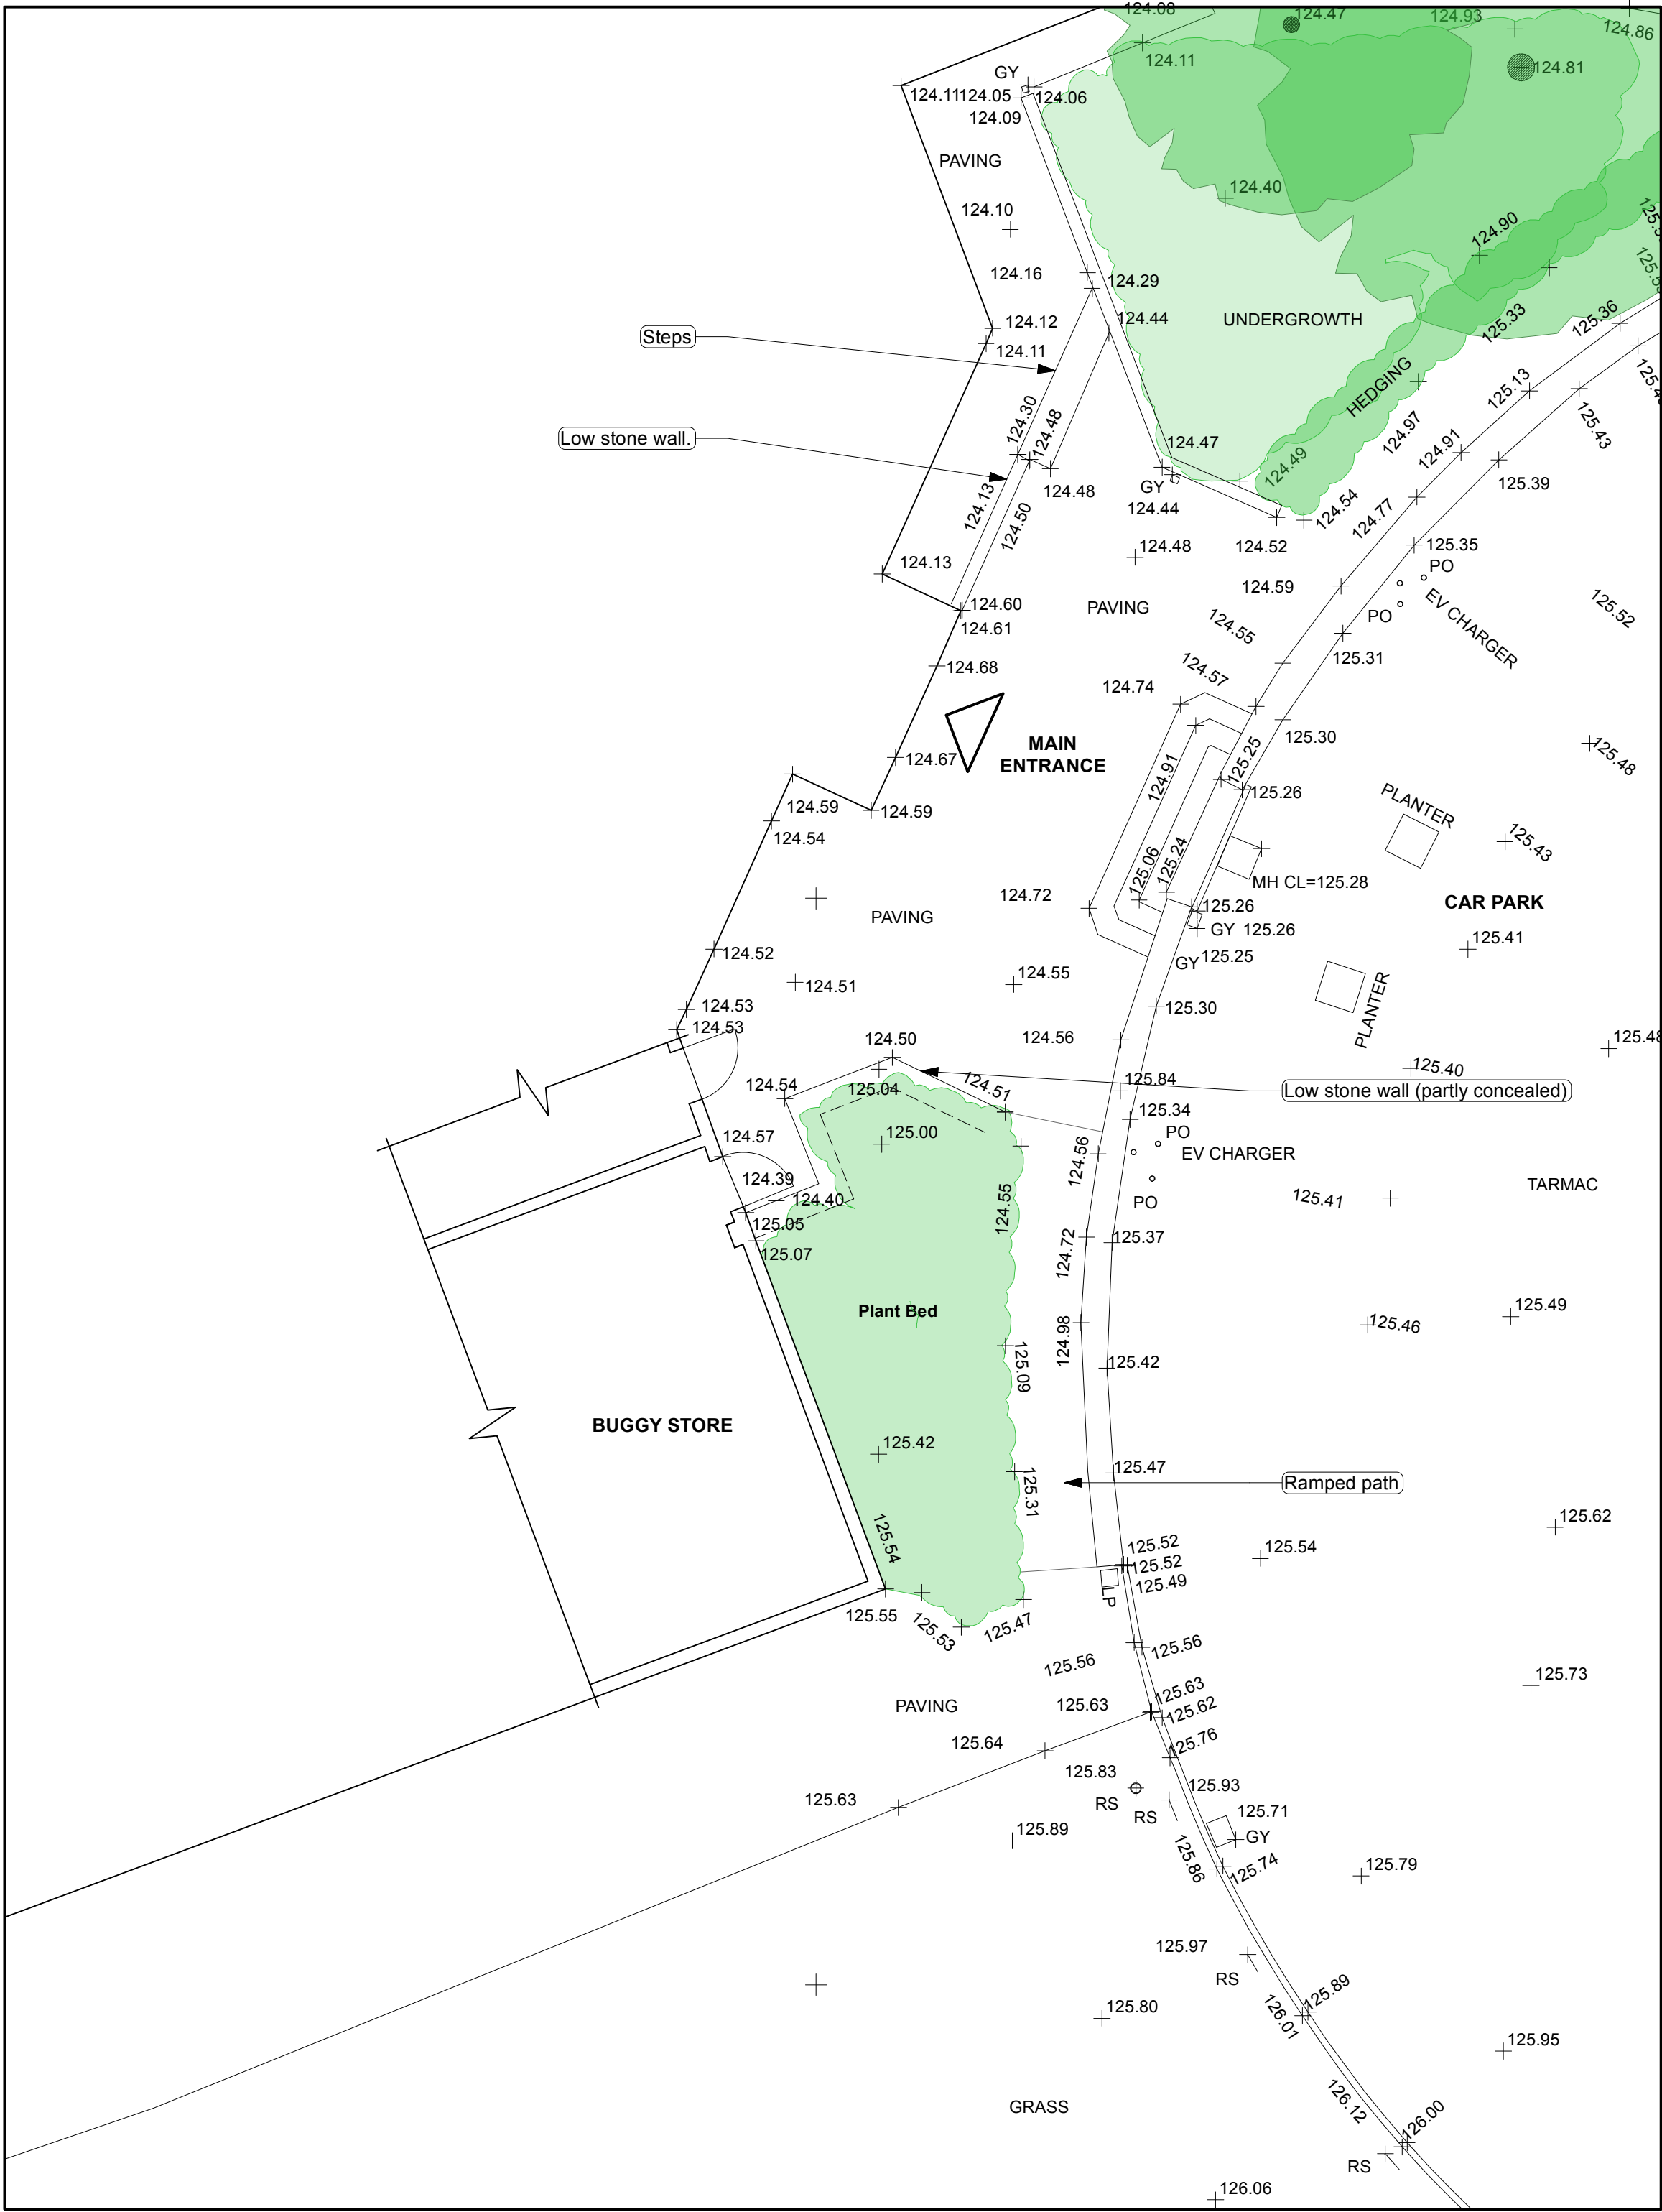

EXISTING GROUND FLOOR (PART) PLAN 1:100



PROPOSED GROUND FLOOR (PART) PLAN 1:100

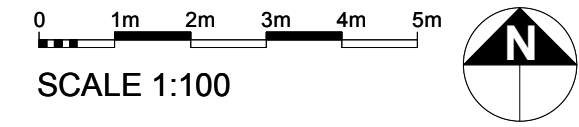

SCALE 1:100

New graded hard surfacing between existing levels and new ramp.

New ramp (approx gradient 1: 8). Existing steps removed.

Existing low level wall retained and extended/ adapted to suit new ramp arrangement.

Existing low wall partly removed. Plant bed extent altered to suit.

New graded hard surfacing between existing levels.

New opening formed in existing wall and pair of hardwood doors installed.

New portion of retaining low wall, to match existing.

Plant bed reduced in size

Ramped path (retained) - approx existing gradient 1: 8

notes:

amendments:

06-05-26 Planning Application Issue

Felce & Guy Partnership LLP
Architects

Studio 5 | English Close | Hove | BN3 7ET
T: 01273 736217 E: info@felceandguy.co.uk

project: Buggy Store Alterations

location: The Manor House Golf Club,
Castle Combe

client: Exclusive Collection

drawing: Existing and Proposed Ground Floor
Plans

scale: 1: 100

page: A1

drawn by: MB

checked by: JC

date:
09-04-2026

drawing number:
2453.8.4 / 03

revision:
--

© Felce & Guy Partnership LLP