


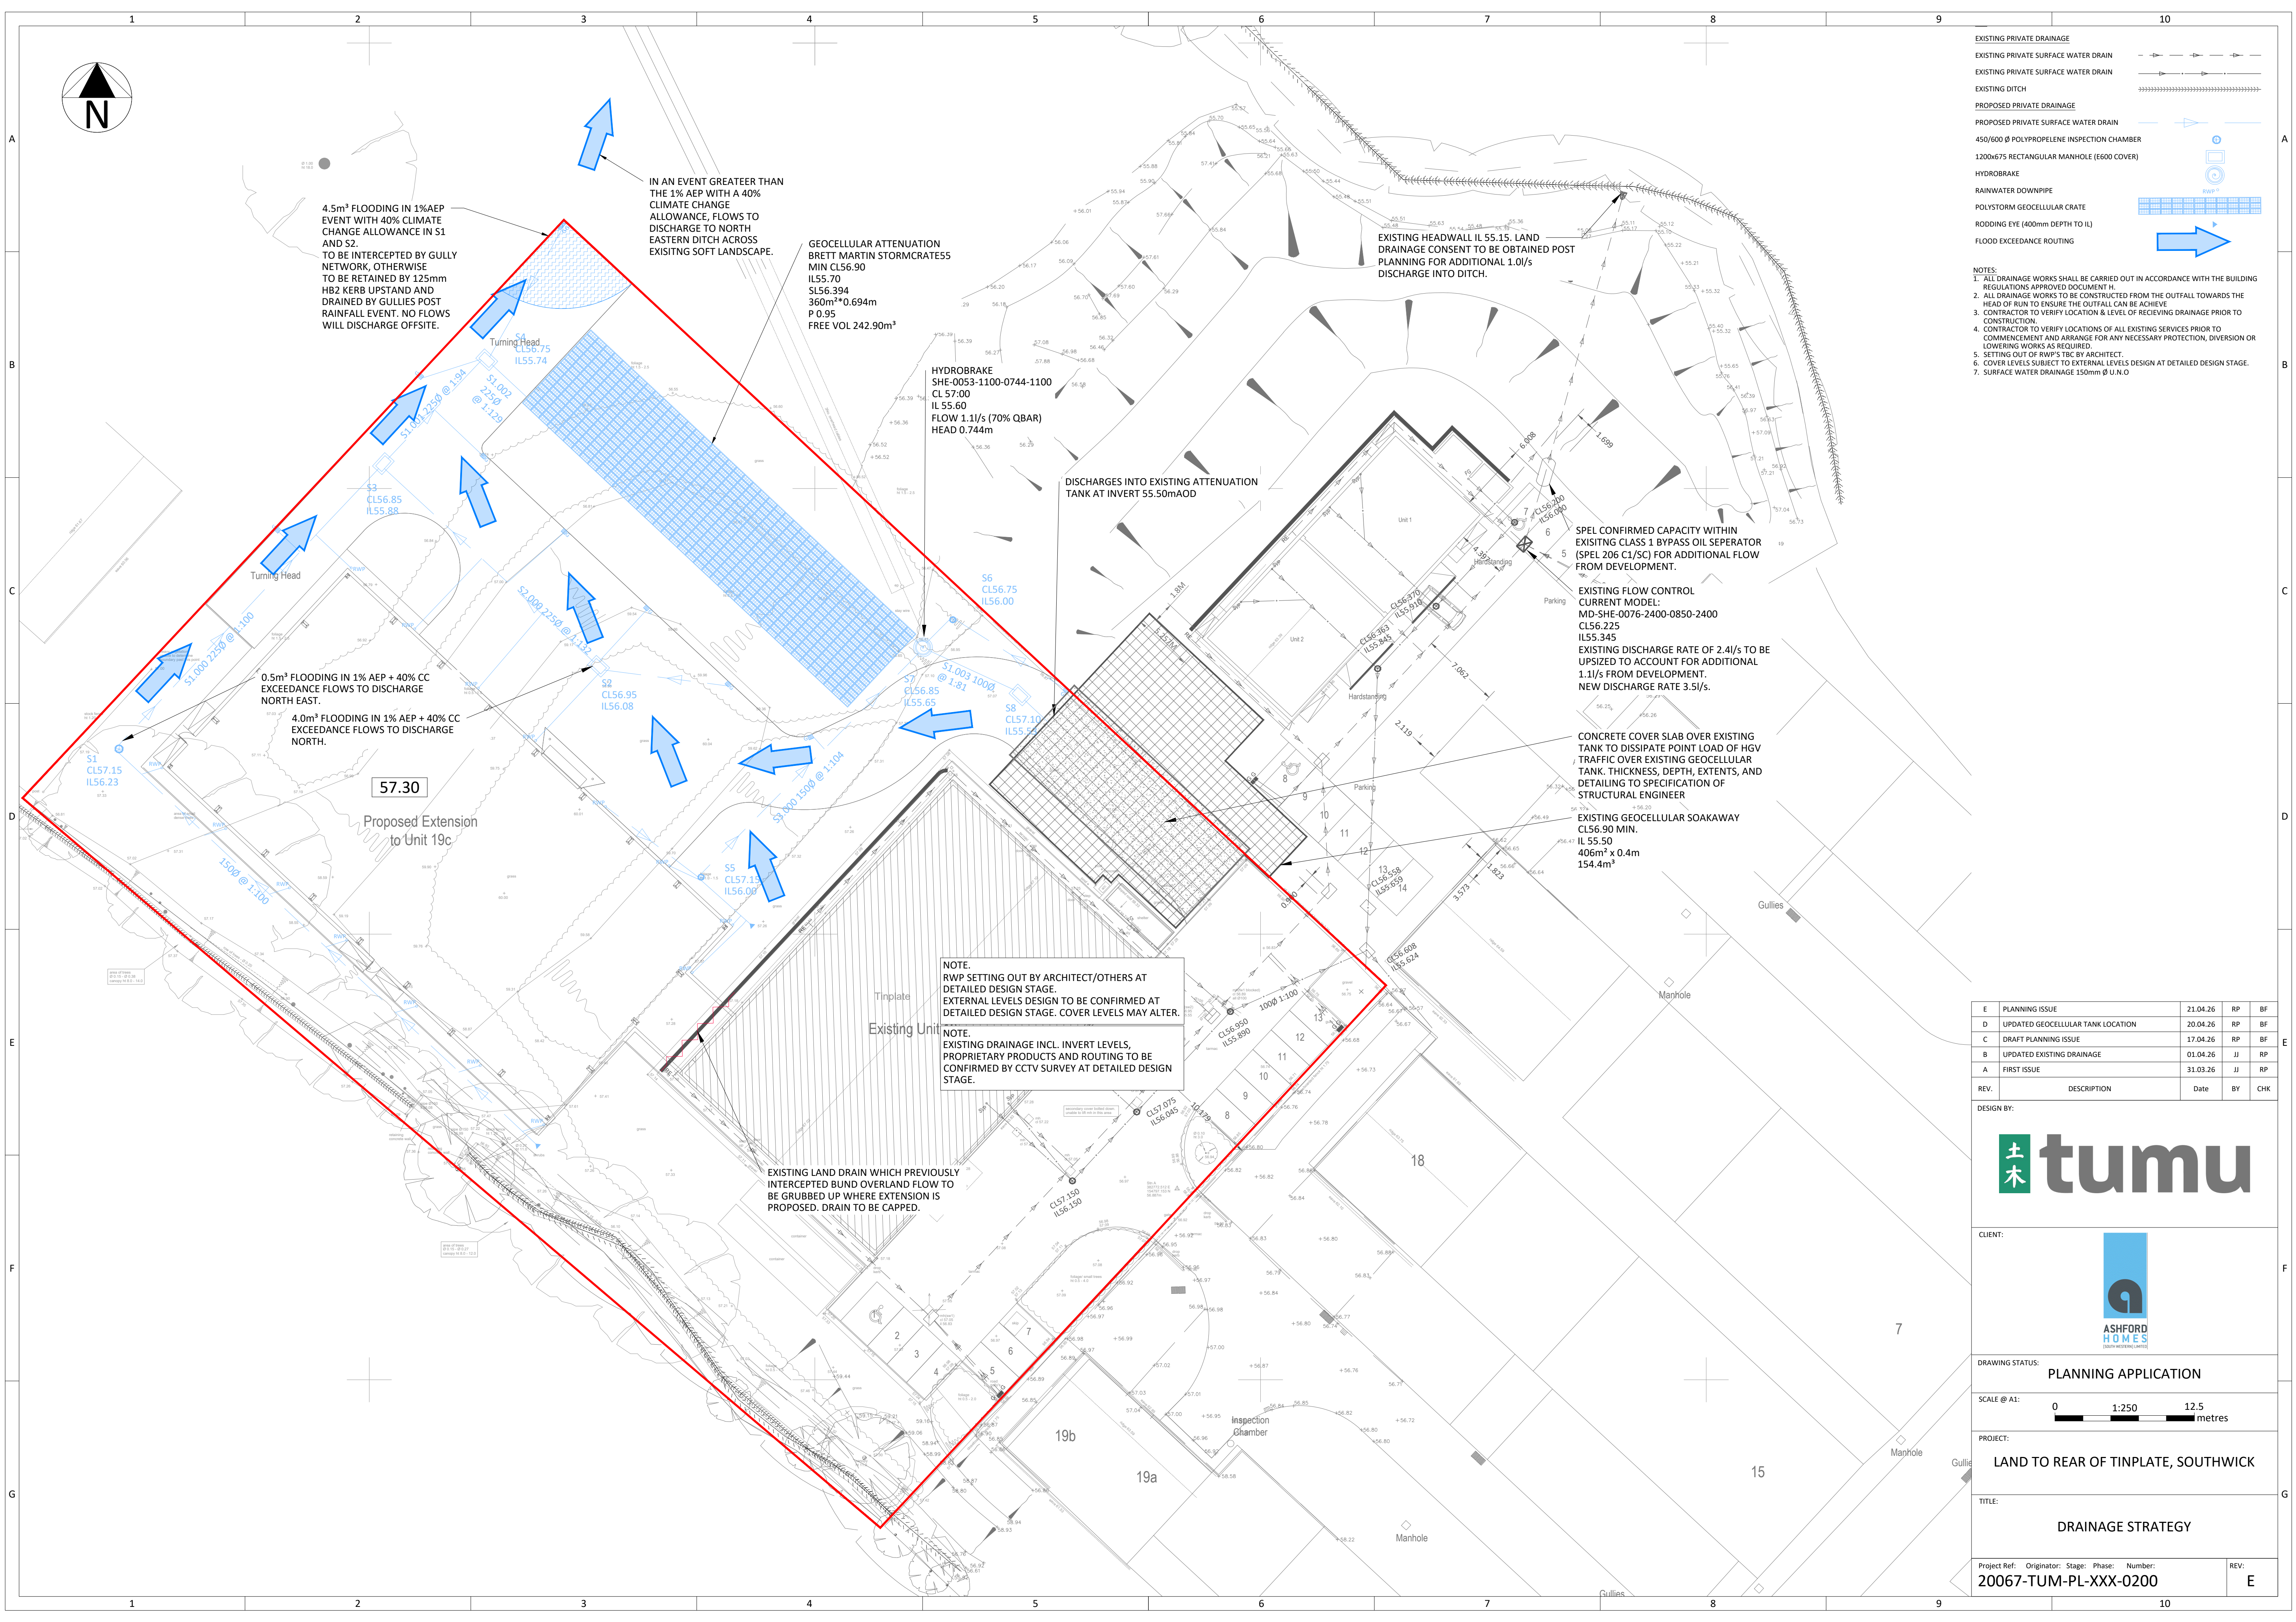

E	PLANNING ISSUE	21.04.26	RP	BF
D	UPDATED GEOCELLULAR TANK LOCATION	20.04.26	RP	BF
C	DRAFT PLANNING ISSUE	17.04.26	RP	BF
B	UPDATED EXISTING DRAINAGE	01.04.26	JJ	RP
A	FIRST ISSUE	31.03.26	JJ	RP
REV.	DESCRIPTION	Date	BY	CHK

DESIGN BY:



CLIENT:



DRAWING STATUS: PLANNING APPLICATION

SCALE @ A1: 0 1:250 12.5 metres

PROJECT: LAND TO REAR OF TINPLATE, SOUTHWICK

TITLE: DRAINAGE STRATEGY

Project Ref: 20067-TUM-PL-XXX-0200

Originator: Stage: Phase: Number: REV: E