

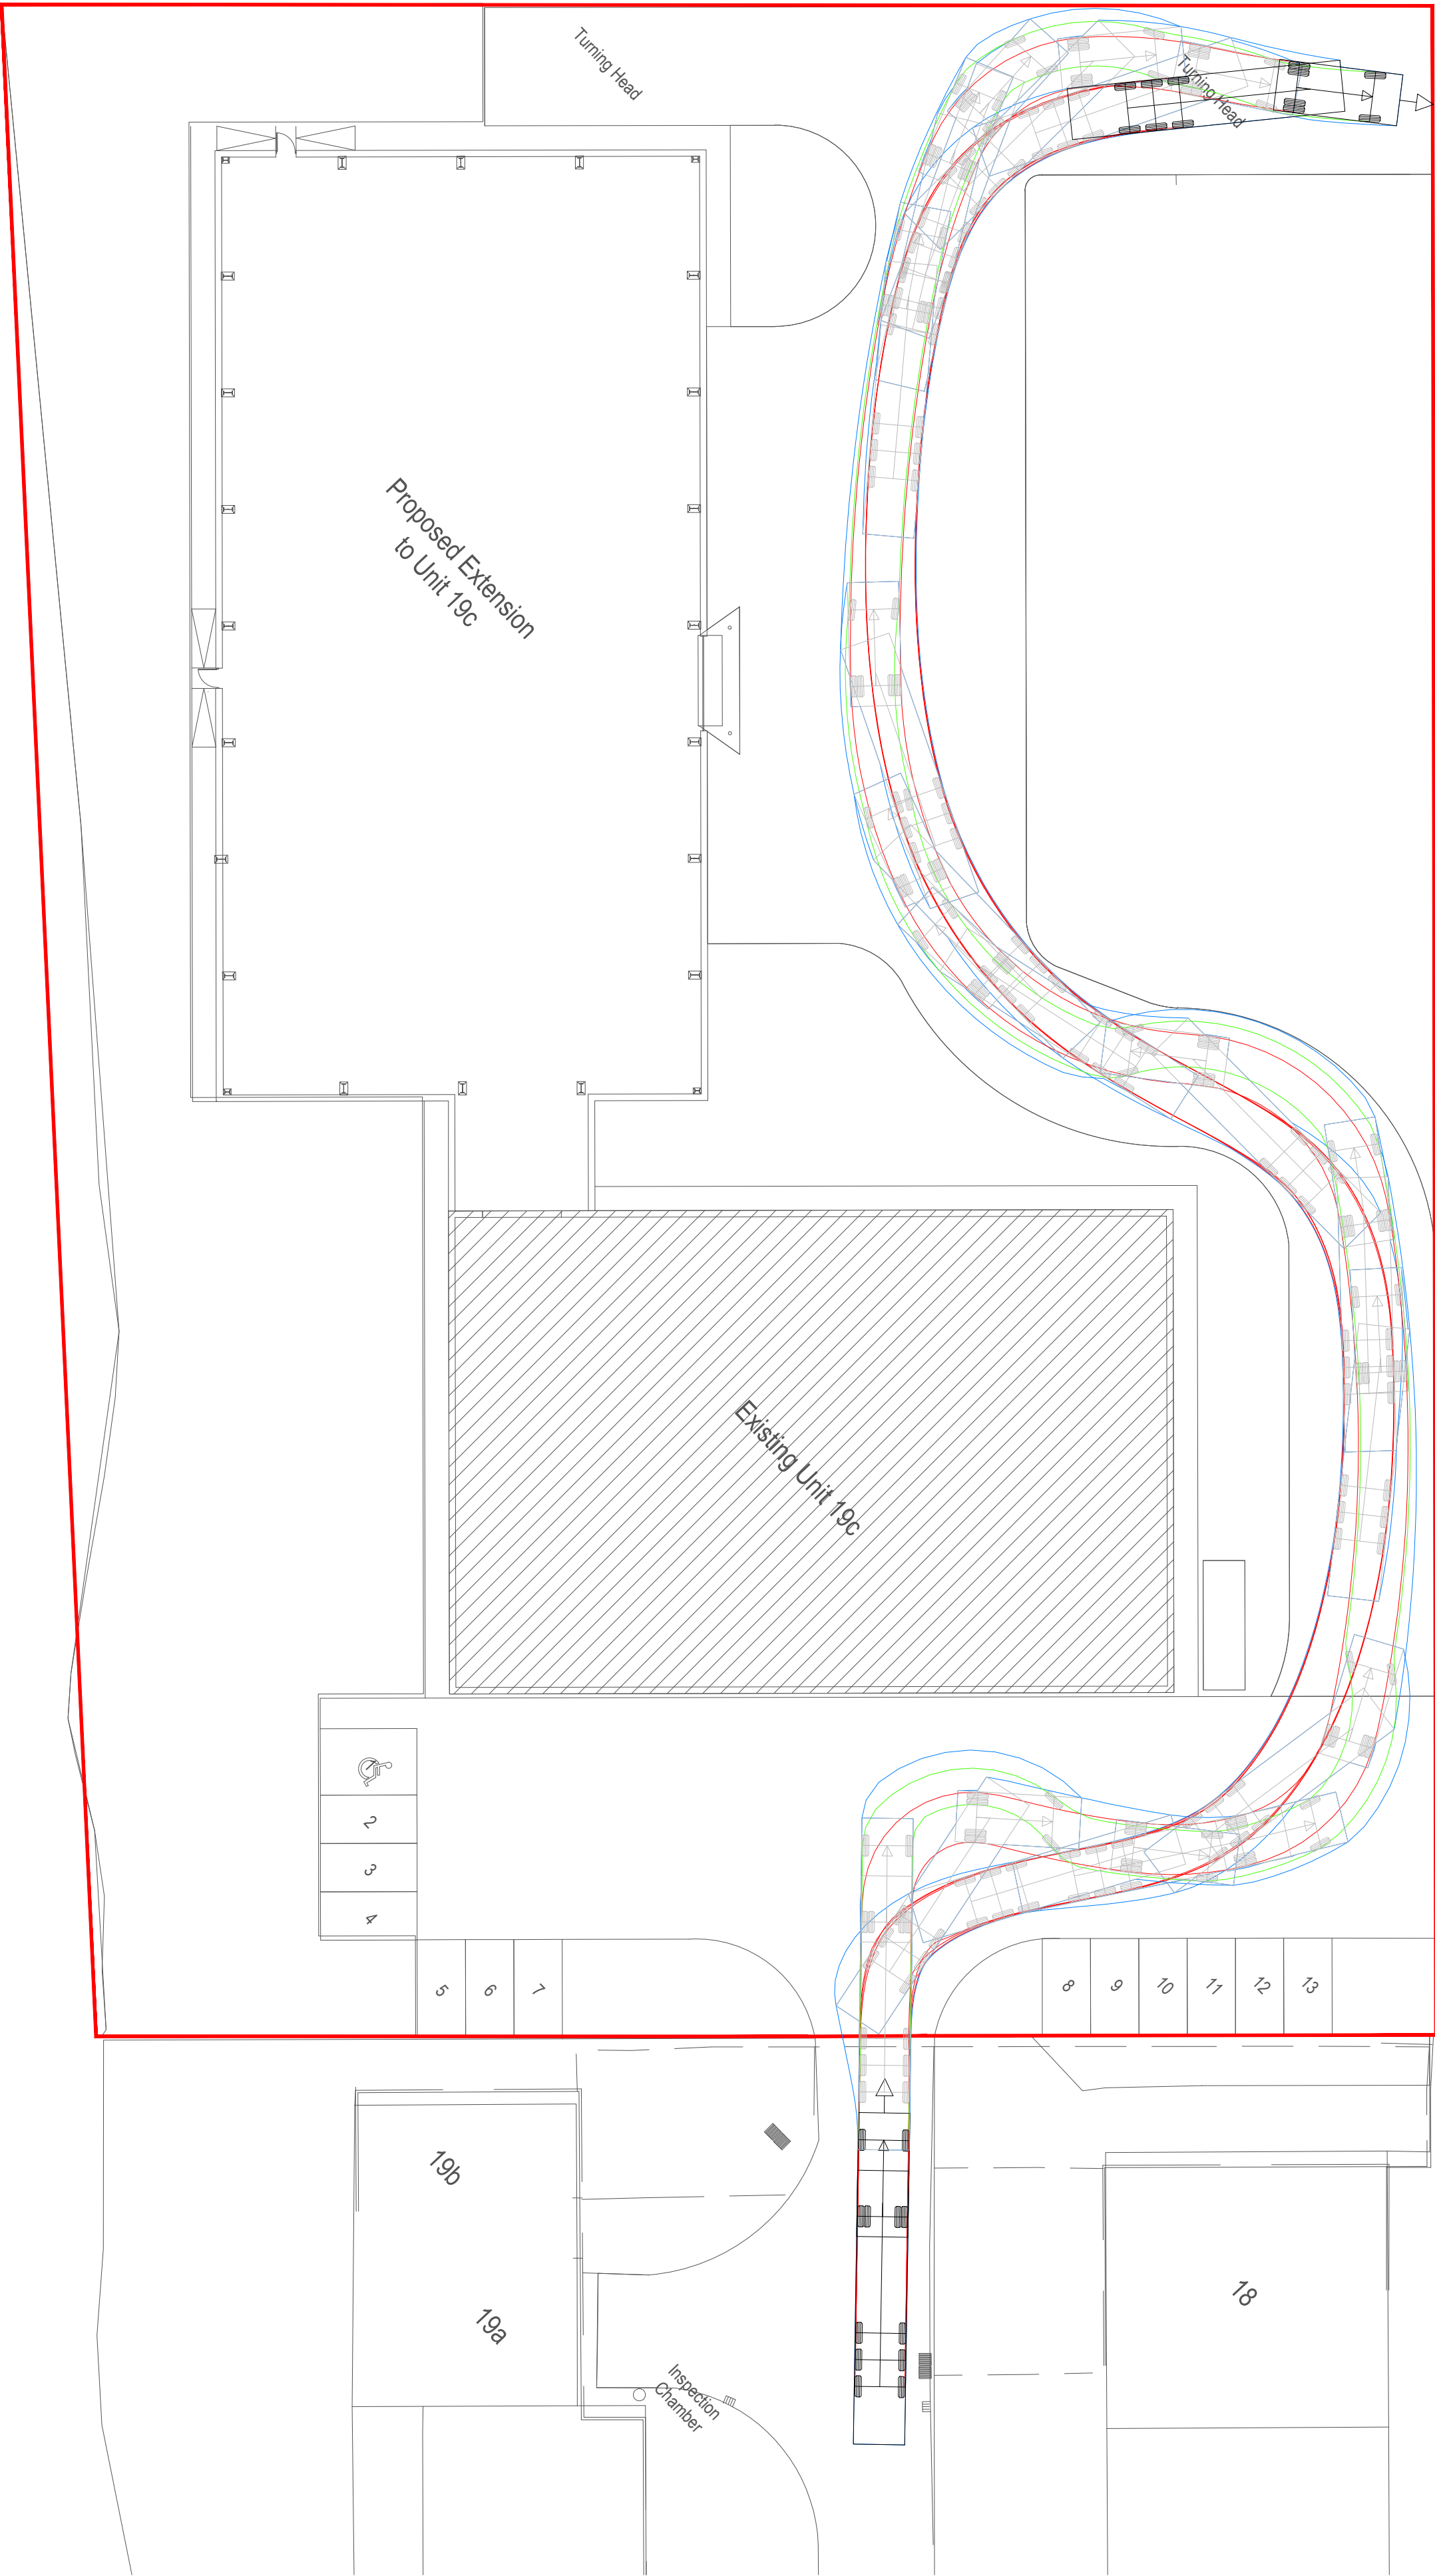


ARTICULATED HGV - IN

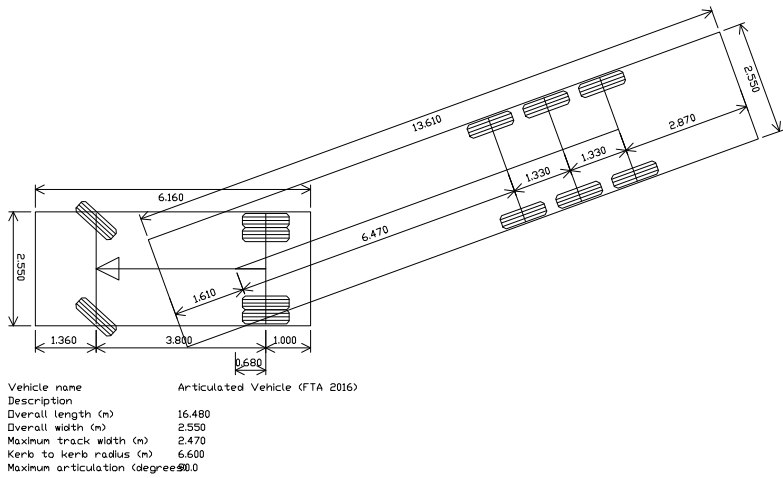

ARTICULATED HGV - OUT

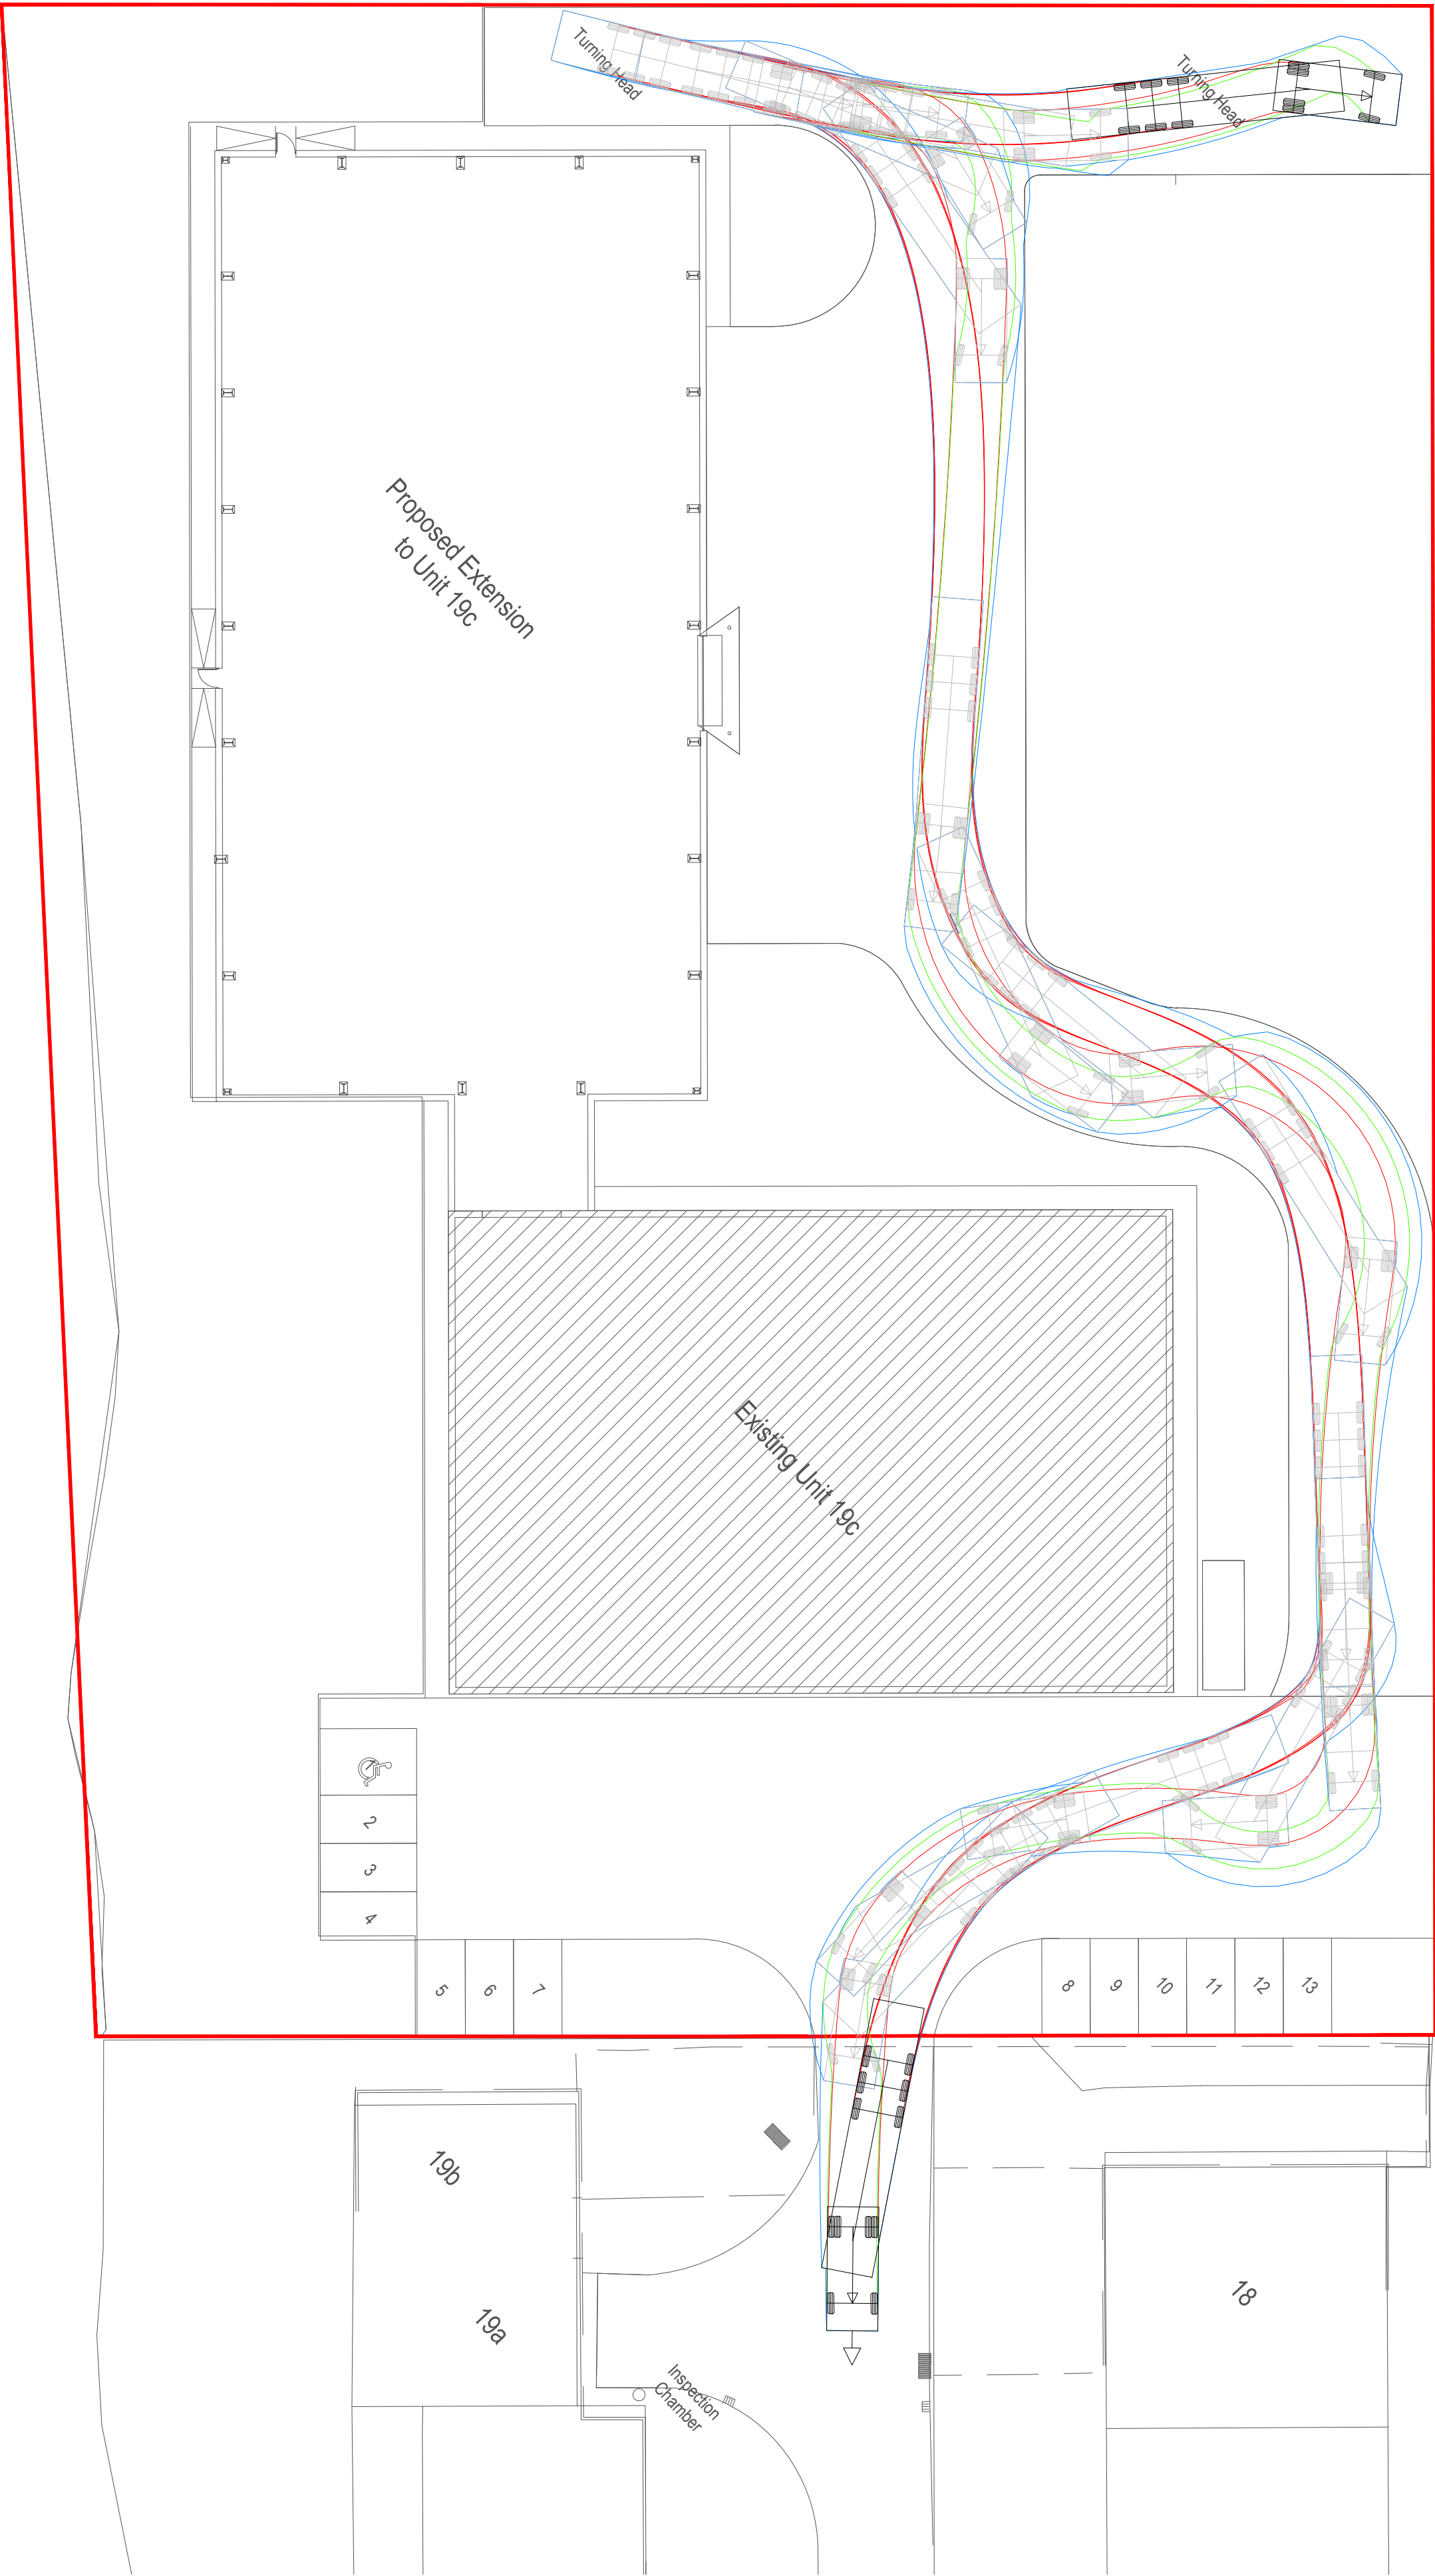

C	UPDATED SITE PLAN	28/04/26	JJ	RP
B	UPDATED SITE PLAN	31/03/26	JJ	RP
A	FIRST ISSUE	18/03/26	JJ	RP
REV.	DESCRIPTION	Date	BY	CHK
DESIGN BY:				
CLIENT:				
DRAWING STATUS: PLANNING APPLICATION				
SCALE @ A1: 0 1:250 12.5 metres				
PROJECT: LAND TO REAR OF TINPLATE, SOUTHWICK				
TITLE: ARTICULATED HGV TRACKING				
Project Ref: 20067-TUM-PL-XXX-0270				REV: C